
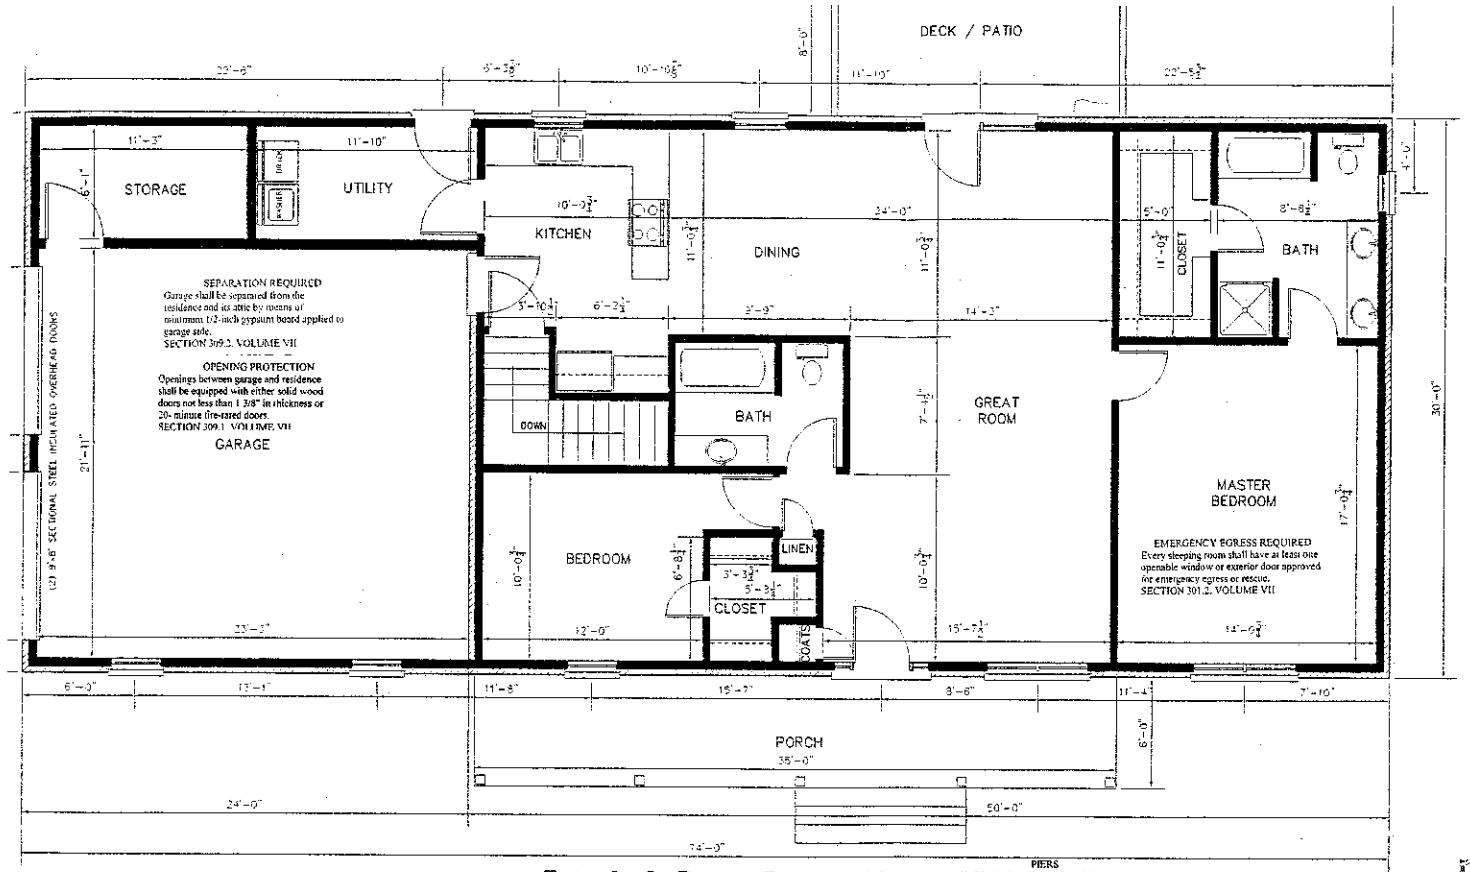


SMOKE DETECTOR(S) REQUIRED
SMOKE DETECTORS SHALL BE INSTALLED WHERE SPECIFIED IN 310-71 (2), (b), AND (c).
SECTION 210-71 REVISED 7/1/99

FLOOR PLAN

SCALE: 1/4" = 1' - 0"
HEATED AREA = 1,388 SQ. FT.

PIERS
Unfilled hollow piers 4 times their least dimension.
Solid masonry piers 10 times their least dimension.
SECTION 604 5, VOLUME VII

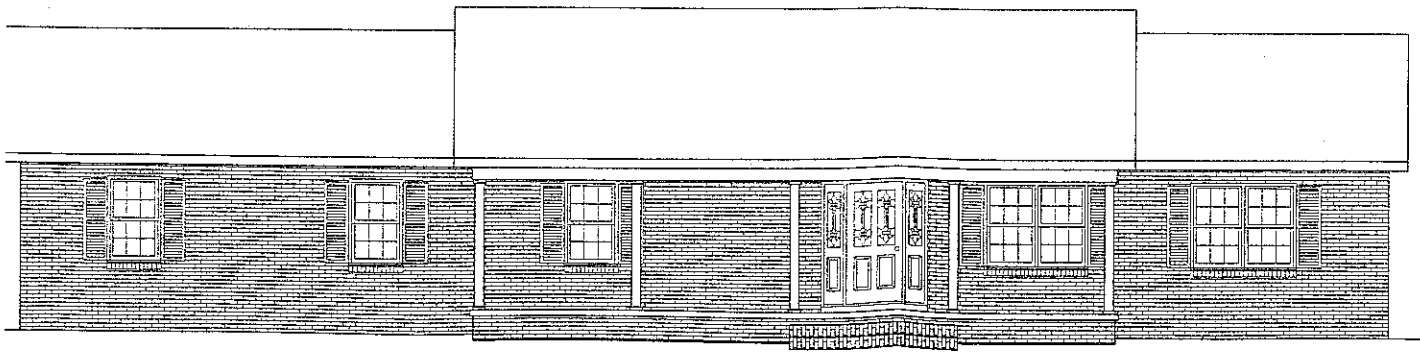

Acknowledgement Of
Plans Submittal ONLY!
William S. Mahaffey Date 9-19-2006
Date 12 Sept-06

KEEP JOB COPY ON SITE AND DRY
CALL 632-1000 TO SCHEDULE AN INSPECTION
DATE APPROVED:
KELLY DAVIS

NOTE:
THESE PLANS ARE GENERALLY DIAGRAMMATIC AND ARE NOT INTENDED TO SHOW EVERY DETAIL OF CONSTRUCTION. IT IS THE RESPONSIBILITY OF THE GENERAL CONTRACTOR TO ENSURE ALL CONSTRUCTION METHODS AND MATERIALS ARE