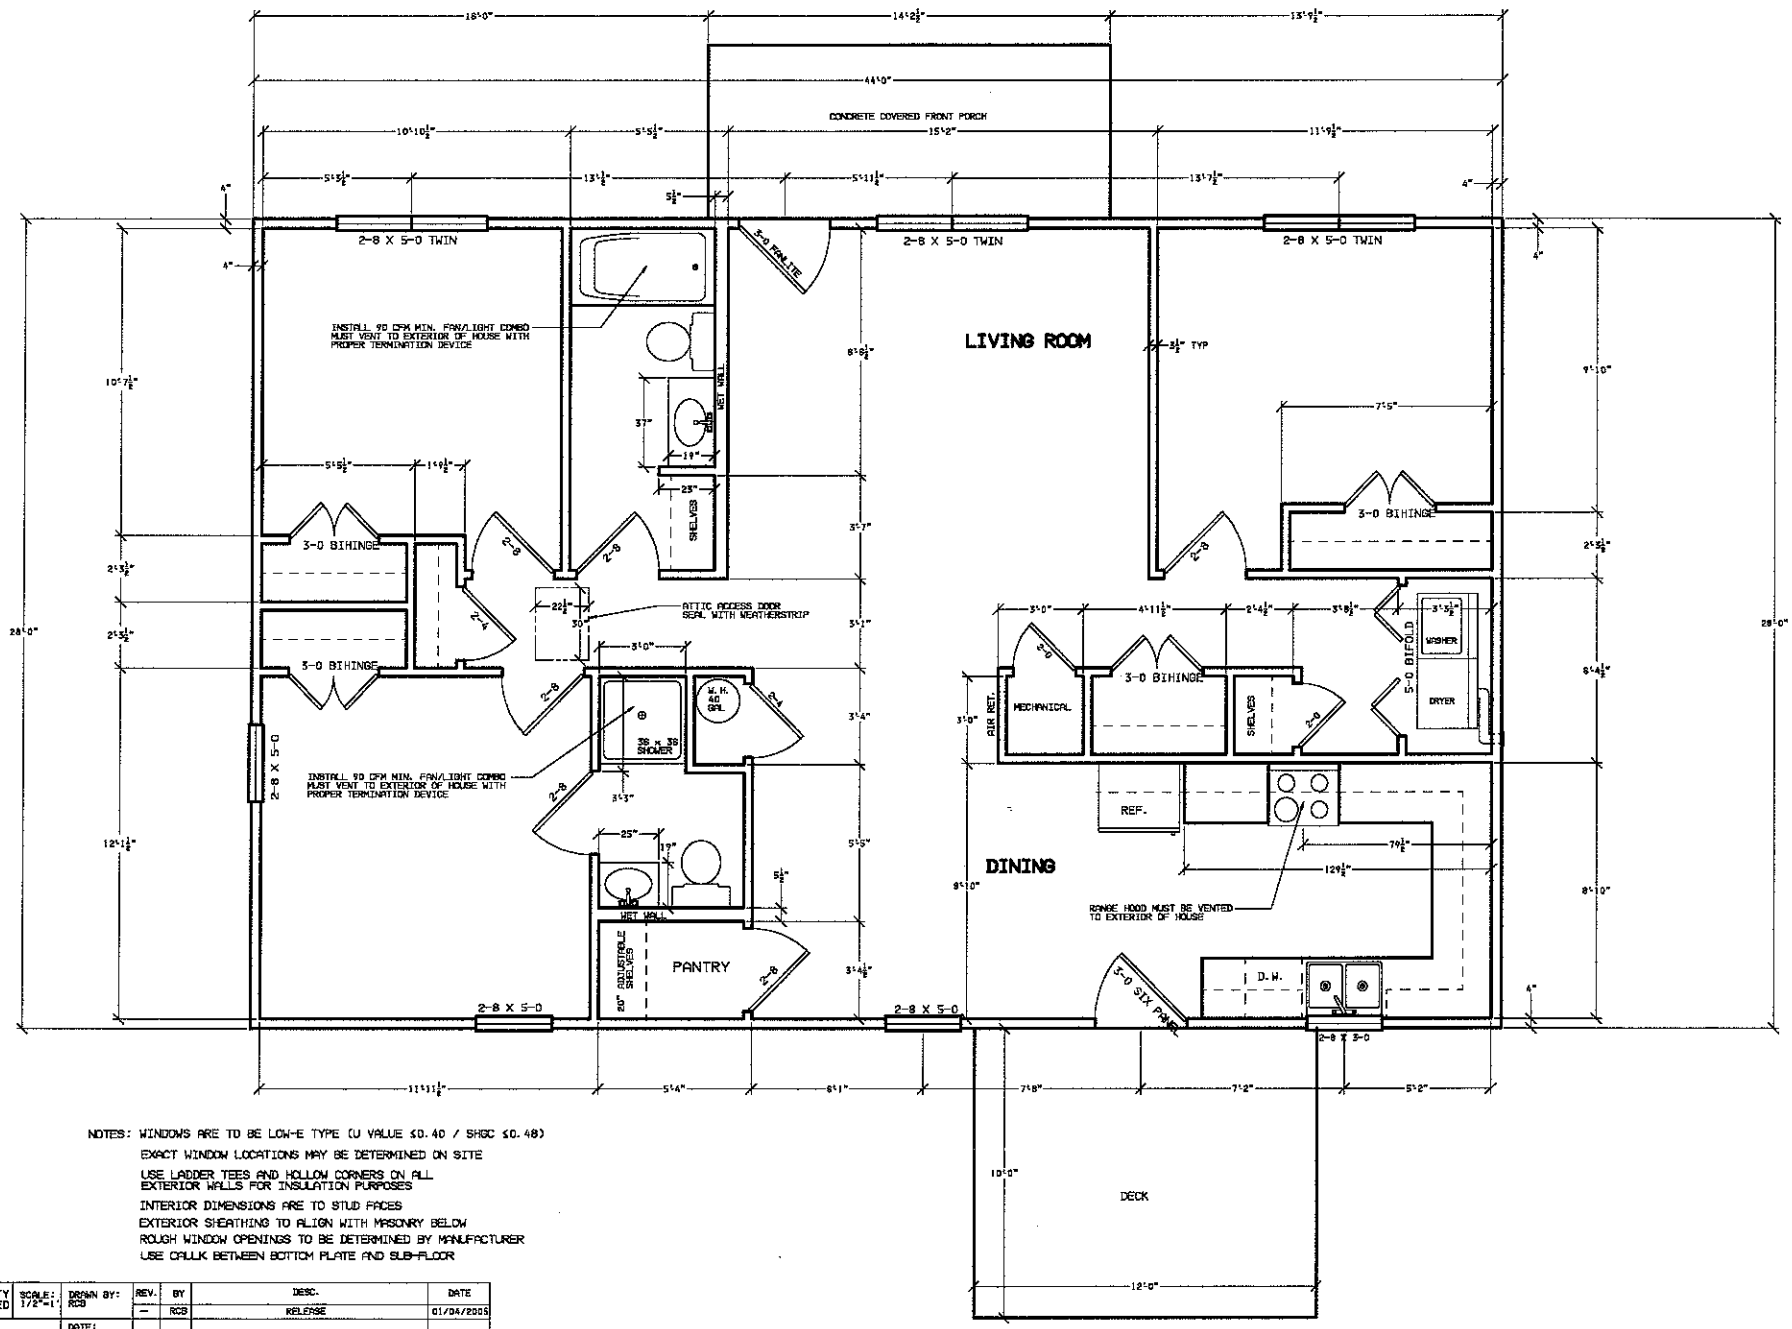


ROUGH DOOR OPENINGS:

2-0 = 26½"
2-4 = 30½"
2-6 = 32½"
2-8 = 34½"
3-0 = 38½"
5-0 = 62½"
6-0 = 74½"

NOTES: WINDOWS ARE TO BE LOW-E TYPE (U VALUE ≤0.40 / SHGC ≤0.48)

EXACT WINDOW LOCATIONS MAY BE DETERMINED ON SITE

USE LADDER TEES AND HOLLOW CORNERS ON ALL EXTERIOR WALLS FOR INSULATION PURPOSES

INTERIOR DIMENSIONS ARE TO STUD FACES

EXTERIOR SHEATHING TO ALIGN WITH MASONRY BELOW

ROUGH WINDOW OPENINGS TO BE DETERMINED BY MANUFACTURER

USE CAULK BETWEEN BOTTOM PLATE AND SUB-FLOOR

HABITAT FOR HUMANITY IREDELL INCORPORATED	SCALE: 1/2"=1'	DRAWN BY: RCB	REV.	BY	DESC.	DATE
			—	RCB	RELEASE	01/04/2005
DESIGN: RSG TASHA HARDY		DATE: 01/04/2005				
DESCRIPTION: DIMENSIONED FLOOR PLAN						1,232 Sq. Ft.