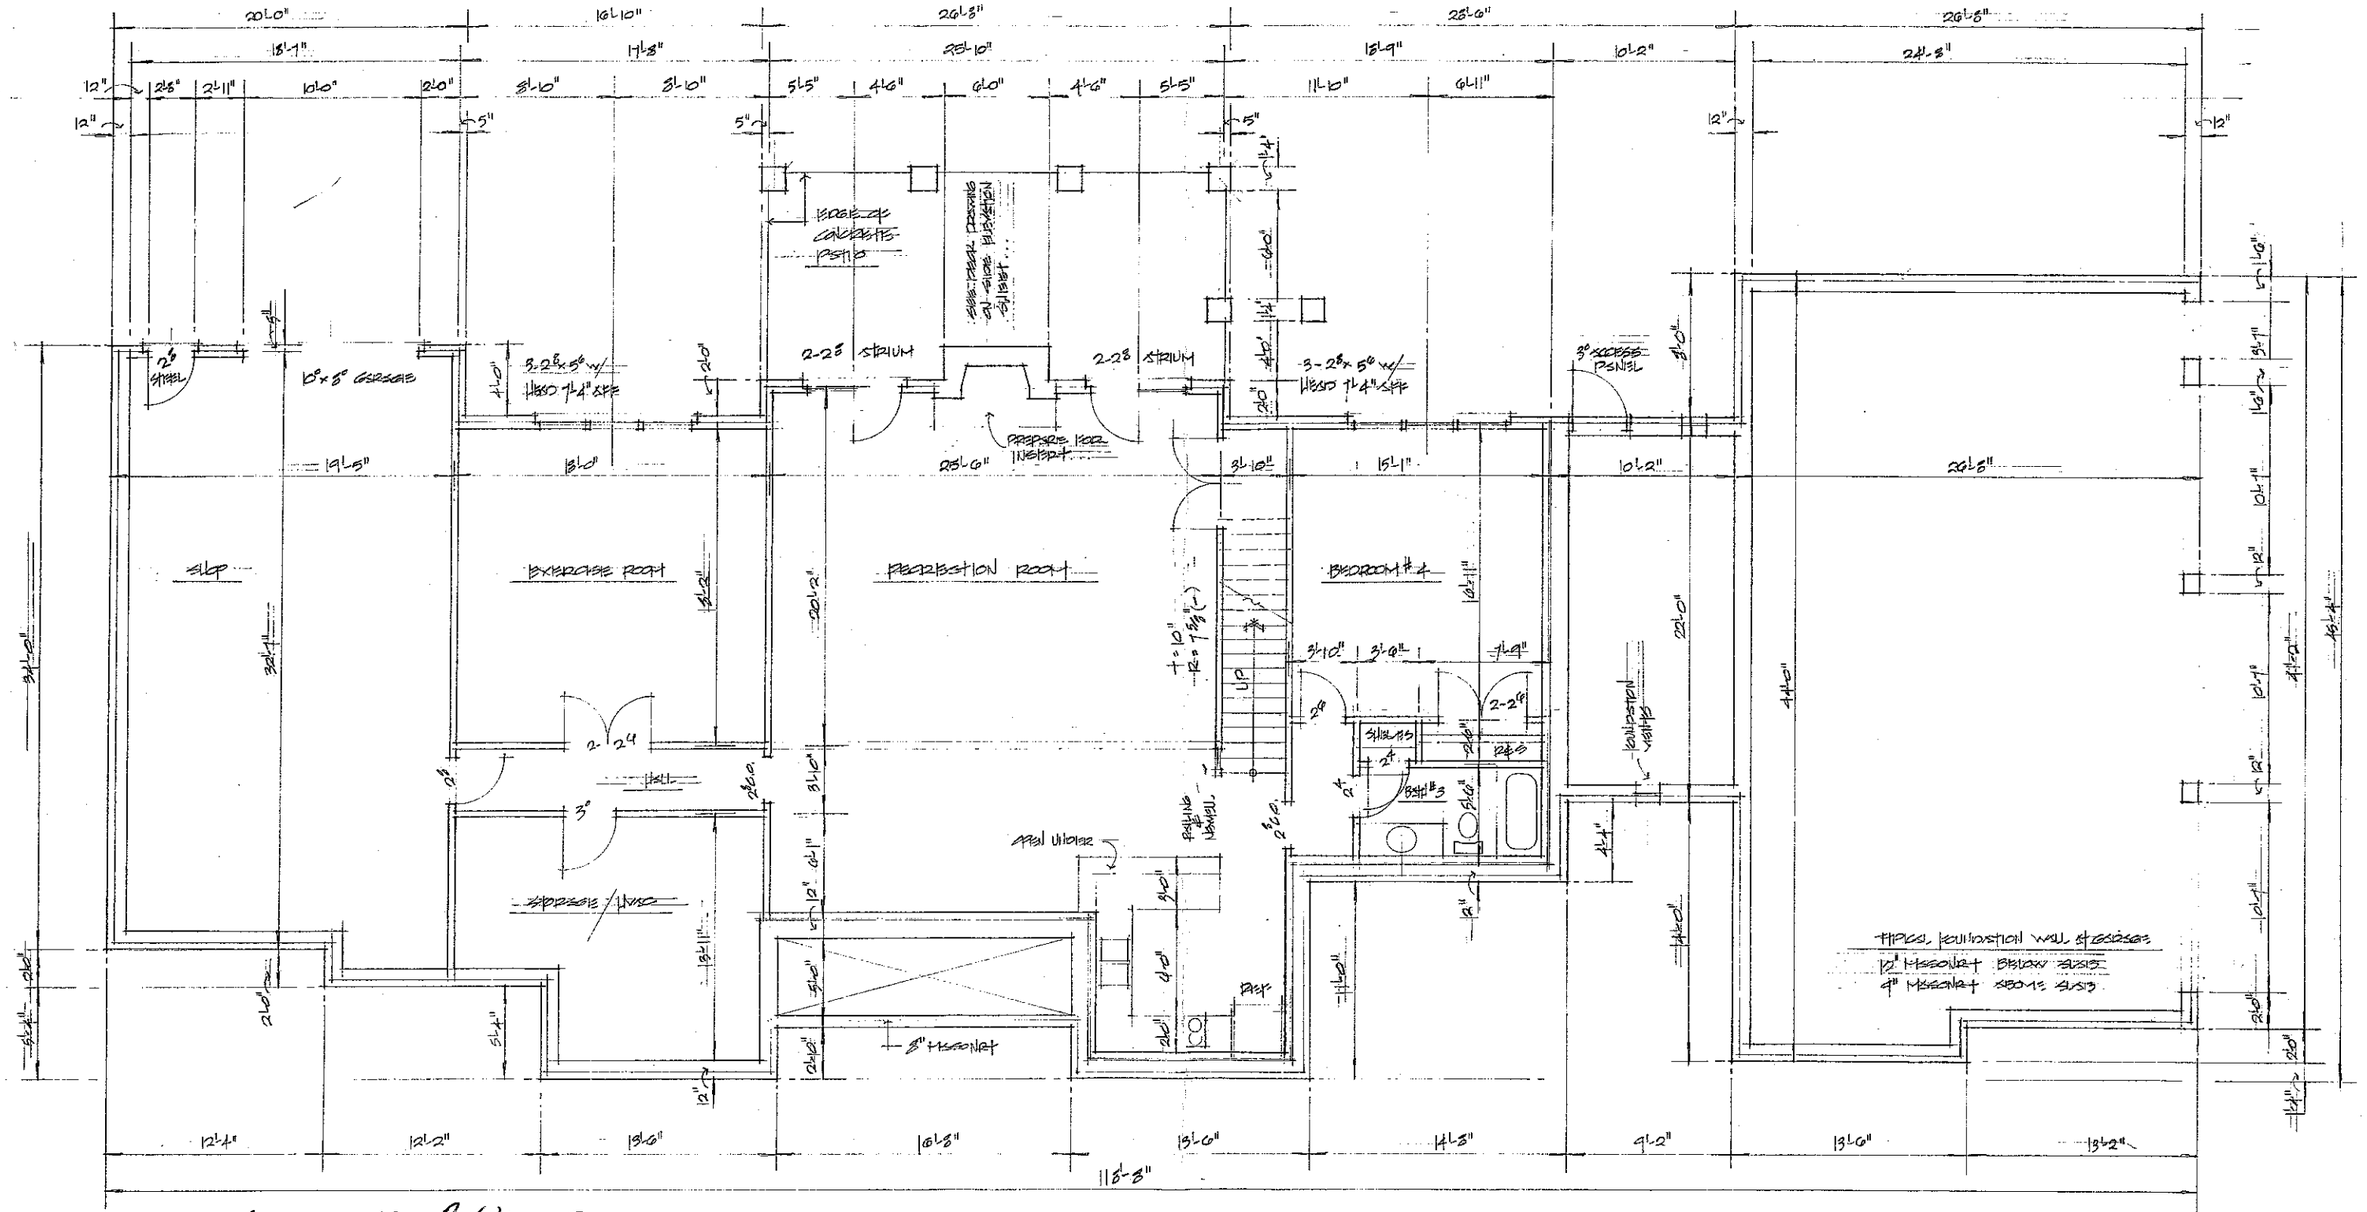


Approved 4 Bedrooms

Acknowledgement Of
Plans Submittal ONLY!

Date 9/15/03

Date 9/15/03

BASEMENT/FOUNDATION PLAN SCALE 1/4"=1'-0"

AREA CALCULATION

MAIN LEVEL		3,355 SQ FT.
LOWER LEVEL	(HEATED)	1,760
	TOTAL	5,115 SQ FT
LOWER LEVEL	(UNHEATED)	845

PERMISSION TO REPRODUCE THESE PLANS IS GIVEN ONLY TO THE OWNER FOR THE CONSTRUCTION OF THIS PROJECT. ALL OTHER RIGHTS ARE RESERVED BY THE ARCHITECT. DRAWINGS ARE NOT TO BE USED BY ANY PERSON OR FIRM FOR ANY OTHER PROJECT WITHOUT THE EXPRESSED WRITTEN PERMISSION OF THE ARCHITECT. VISUAL CONTACT WITH THESE PLANS SHALL CONSTITUTE CONCLUSIVE EVIDENCE OF ACCEPTANCE OF THESE RESTRICTIONS.

MAIN FLOOR PLAN SCALE: 1/4"=1'-0"

TYPICAL DOOR JAMB AT PERPENDICULAR WALL 1½"=1'-0"

(ALL DIMENSIONS AT DOOR INCORPORATE THIS DETAIL)

DESIGNED BY: THE HOUSE DESIGNERS 1994/96 - SHEET 2 OF 5
PERMISSION TO REPRODUCE THIS PLAN MUST BE OBTAINED FROM THE DESIGNER
SUNSET HAMPTON - STATESVILLE, NORTH CAROLINA