
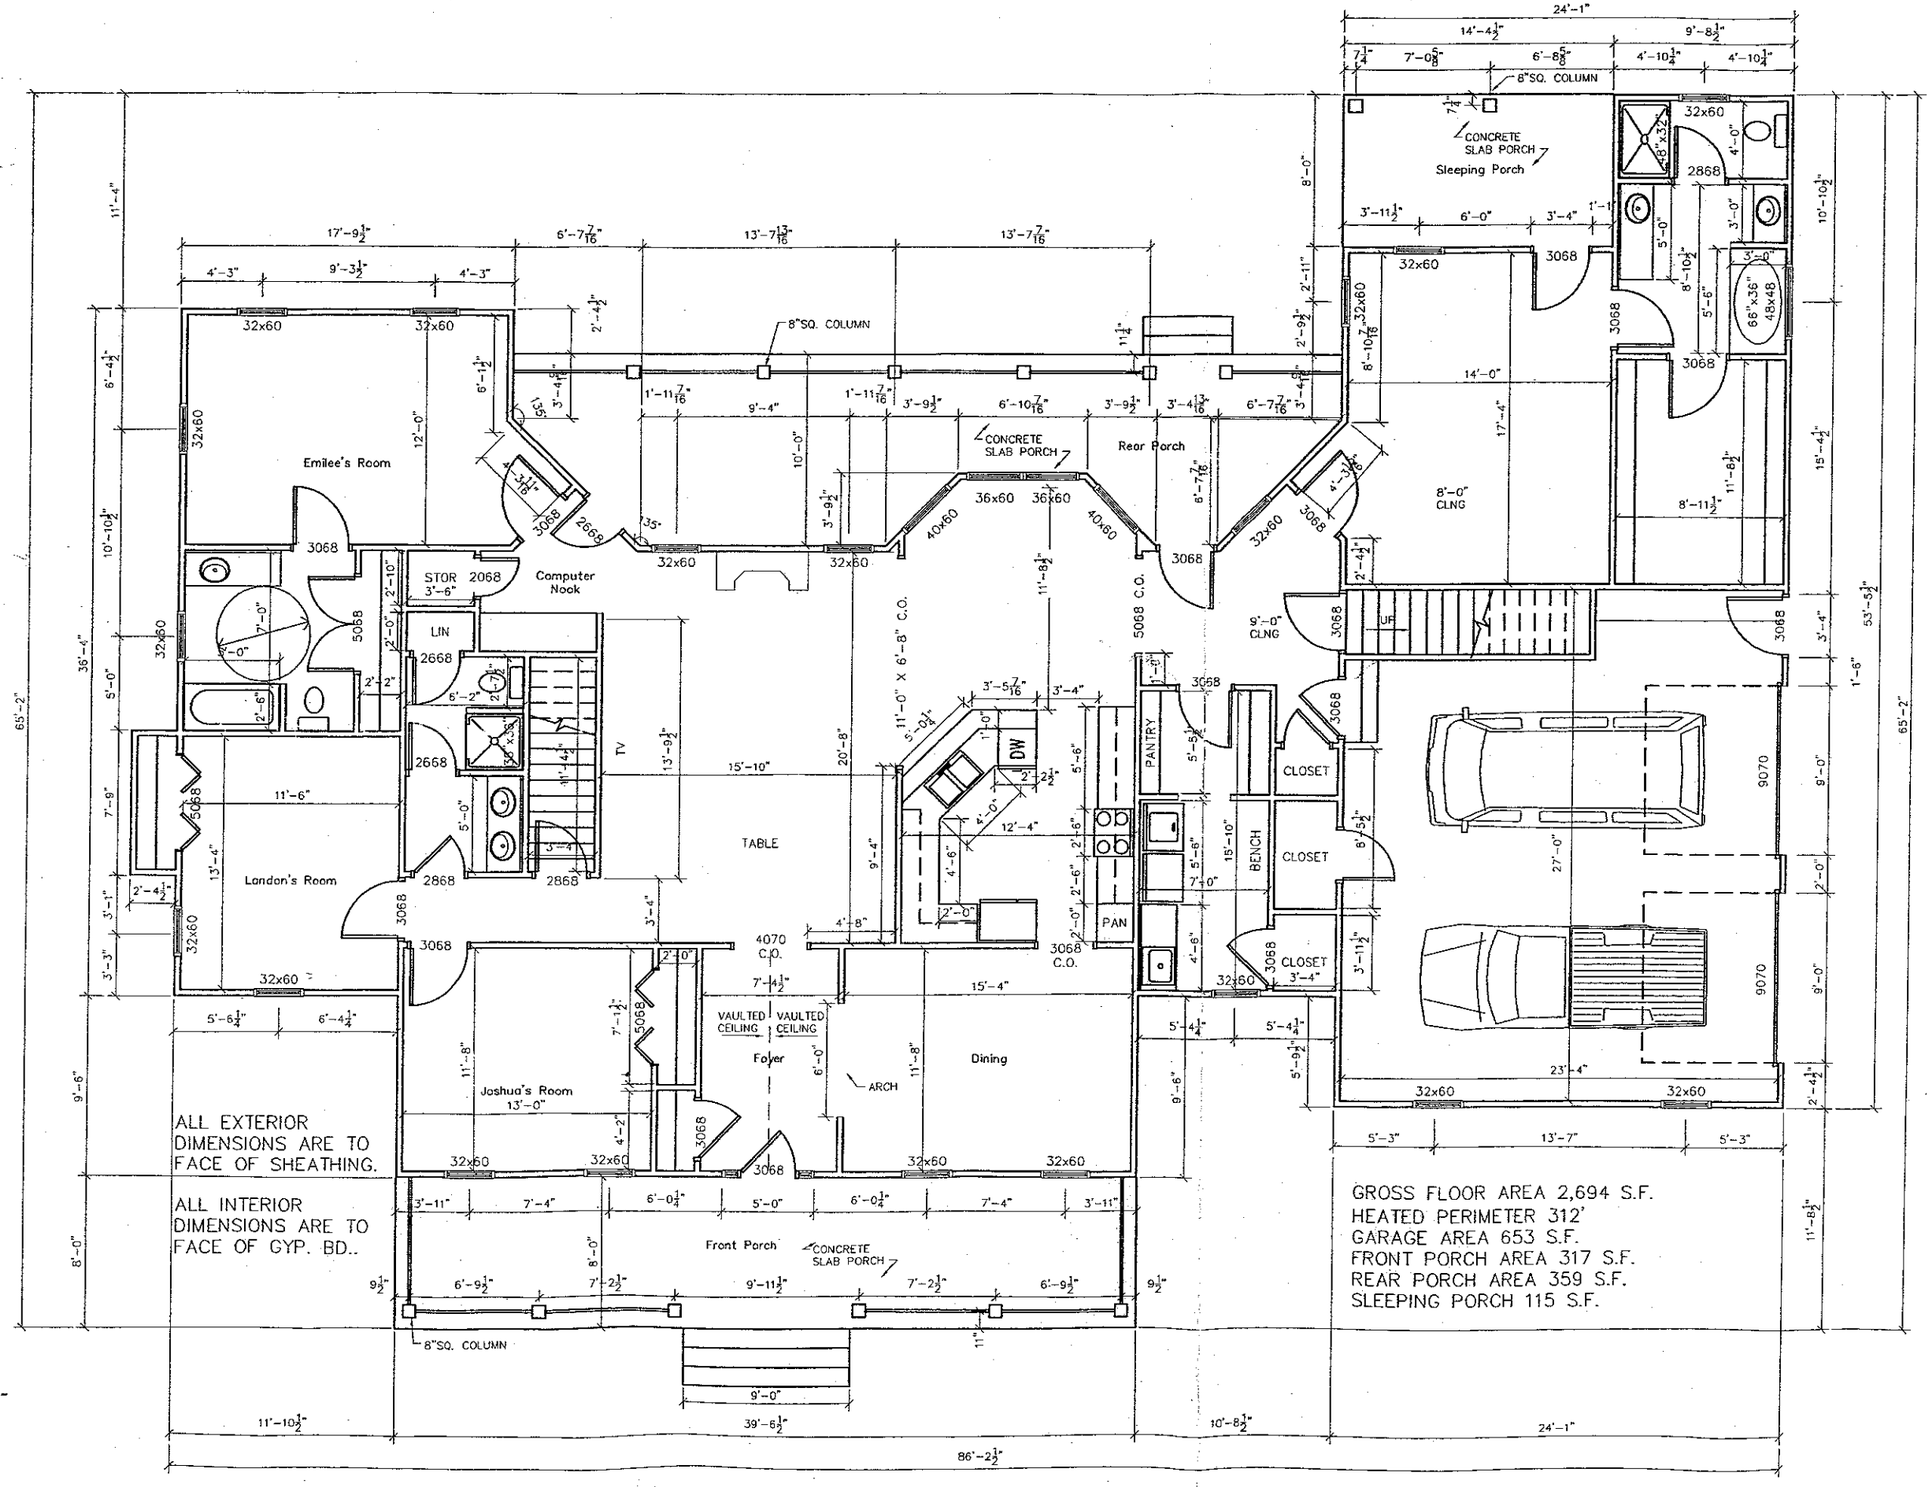


FIRST FLOOR PLAN
SCALE 1/8"=1'-0"

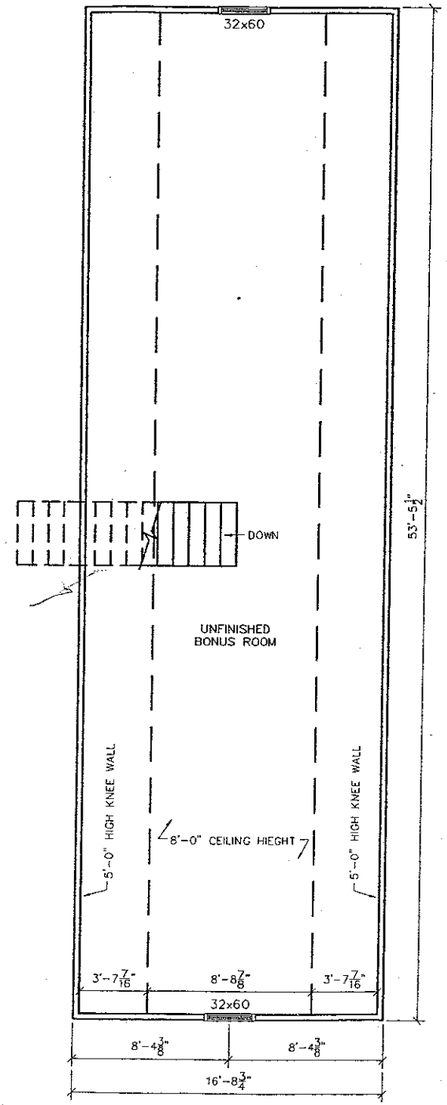

GROSS FLOOR AREA 894 S.F.

BONUS ROOM FLOOR PLAN
SCALE 1/8"=1'-0"

Acknowledgement Of Plans Submittal ONLY!

Date 2-29-08

Date