DOOR SCHEDULE						
Created at 8:59 AM 11/8/02						
MARK	SIZE	ROUGH OPENING	TYPE	QTY	REMARKS	PROVIDED BY
1	6'-0" x 6'-8"	6'-3" x 6'-10 1/2"	EXT	1	CUSTOM FIBERGLASS PATIO DOOR-RI	SOUTHLAND
2	6'-0" x 6'-8"	6'-2 3/4" x 6'-10 3/8"	EXT	1	9068 WOOD ROLLING FRENCH	SOUTHLAND

WINDOW SCHEDULE						
Created at 10:53 AM 11/8/02						
MARK	SIZE	ROUGH OPENING	TYPE	QTY	REMARKS	PROVIDED BY
A	3'-0" x 3'-10"	3'-2" x 4'-1 5/8"	DH	1	WOOD SINGLE (CUT ON SITE)	SOUTHLAND
B	3'-0" x 3'-10"	3'-2" x 4'-1 5/8"	DH	3	WOOD SINGLE-TEMPERED (2 TO BE CUT ON SITE)	SOUTHLAND
C	3'-0" x 5'-0"	3'-3 1/8" x 5'-1 5/8"	DH	4	WOOD TWIN	SOUTHLAND
D	5'-0" x 5'-0"	5'-3 1/8" x 5'-1 5/8"	DH	2	WOOD TWIN	SOUTHLAND
E	5'-0" x 5'-0"	5'-3 1/8" x 5'-1 5/8"	DH	2	WOOD TWIN-TEMPERED	SOUTHLAND


Acknowledgement Of Plans Submittal ONLY!

YP
R/F

STEVE HEDRICK Date 11-26-02

Michael J. Kohnen Date Nov. 26, 02

3 BEDROOMS

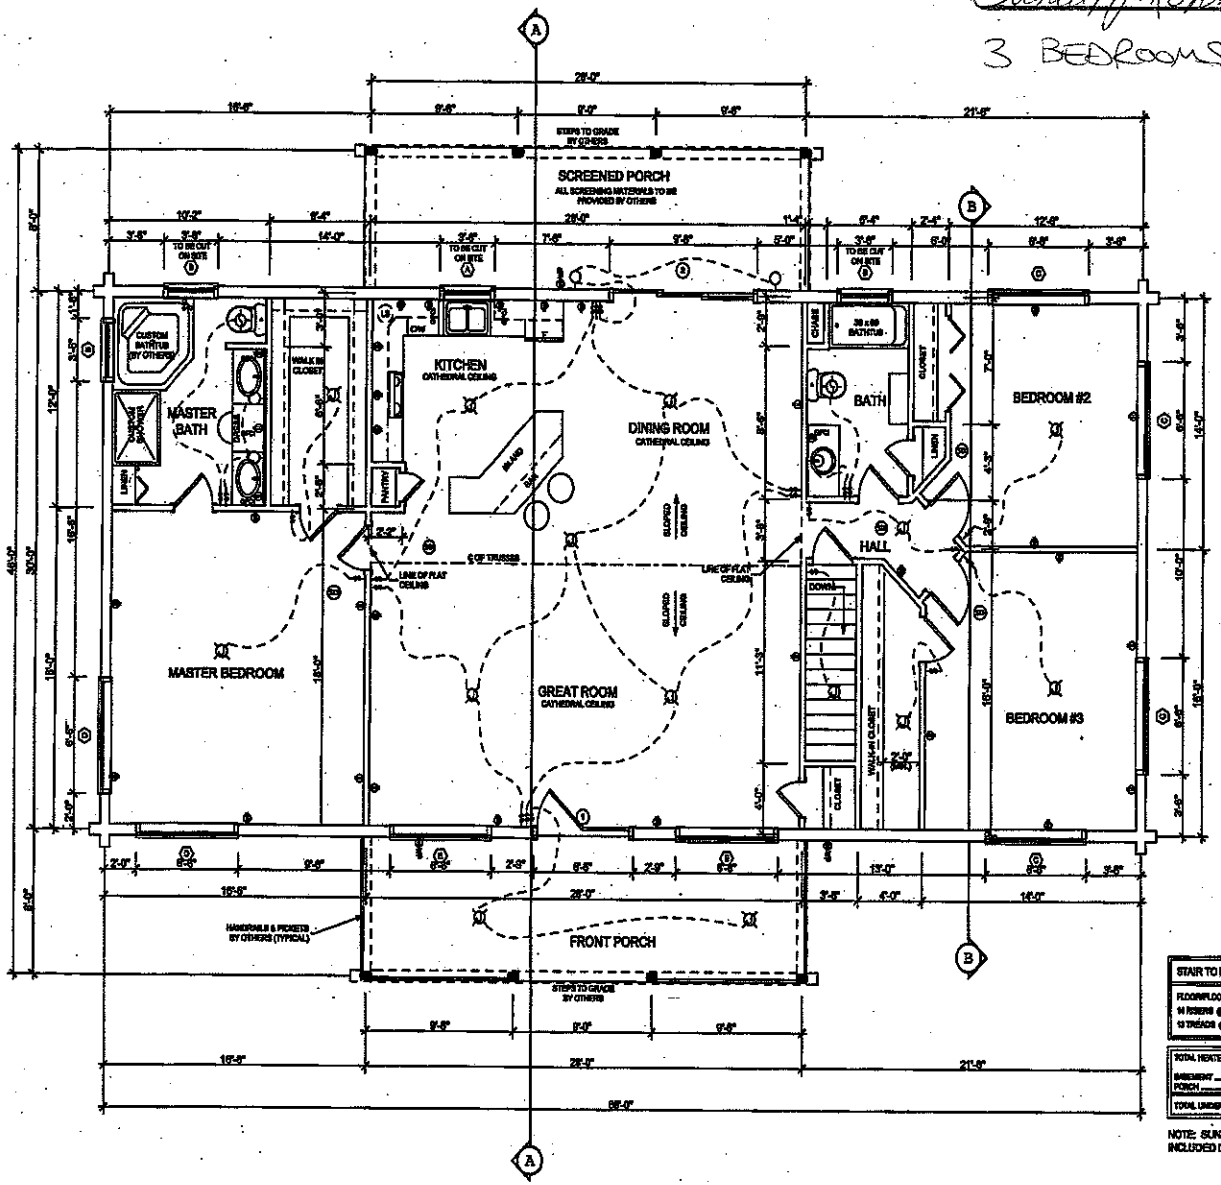

FLOOR PLAN

1/4" = 1'-0"

STAIR TO BASEMENT:
FLOOR/FLOOR = 9'-11 1/2"
14 RISERS @ 4'- 7 11/16"
13 TREADS @ 10" MIN.

TOTAL HEATED	2048 sq. ft.
BASEMENT	1597 sq. ft.
PORCH	452 sq. ft.
TOTAL UNDER ROOF	4488 sq. ft.

NOTE: SUNDRY ITEMS ARE INCLUDED IN THIS PACKAGE

KEY:
- LOG WALL
- INTERIOR WALL
- 6x8 LOG POSTS
- 6x8 LOG LINTEL
- SWITCH
- JUNCTION BOX
- LIGHT
- VENT w/ LIGHT
- CEILING FAN w/ LIGHT
- OUTLET
- 220v OUTLET
- WP WATER PROOF OUTLET
- GFCI GFCI OUTLET
- SD SMOKE DETECTOR

OWNER IS RESPONSIBLE FOR ROUGH OPENINGS ON ALL EXTERIOR DOORS AND WINDOWS NOT PROVIDED BY SOUTHLAND LOG HOMES BEFORE FINAL PLANS ARE COMPLETED

NOTE:

1) SMOKE DETECTORS SHALL RECEIVE PRIMARY POWER FROM BUILDING ELECTRICAL SYSTEM AND SHALL BE EQUIPPED WITH BATTERY BACKUP. DETECTORS SHALL EMIT LOW BATTERY SIGNAL.

2) CONTRACTOR TO VERIFY ALL DIMENSIONS BEFORE BEGINNING CONSTRUCTION.

3) MAINTAINING PROPER LEVELS OF INSIDE HUMIDITY IS NECESSARY TO PREVENT EXCESSIVE SHRINKAGE OF ANY WOOD PRODUCT. WHEN USING NATURAL GAS, WOOD, RADIANT OR ANY OTHER TYPE OF DRY HEAT, IT IS IMPORTANT TO INCLUDE A HUMIDIFIER INTO YOUR HVAC SYSTEM. CONSULT YOUR HVAC CONTRACTOR REGARDING SIZE AND PLACEMENT OF HUMIDIFIER UNITS.

4) SOUTHLAND LOG HOMES RECOMMENDS THAT OWNER SHOULD APPLY WATERPROOF COVERING TO FURRING STRIPS ON LOG WALL AREAS THAT ARE TO BE COVERED BY TUBS/SHOWER ENCLOSURES TO PREVENT WATER DAMAGE TO LOG WALLS AND FLOOR FRAMING.

5) UNLESS NOTED OTHERWISE, ALL INTERIOR STUD WALLS ARE NON-LOAD BEARING. FLOOR SYSTEM DESIGN BASED ON SELF-SUPPORTING ROOF. ROOF LOADS TO BE CARRIED ON INTERIOR SUPPORT BEAMS

6) SQUARE FOOTAGES ARE BASED ON ANSI Z765 GUIDELINES.

7) FLOOR LOADS ARE BASED ON A LIVE LOAD OF: 30 PSF, LL/=360 IN SLEEPING AREAS 40 PSF, LL/=360 IN LIVING AREAS PER 2003 IRC/IBC/SBC ONE & TWO FAMILY CODE.

8) UNLESS OTHERWISE NOTED, ROOF LOADS ARE DESIGNED FOR 20 PSF LIVE LOAD AND 10 PSF DEAD LOAD.

NOTE:

1) FIELD VERIFY ALL DOOR AND WINDOW ROUGH OPENING WIDTHS WHEN STACKING LOGS. OPENINGS MAY NEED TO BE ADJUSTED BY EITHER ADJUSTING, ADDING OR DELETING DOOR AND WINDOW BLOCKS, OR LOGS MAY NEED TO BE CUT.

2) SOUTHLAND LOG HOMES TAKES EXTREME CARE IN PRE-CUTTING LOG OPENINGS, BUT IT IS THE RESPONSIBILITY OF THE OWNER/CONTRACTOR TO CHECK AND ADJUST OPENINGS, IF REQUIRED, WHEN CONSTRUCTING WALLS.

IMPORTANT NOTES READ CAREFULLY FINAL PLANS

©2002 SOUTHLAND LOG HOMES, INC. These blueprints are copyrighted architectural works and the ownership of copyrights are retained by SOUTHLAND LOG HOMES, INC. The blueprints are to be used for the construction of one (1) SOUTHLAND LOG HOME and may not be copied or altered. All rights are reserved.

FLOOR PLAN CHECKLIST

- ☒ OVERALL HOUSE DENSIONIONS ARE CORRECT.
- ☒ EXTERIOR WALLS ARE LINED CORRECTLY, ARE ON THE CORRECT LAYER, & LOG COURSE #s WERE VERIFIED.
- ☒ ALL INTERIOR WALLS ARE LINED CORRECTLY & ARE ON THE CORRECT LAYER.
- ☒ ALL LOG BOMB (EXTERIOR & INTERIOR) IS LINED CORRECTLY & ARE ON THE CORRECT LAYER
- ☒ LOG GIRDERS & LOG LINTELS ARE LINED CORRECTLY (IF STOCKADE) OR ARE UNLINED ACTUAL PARTS (IF DOVETAIL)
- ☒ ALL LOG POSTS ARE CORRECT HEIGHT
- ☒ WINDOWS ARE AT CORRECT HEIGHT
- ☒ DOOR SWINGS ARE CORRECT
- ☒ WINDOWS/DOORS CHECKED AGAINST QUOTE/CONTRACT, AND AGAINST SCHEDULE ON PLAN
- ☒ SUNDRIES NOTE IS LINED CORRECTLY & IS ON WALLS-EXTERIOR LAYER
- ☒ STAIR NOTE IS CORRECT & ON FRAMING LAYER
- ☒ ALL HEADERS (IF APPLICABLE) ARE ON FRAMING LAYER
- ☒ ALL CALLOUTS ARE ON CORRECT LAYER, CORRECT SIZE, ARE LABELED CORRECTLY, ARE SHOWING UP CORRECT ON ROM PAGE, & CAN BE ACCOUNTED FOR EITHER BY YE QUOTE, CHANGE ORDER(s), OR CONTRACT.
- ☒ STAIR DESIGN HAS BEEN CHECKED - COMPLIES WITH CODE
- ☒ MAX SPANS FOR LOG GIRDERS/LOG LINTELS HAVE BEEN CHECKED
- ☒ WINDOW/DOOR LOCATIONS HAVE BEEN CHECKED (i.e. FOR TEMPERING, STRUCTURAL BEAMS ABOVE, etc.)
- ☒ ALL DIMENSIONS ARE MADE TO CENTER OF WALLS, POSTS, GIRDERS, AND HAVE NO FRACTIONS

SIGNED OFF BY:_____ DATE:_____

REVISIONS

REV. NO.	DATE	REMARKS	REV. BY

Southland Log Homes.

©2002 SOUTHLAND LOG HOMES, INC. These blueprints are copyrighted architectural works and the ownership of copyrights are retained by SOUTHLAND LOG HOMES, INC. The blueprints are to be used for the construction of one (1) SOUTHLAND LOG HOME and may not be copied or altered. All rights are reserved.

A SOUTHLAND LOG HOME FOR:

Mr. DAVID D. CAMARRA

IREDELL NC

DRAWING TITLE:

FLOOR PLAN

DELIVERY DATE:	12/4/02
MODEL:	REVISED STANDARD LAURENS II
LOG STYLE:	STOCKADE
LOG PROFILE:	6x8 R/F SYP
SCALE:	1/4" = 1'-0"
APPROVALS DRAWN BY:	N/A
APPROVALS CHECKED BY:	N/A
APPROVALS DATE:	00/00/00
FINALS DRAWN BY:	NPF
FINALS CHECKED BY:	GBR
FINALS DATE:	11/8/02

SHEET NO.