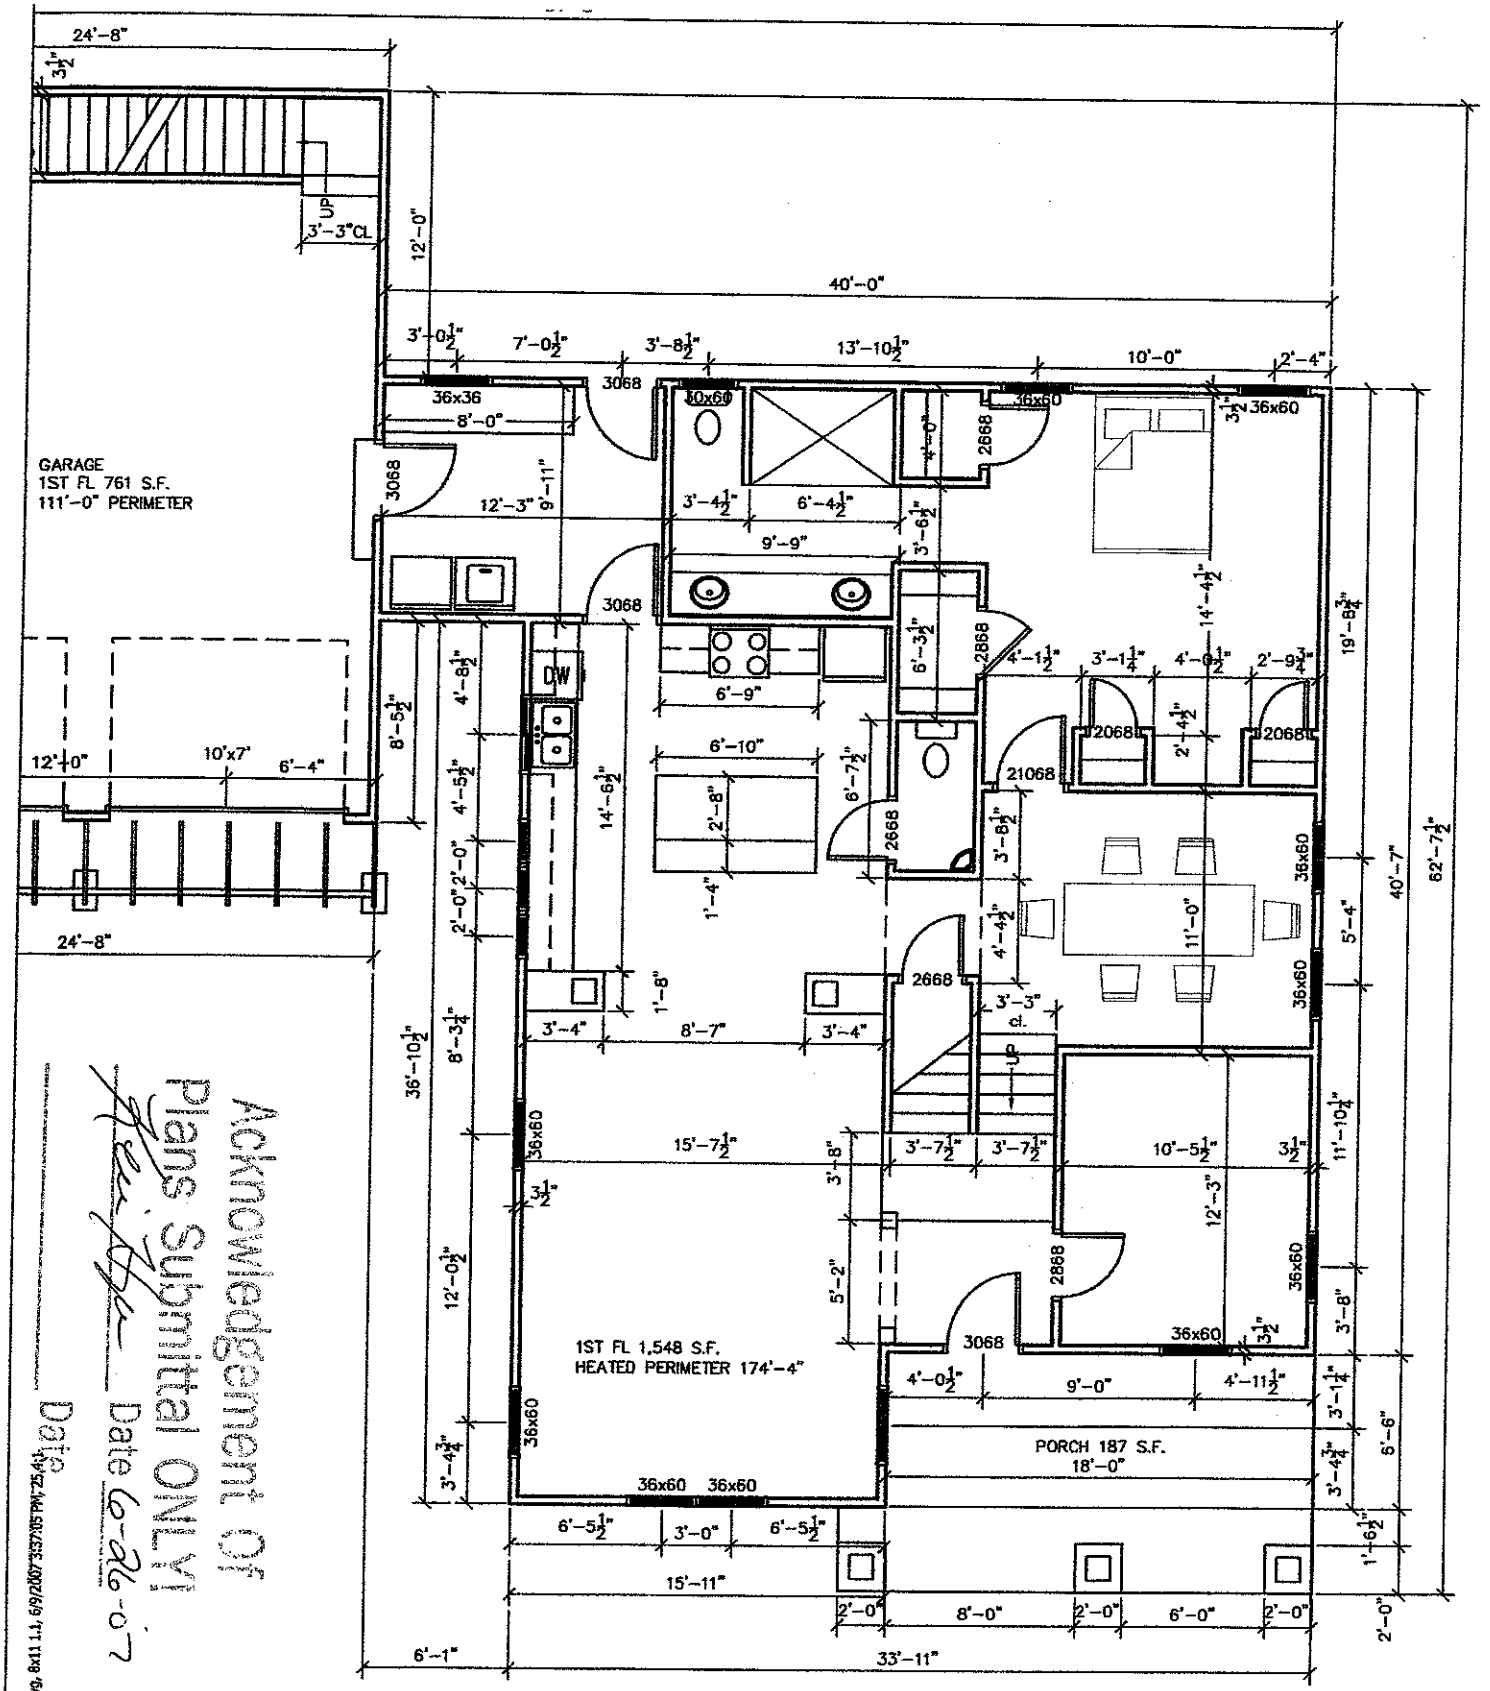



Acknowledgement of
Plans Submitted ONLY
Rev. Date 6-26-07
Date

ALL EXTERIOR DIMENSIONS ARE
TO OUTSIDE FACE OF STUD.
ALL INTERIOR DIMENSIONS ARE
TO FACE OF STUD.

A1.1 FIRST FLOOR PLAN
SCALE 1/8"=1'-0"

C:\CADJobs\Kevin Hope\FP 1st Fl C.dwg, 8x11 1:1, 6/9/2007 3:37:05 PM, 25.4p


Acknowledgement Of
Plans Submittal ONLY!
Kevin Hope Date 6-26-07
_____ Date _____

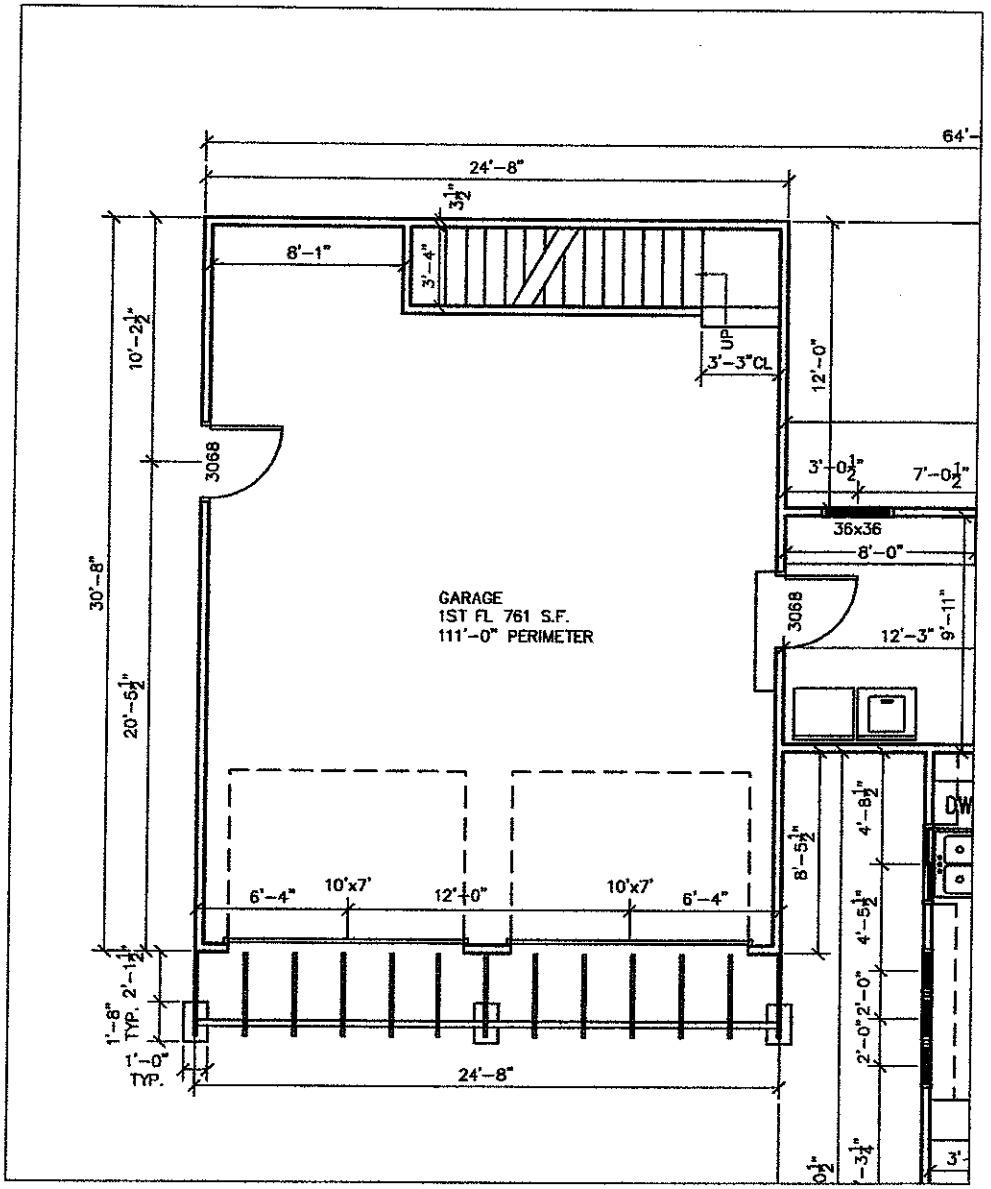

ALL EXTERIOR DIMENSIONS ARE
TO OUTSIDE FACE OF STUD.
ALL INTERIOR DIMENSIONS ARE
TO FACE OF STUD.

A1.2 FIRST FLOOR PLAN
SCALE 1/8"=1'-0"

C:\CAD\Jobs\Kevin Hope\FP 1st Fl C.dwg, 8x11 1.2, 6/9/2007 3:37:13 PM, 1:1

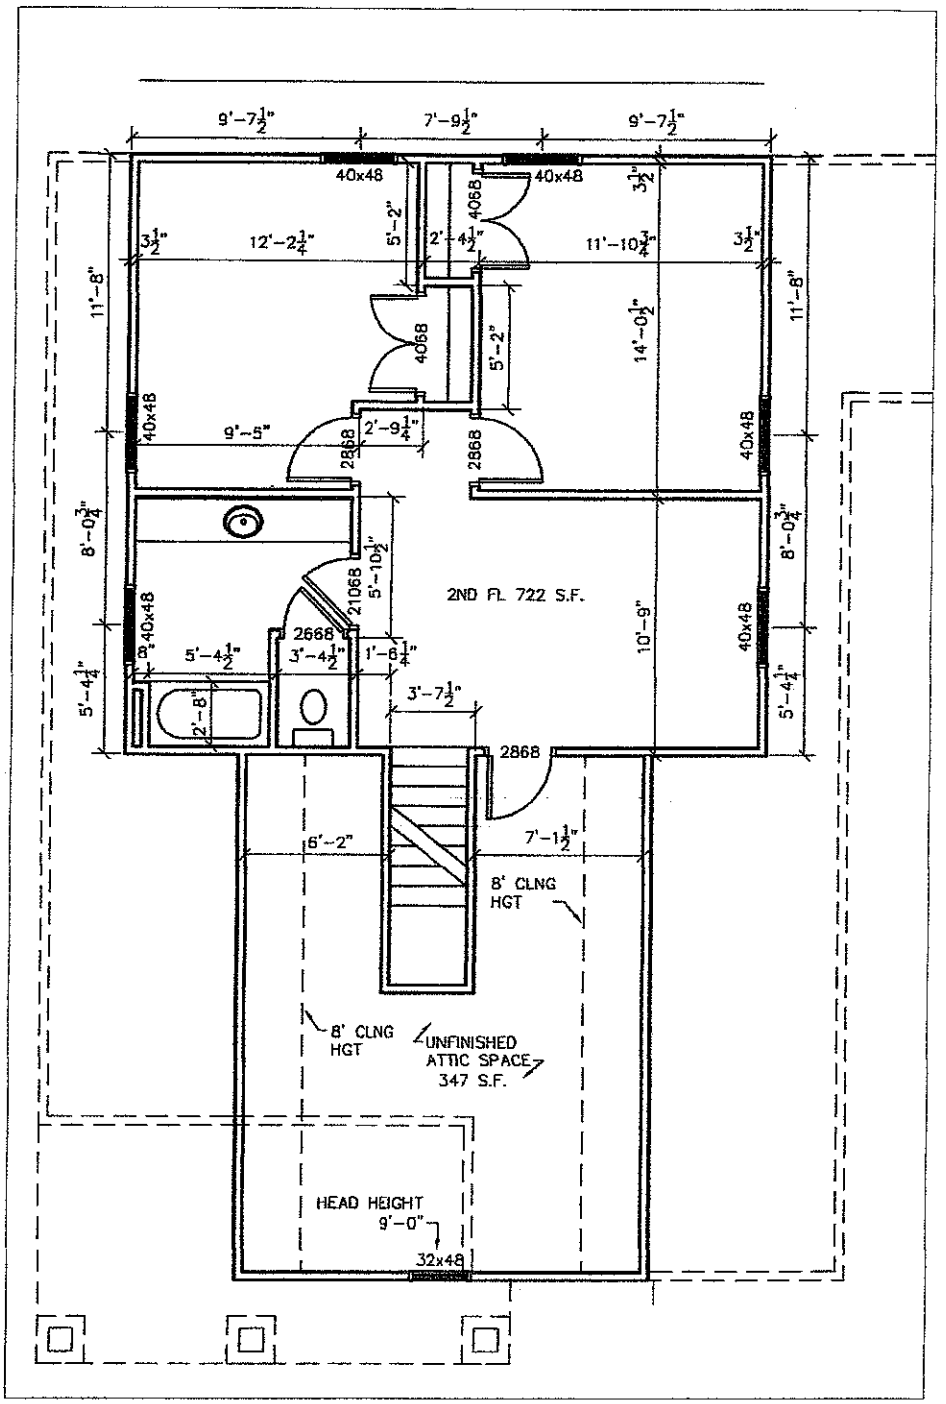

ALL EXTERIOR DIMENSIONS ARE TO OUTSIDE FACE OF STUD.
ALL INTERIOR DIMENSIONS ARE TO FACE OF STUD.

A2.0 **SECOND FLOOR PLAN**
SCALE 1/8"=1'-0"

Acknowledgement of Plans Submittal ONLY
Date 6-26-07
Date

C:\CAD\Jobs\Kevin Hope\FP 2nd Fl C.dwg, Layout1 (2), 6/9/2007 3:36:29 PM, 1:1