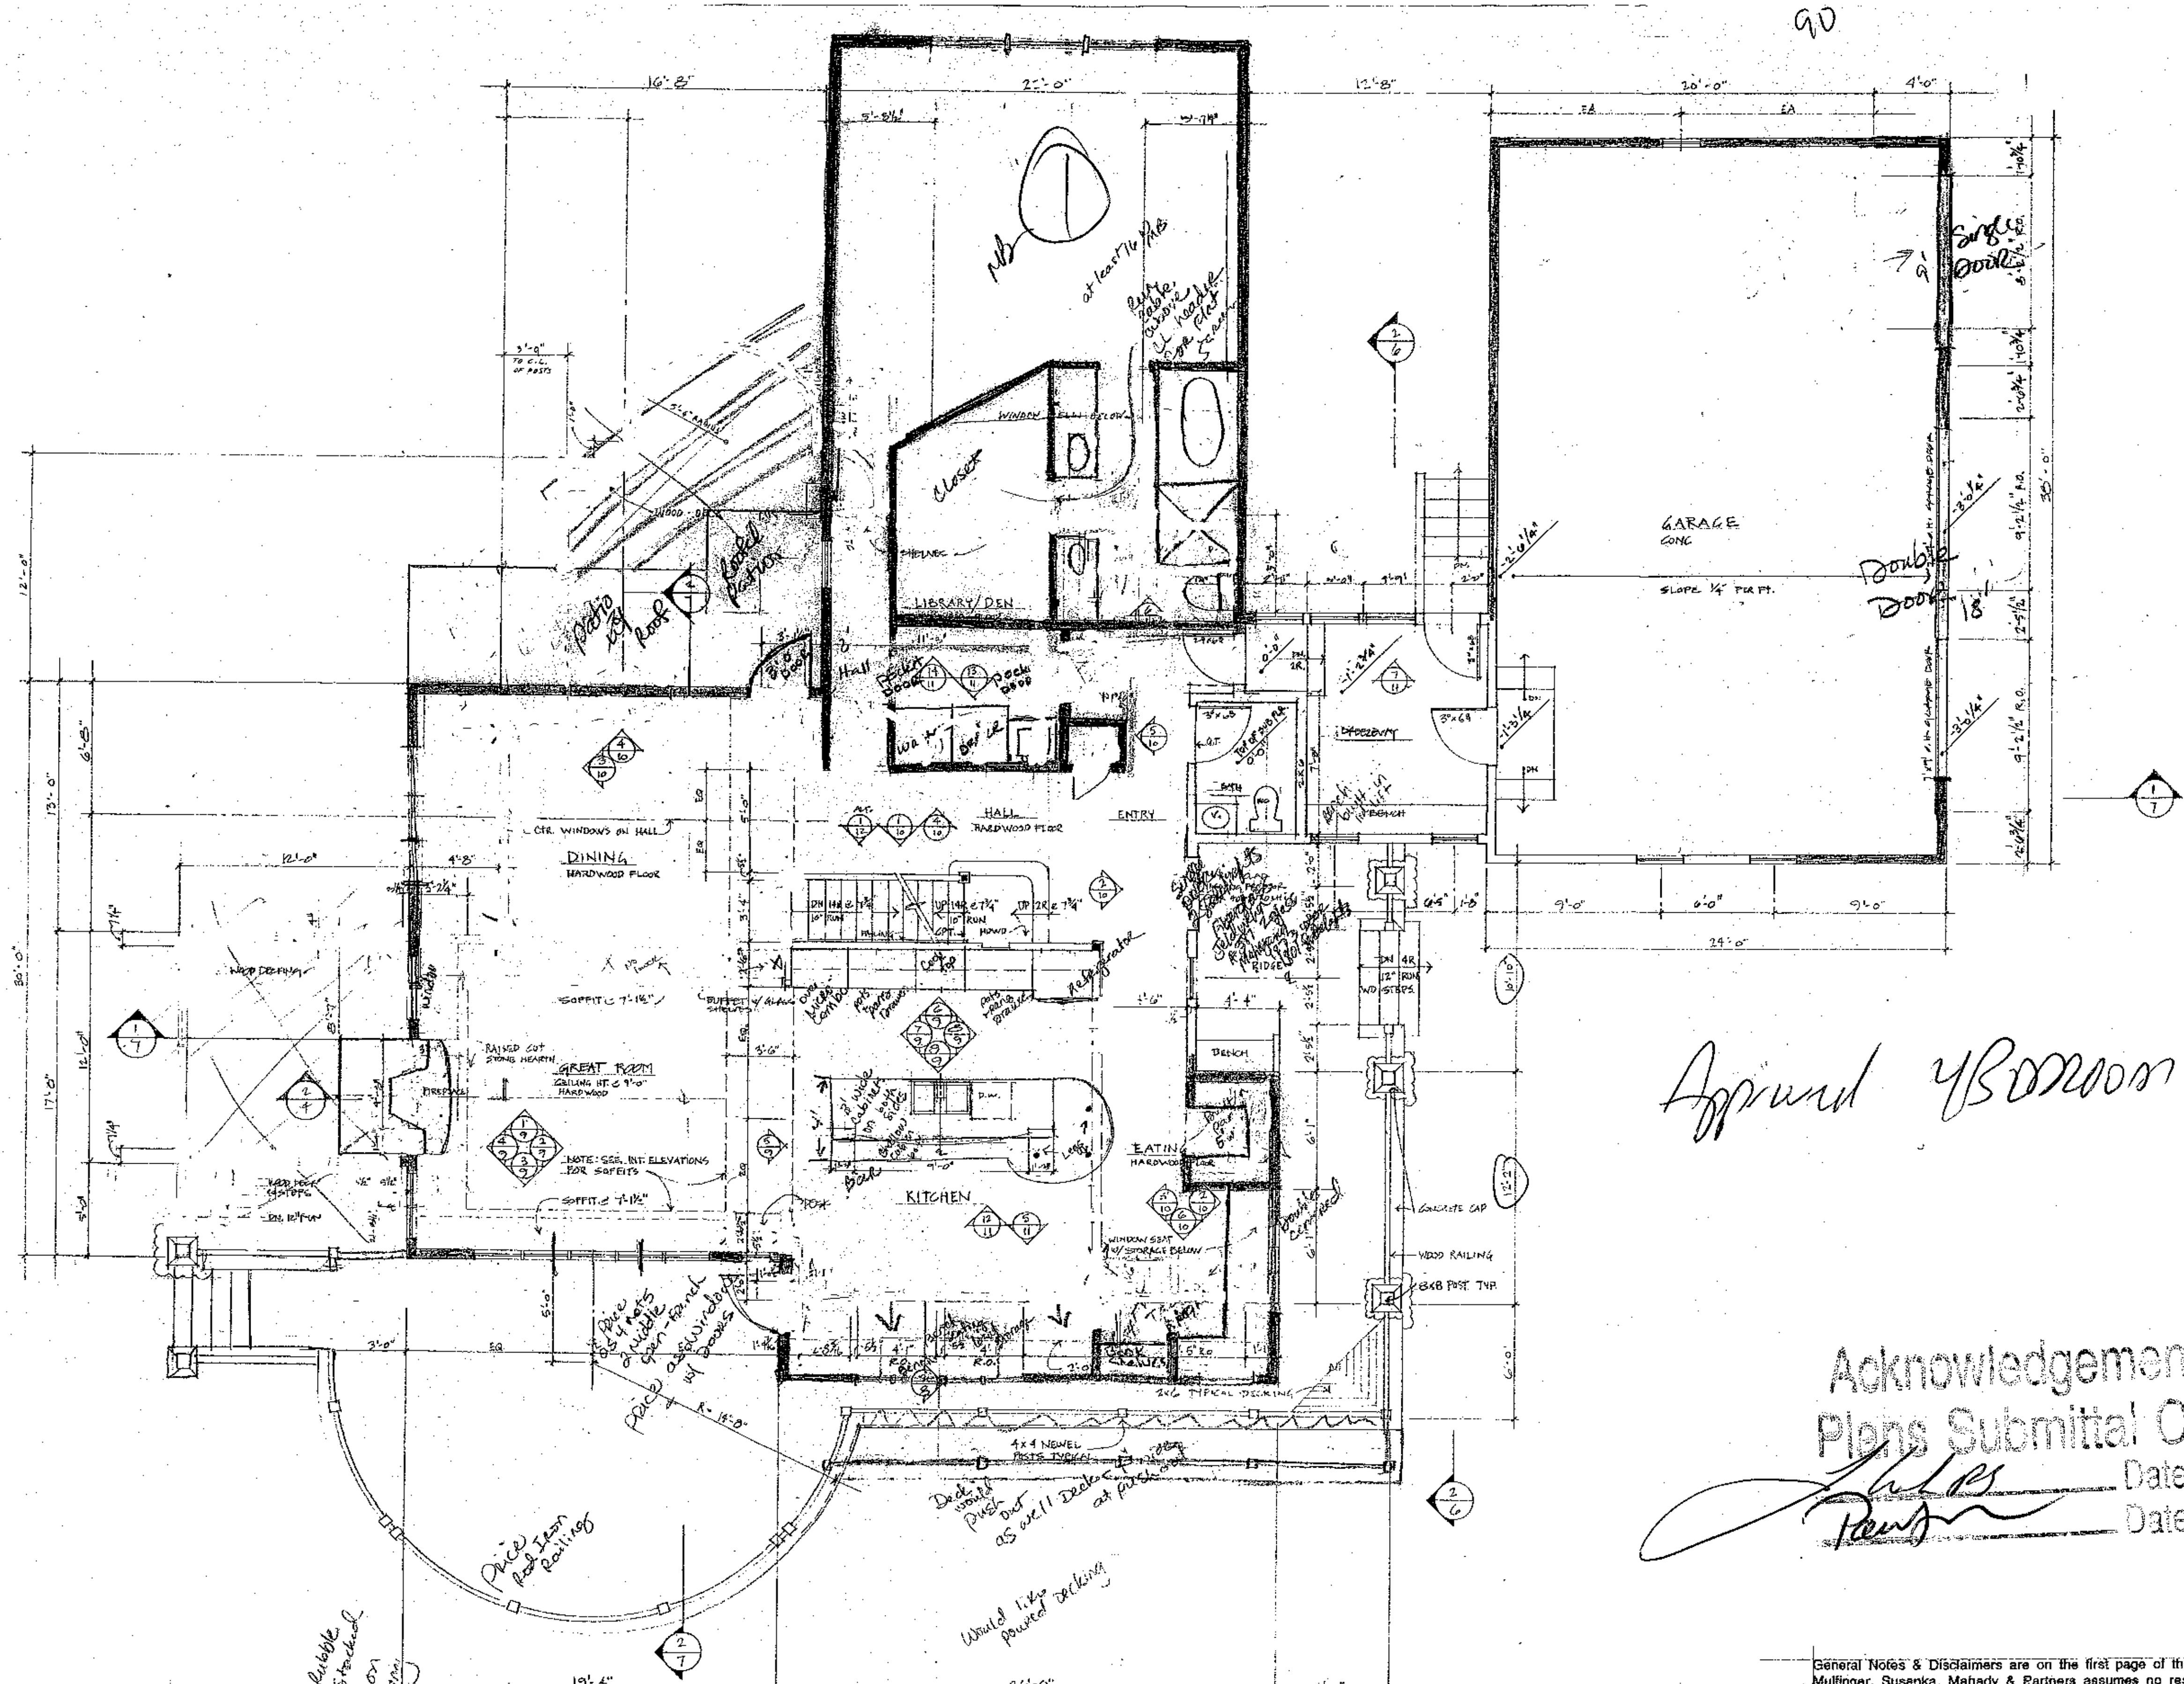


MAIN FLOOR PLAN
1/4" = 1'-0"

Approved 4 Bedroom

Acknowledgement Of Plans Submittal ONLY!
Date 4/16/07
Date 5-23-07

General Notes & Disclaimers are on the first page of this plan set. Mulfinger, Susanka, Mahady & Partners assumes no responsibility for changes made to these plans by others and makes no warranties, either expressed or implied, regarding these plans.


9.2004
7.2002

framed IDEAS
www.framedideas.com

Maple Forest

General Notes & Disclaimers
These drawings have been prepared to meet generally accepted professional standards and practices and have been developed without knowledge or reference to a specific site or geographical area. Therefore, supplemental to these documents, it is the owner and his/her builder's responsibility to follow the material and equipment manufacturer's instructions, and to use accepted standards for each building trade. Topographic and subsurface conditions should be verified and foundation plans adapted accordingly. Before starting construction, the builder should check and be responsible for all dimensions and other details, and should review the plans for compliance with governing code requirements for the geographic area in which the house is to be built. All structural, mechanical and electrical requirements should also be reviewed before construction begins. Codes govern over drawings and dimensions govern over scale. The owner should check with the local building department to see if a professional stamp is required on the drawings for permit purposes. It is suggested that a local architect be retained to review and make any changes necessary to insure that the plans meet the above requirements. Any use of this information without adaptation to changes in codes, standards, site conditions and other factors is at the owner's sole risk. Framed Ideas assumes no responsibility for changes made to these plans by others and makes no warranties, either expressed or implied, regarding these plans. The owner agrees to defend and indemnify Framed Ideas for all claims, costs, losses or damages resulting from the use of this information.


Sheet No. 3

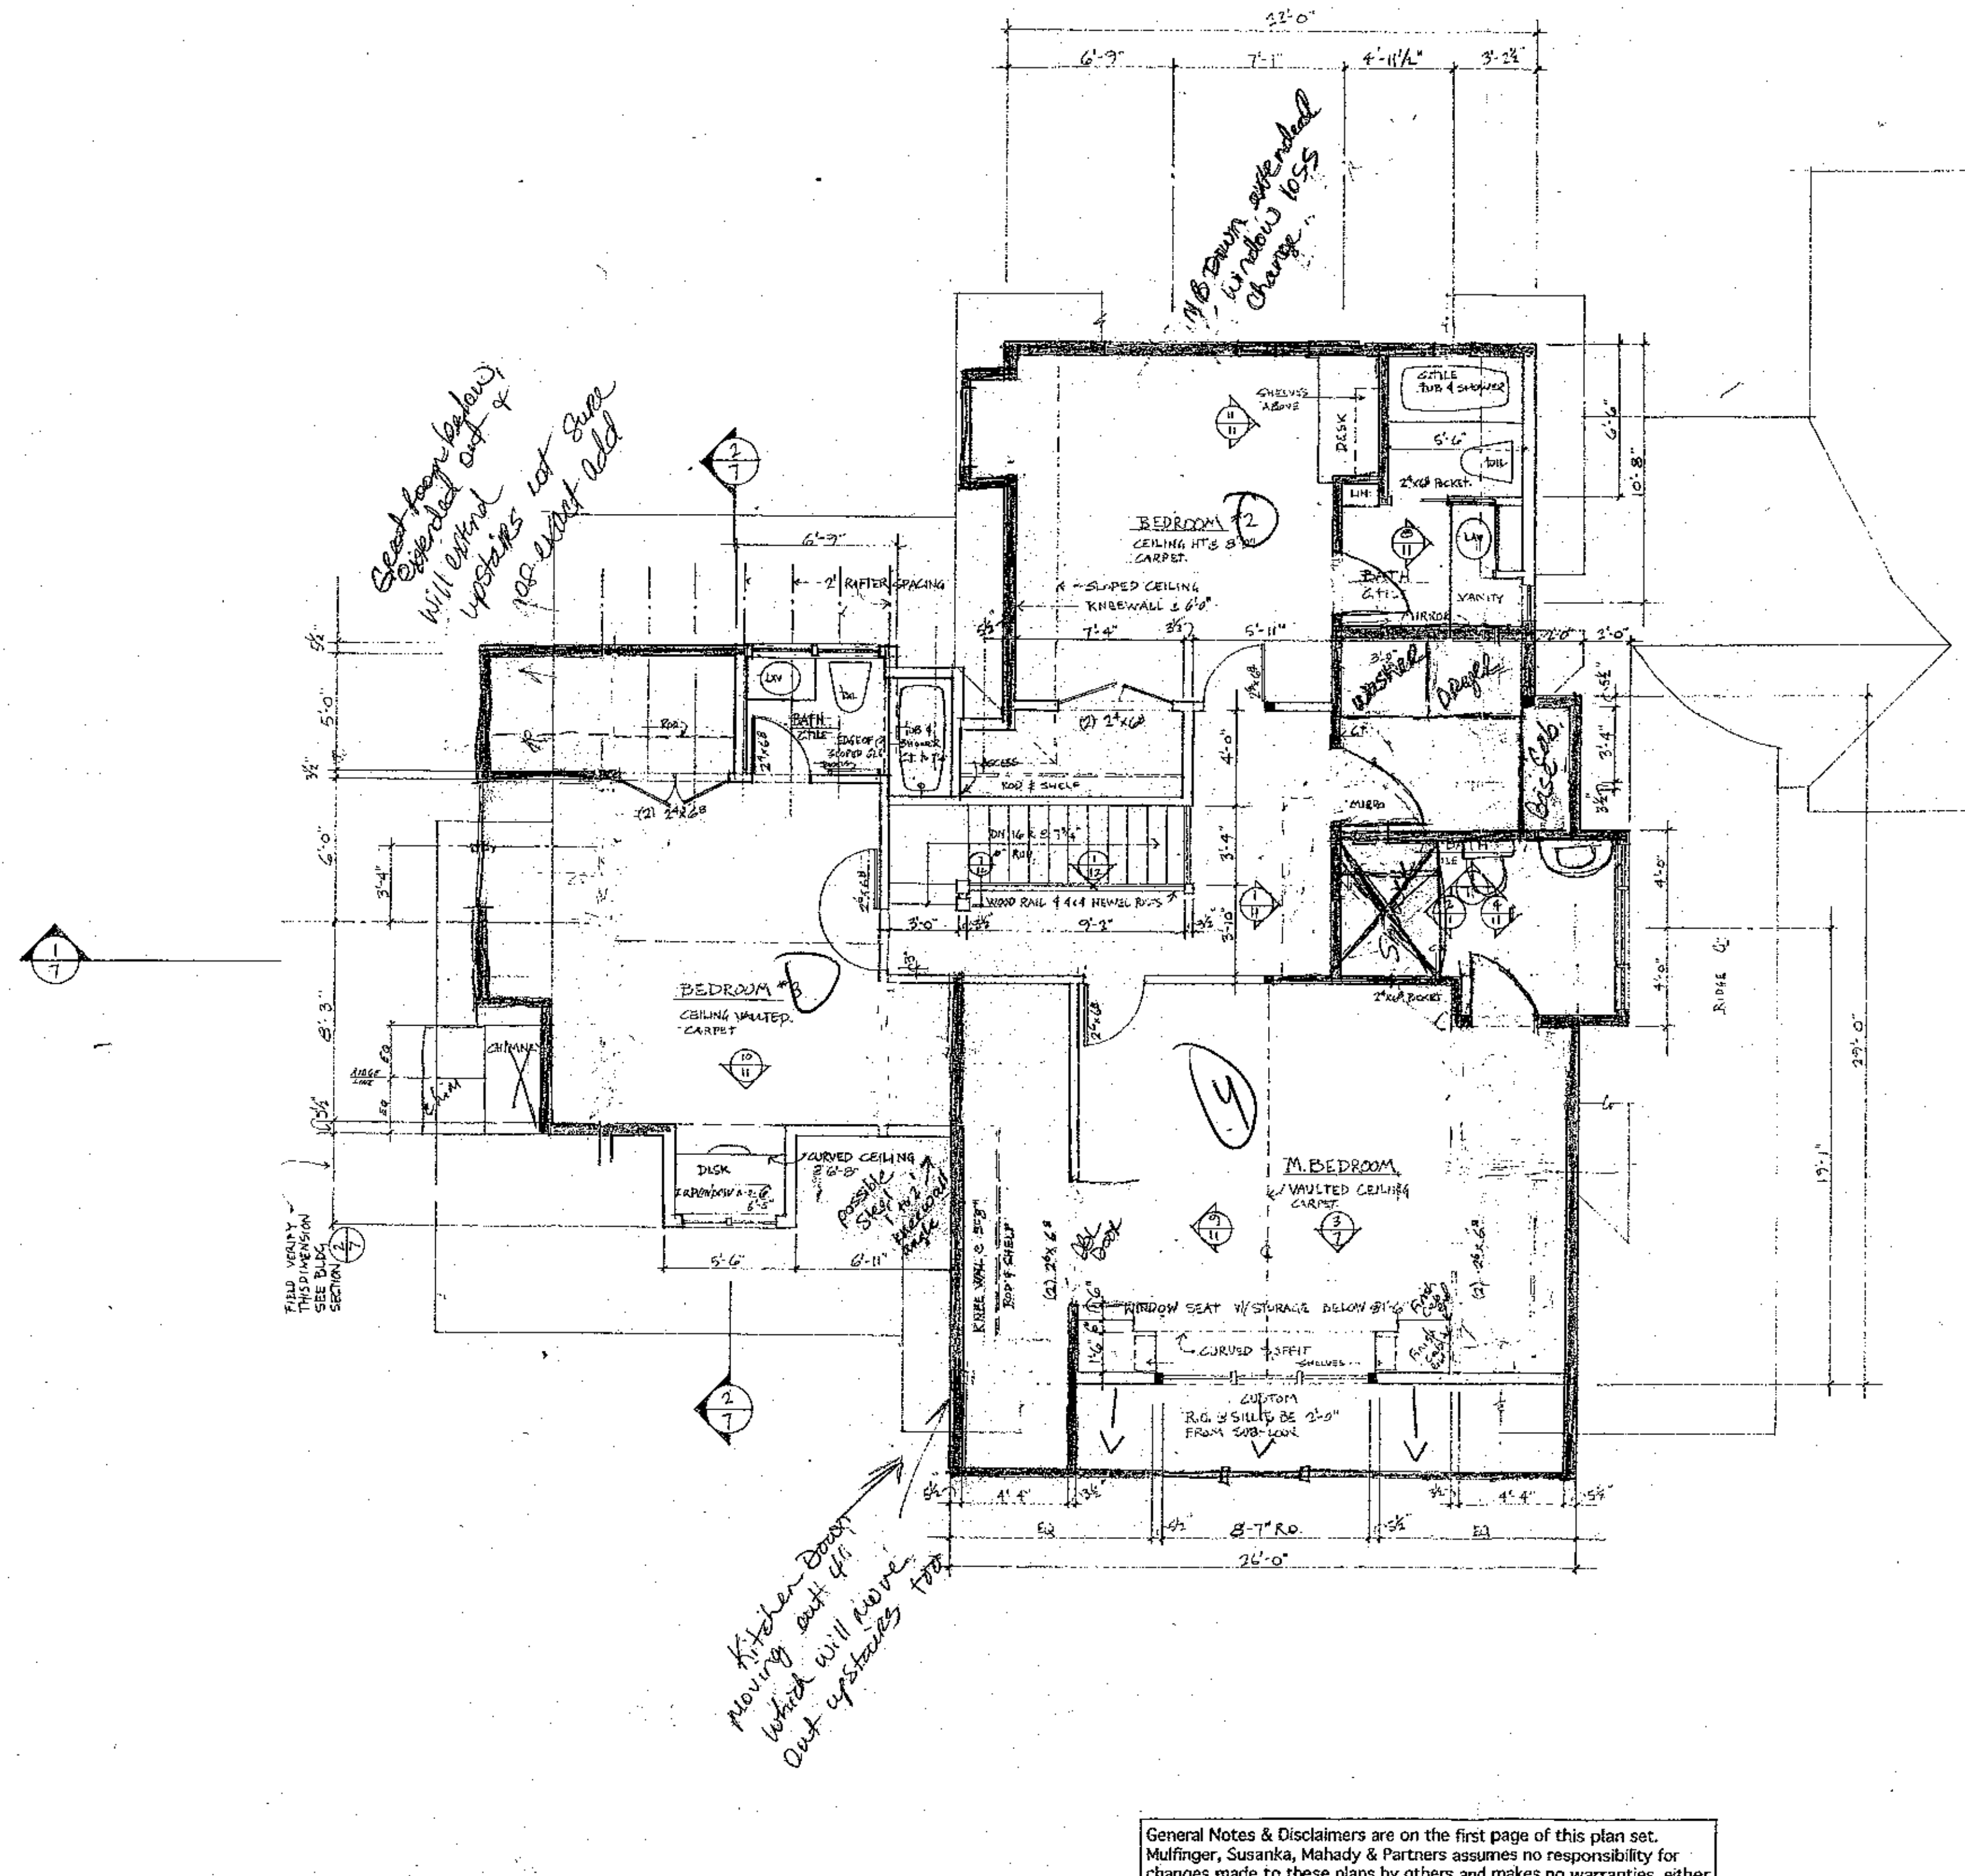

1/4 UPPER FLOOR PLAN
1/4" = 1'-0"

General Notes & Disclaimers are on the first page of this plan set. Mulfinger, Susanka, Mahady & Partners assumes no responsibility for changes made to these plans by others and makes no warranties, either expressed or implied, regarding these plans.

PLAN NORTH

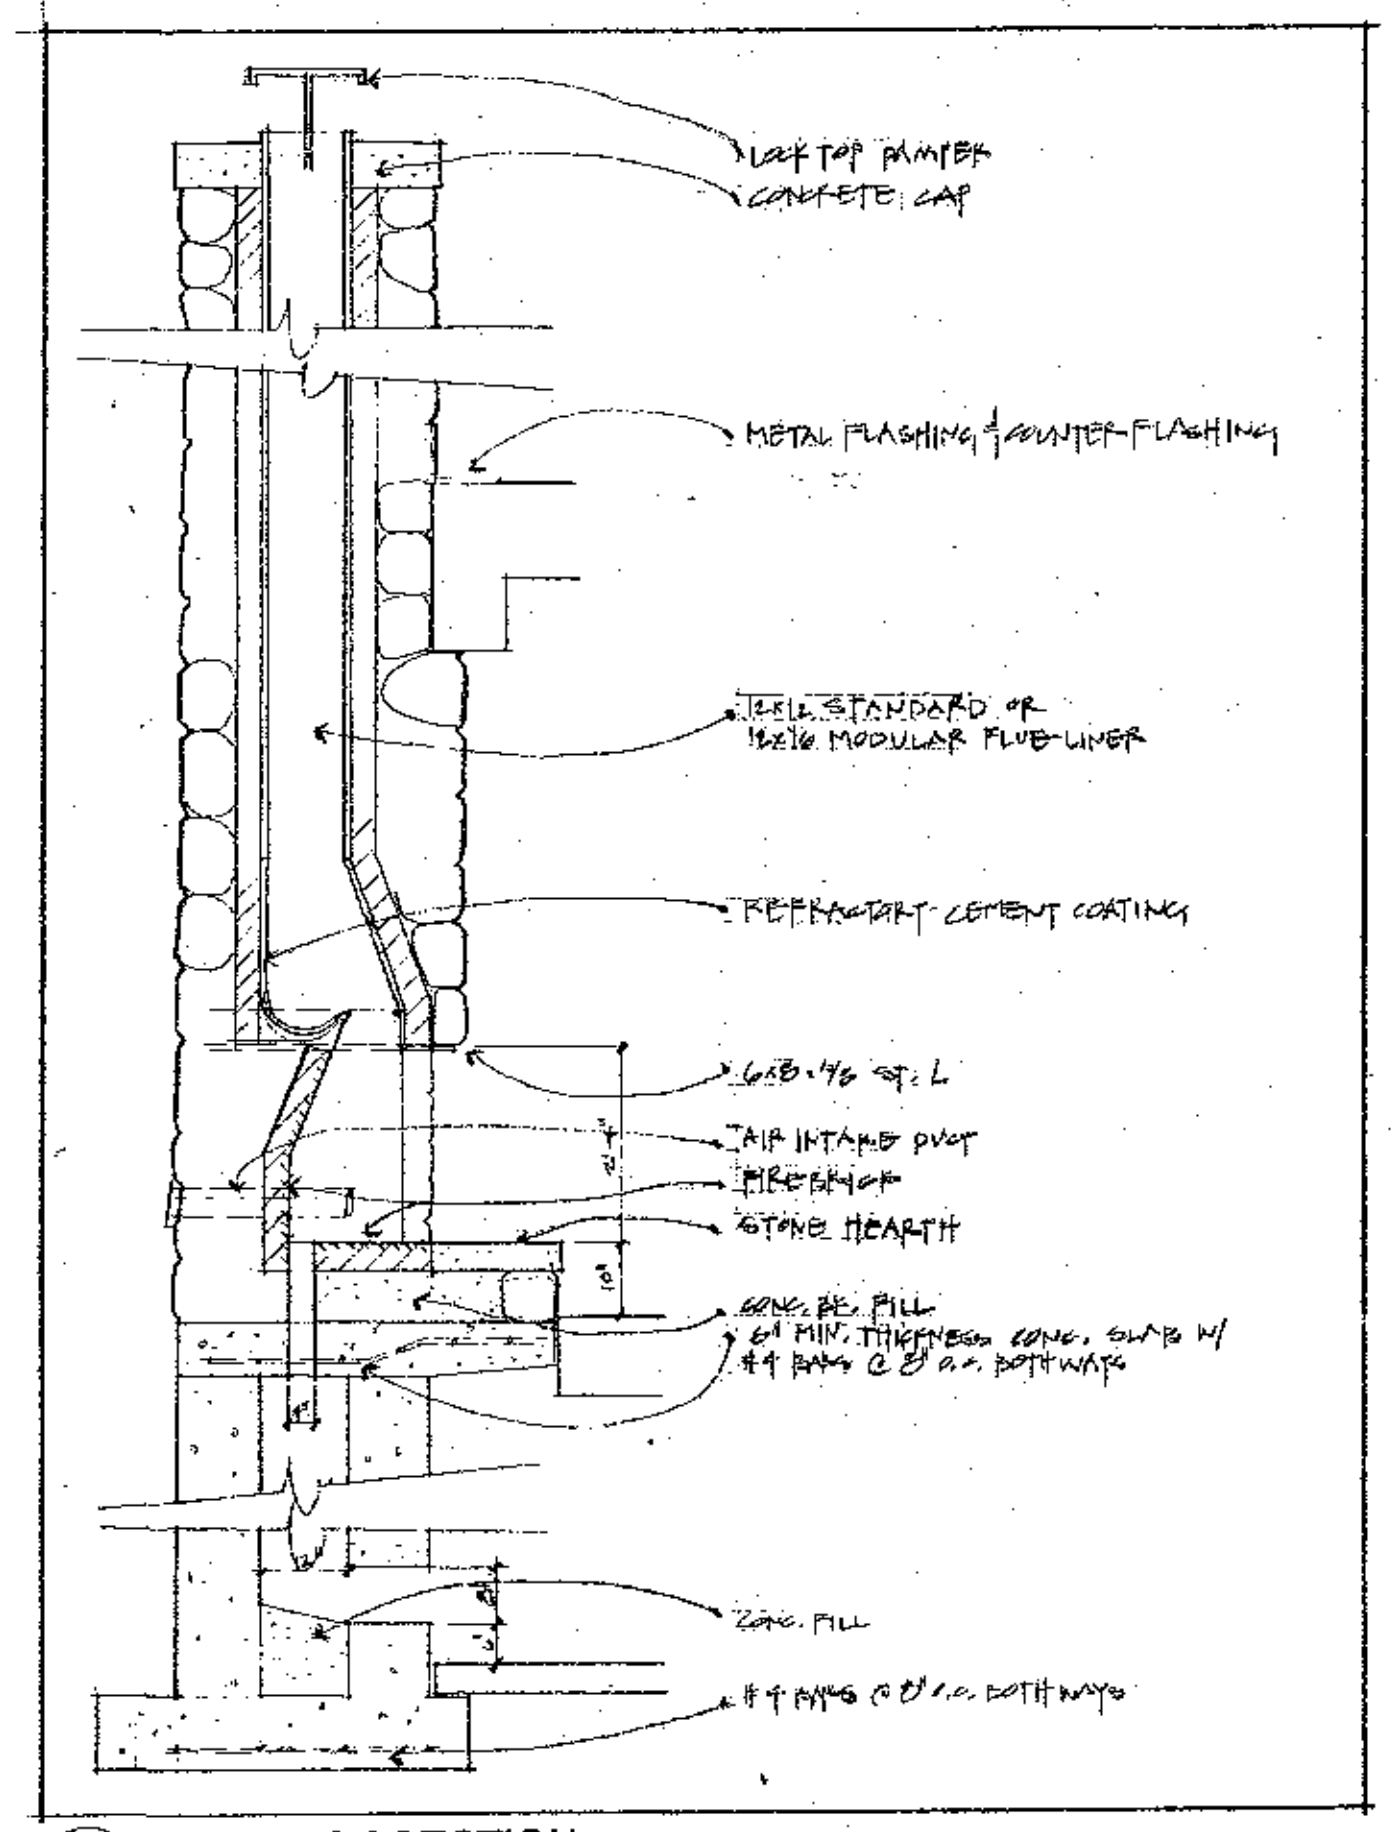

2/4 FIREPLACE SECTION
SCALE: 1/2" = 1'-0"

9.2004
7.2002

framed IDEAS
www.framedideas.com

Maple Forest

General Notes & Disclaimers
These drawings have been prepared to meet generally accepted professional standards and practices and have been developed without knowledge or reference to a specific site or geographical area. Therefore, supplements to these documents, it is the owner and his/her builder's responsibility to follow the material and equipment manufacturer's instructions, and to use accepted standards for each building trade. Topographic and subsurface conditions should be verified and foundation plans adapted accordingly. Before starting construction, the builder should check and be responsible for all dimensions and other details, and should review the plans for compliance with governing code requirements for the geographic area in which the house is to be built. All structural, mechanical and electrical requirements should also be reviewed before construction begins. Codes govern over drawings and dimensions govern over scale. The owner should check with the local building department to see if a professional stamp is required on the drawings for permit purposes. It is suggested that a local architect be retained to review and make any changes necessary to insure that the plans meet the above requirements. Any use of this information without adaptation to changes in codes, standards, site conditions and other factors is at the owner's sole risk. Framed Ideas assumes no responsibility for changes made to these plans by others and makes no warranties, either expressed or implied, regarding these plans. The owner agrees to defend and indemnify Framed Ideas for all claims, costs, losses or damages resulting from the use of this information.

Sheet No. 4