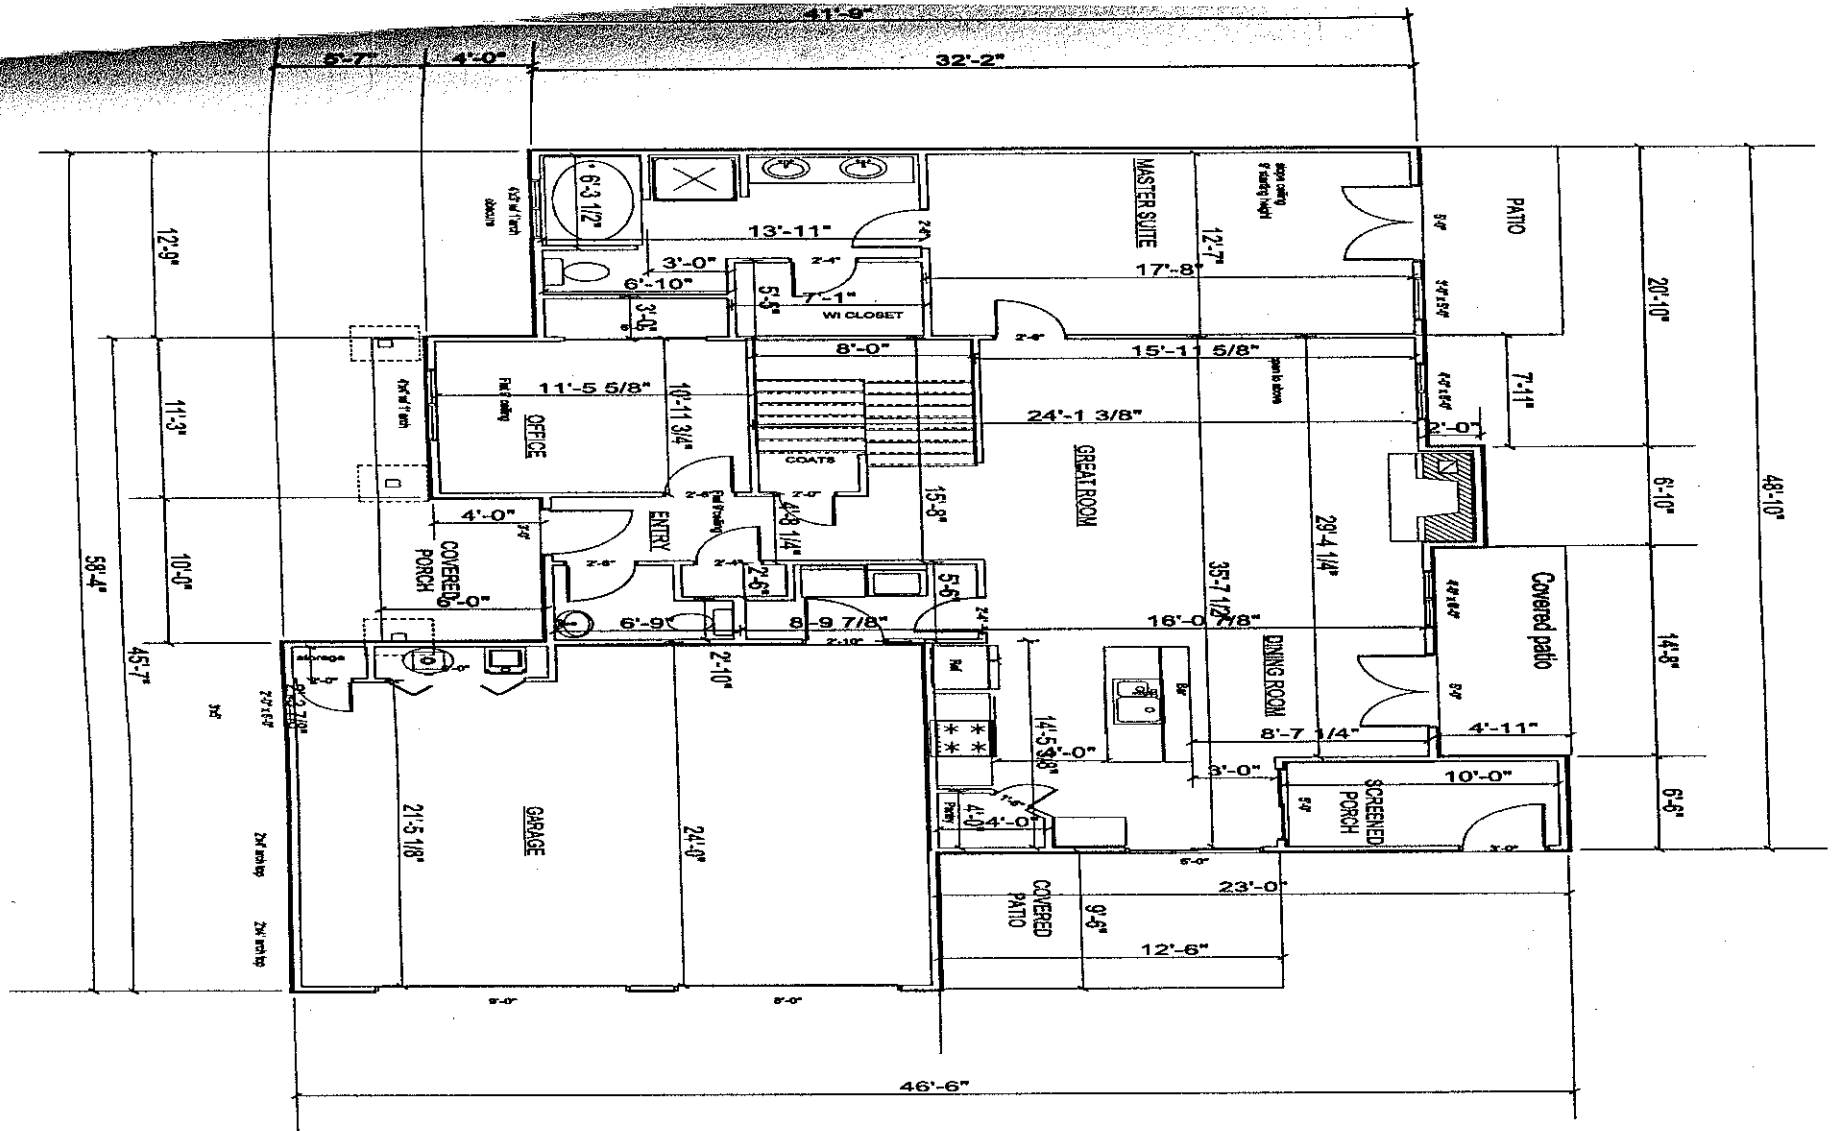


DRAWN BY
DEKA DESIGNS
270 N. 200 W. CEDAR CITY, UT 84720

DRAWN FOR
TRAVIS DRAKE / TD HOMES
CHARLOTTE, NC

APPROX 1416 SQ FT
FINISHED LIVING SPACE
APPROX 75 SQ FT
SCREENED PORCH
APPROX 555 SQ FT
GARAGE

MAIN FLOOR PL
PAGE 2 OF 9
SCALE 1/4" = 1'

Acknowledgement of
Plans Submittal ONLY!
Date 7-25-05
Date 7-29-05

UPPER FLOOR PLAN
APPROX 875 SQ FT
SCALE 1/4"=1'
PAGE 3 OF 9

DRAWN FOR
TRAVIS DRAKE / TD HOMES
CHARLOTTE, NC

DRAWN BY
DEKA DESIGNS
270 N. 200 W. CEDAR CITY, UT 84720