THE COVENTRY
SRD 116

The assistance of a local engineer, architect or building designer is usually necessary to comply with local codes and/or building conditions.

No.	REVISIONS	DATE


DRAWN BY:

JOB LOCATION:


BUILDER:

STUDER RESIDENTIAL DESIGNS, INC.

Sheet **3**

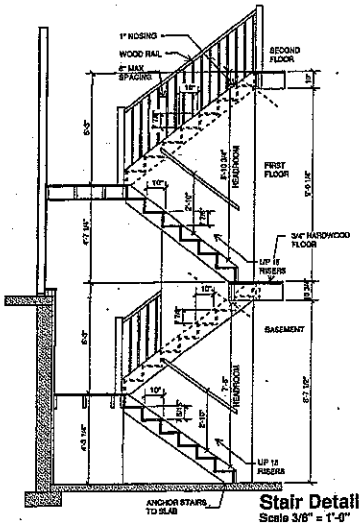

Stair Detail
Scale 3/8" = 1'-0"

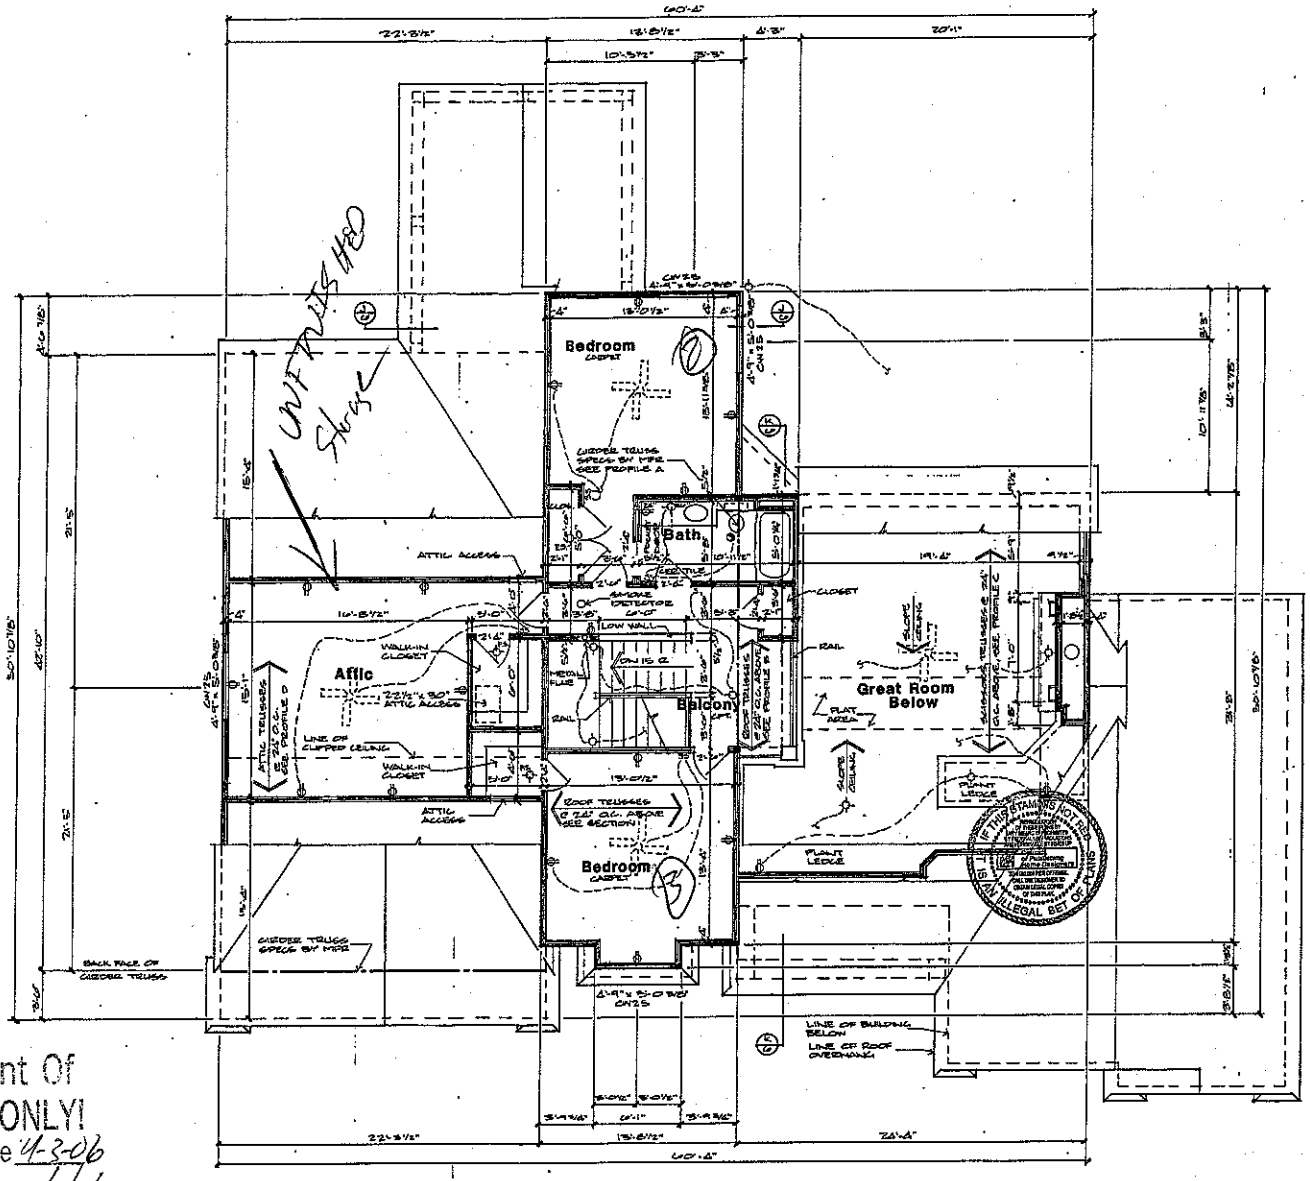

Acknowledgement Of
Plans Submittal ONLY!
_____ Date 4-3-06
_____ Date 4/4/06
Approved 3 Bedroom Home

Note: Interior Partition Dimensions Are 3 1/2" Unless Otherwise Noted.


Second Floor Plan
Scale 1/4"=1'-0"

STUDER RESIDENTIAL DESIGNS, INC.
JOB LOCATION:
BUILDER


DATE
REVISIONS
NO.
OWNER:
DATE: 2-20-06

THE COVENTRY
SRD 116
The assistance of a local engineer, architect or building designer is usually necessary to comply with local codes and/or building conditions.


Sheet
4

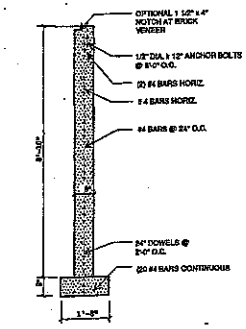


Foundation Reinforcing Detail
Scale 1/2" = 1'-0"

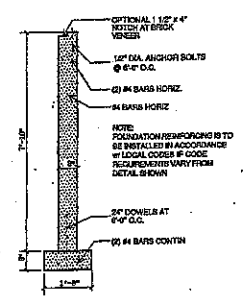

Foundation Reinforcing Detail
Scale 1/2" = 1'-0"

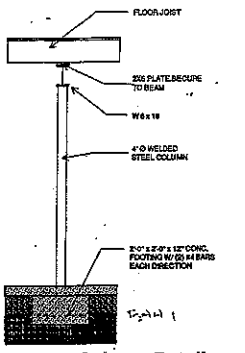

Beam & Column Detail
Scale 1/2" = 1'-0"

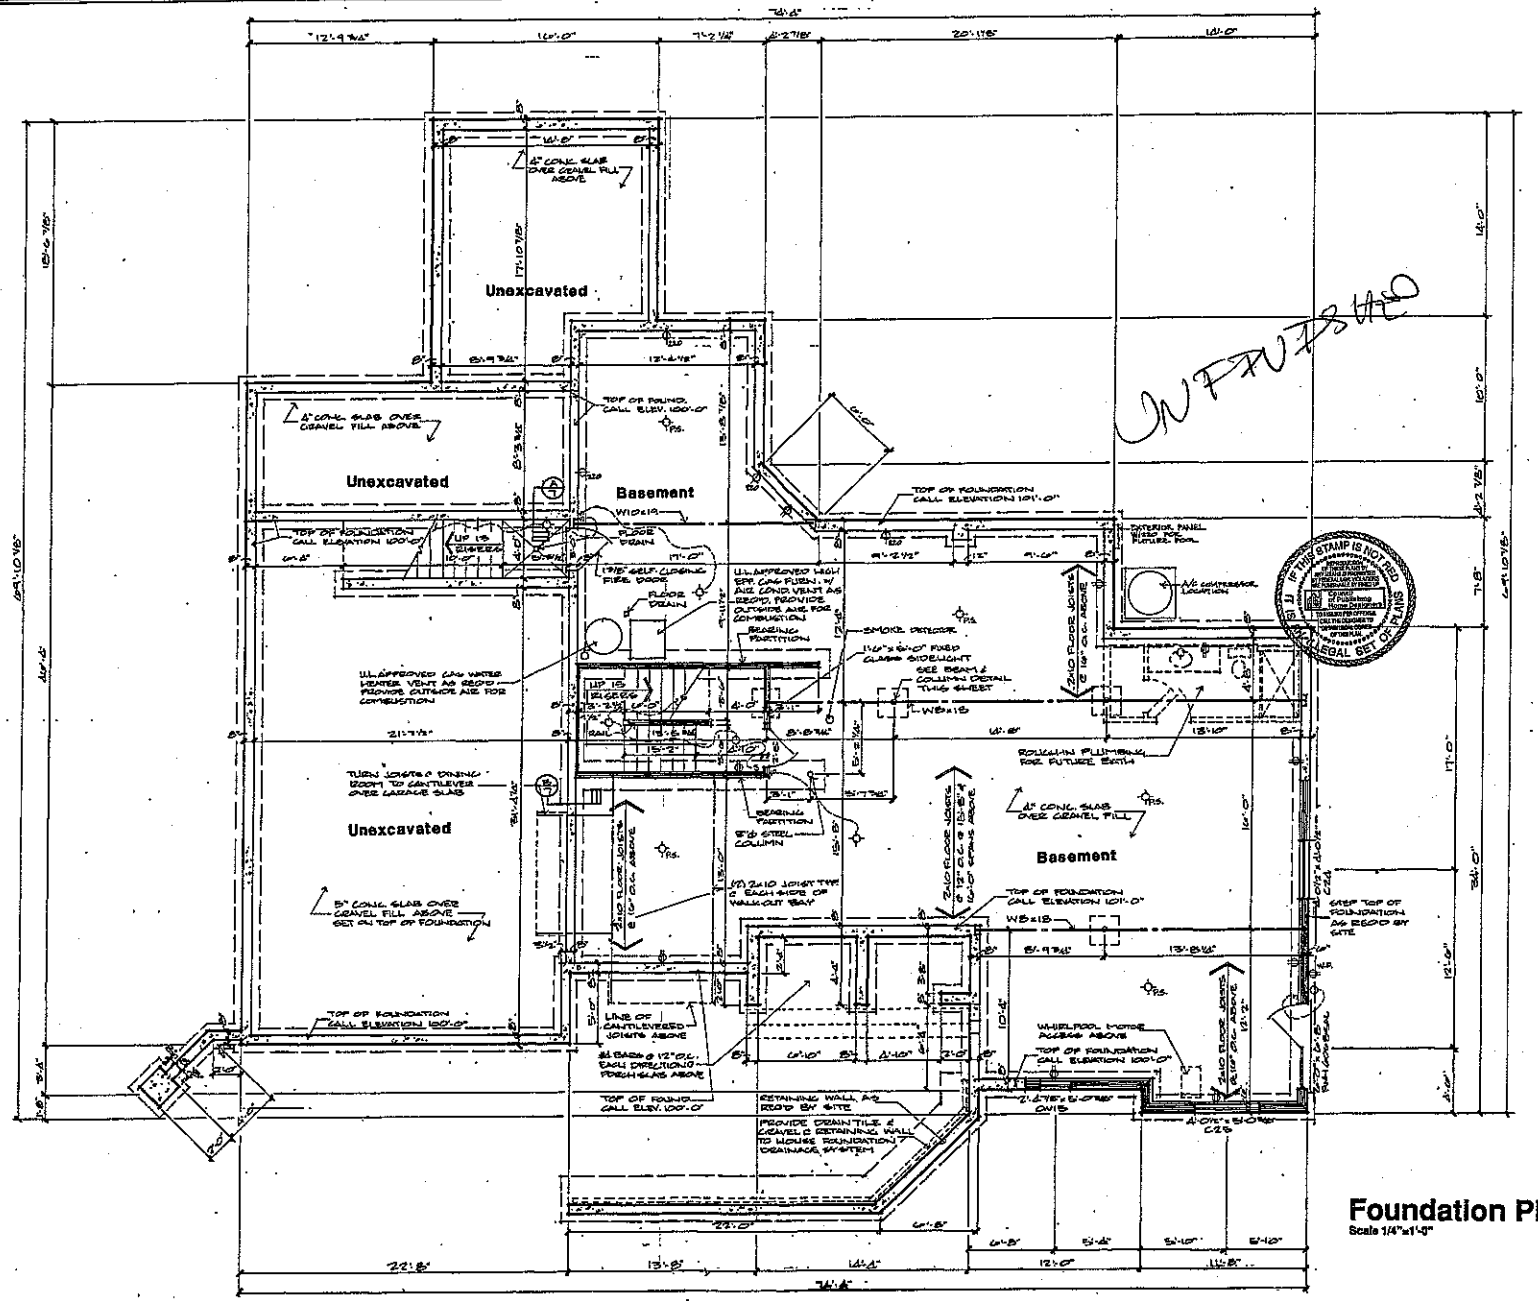

Foundation Plan
Scale 1/4"=1'-0"

STUDER RESIDENTIAL DESIGNS, INC.

JOB LOCATION:
BUILDER

NO.	REVISIONS	DATE
		2-20-02

DRAWN BY: WLL

THE COVENTRY
SRD 116

The assistance of a local engineer, architect or building designer is usually necessary to comply with local codes and/or building conditions.

Sheet
2