
SQUARE FOOTAGE	
1ST FLOOR HEATED	2560
BASEMENT HEATED	822
TOTAL HEATED	3382
BASEMENT UNFIN	1550
GARAGE	1113
PORCHES	175
TOTAL UNDER ROOF	6220

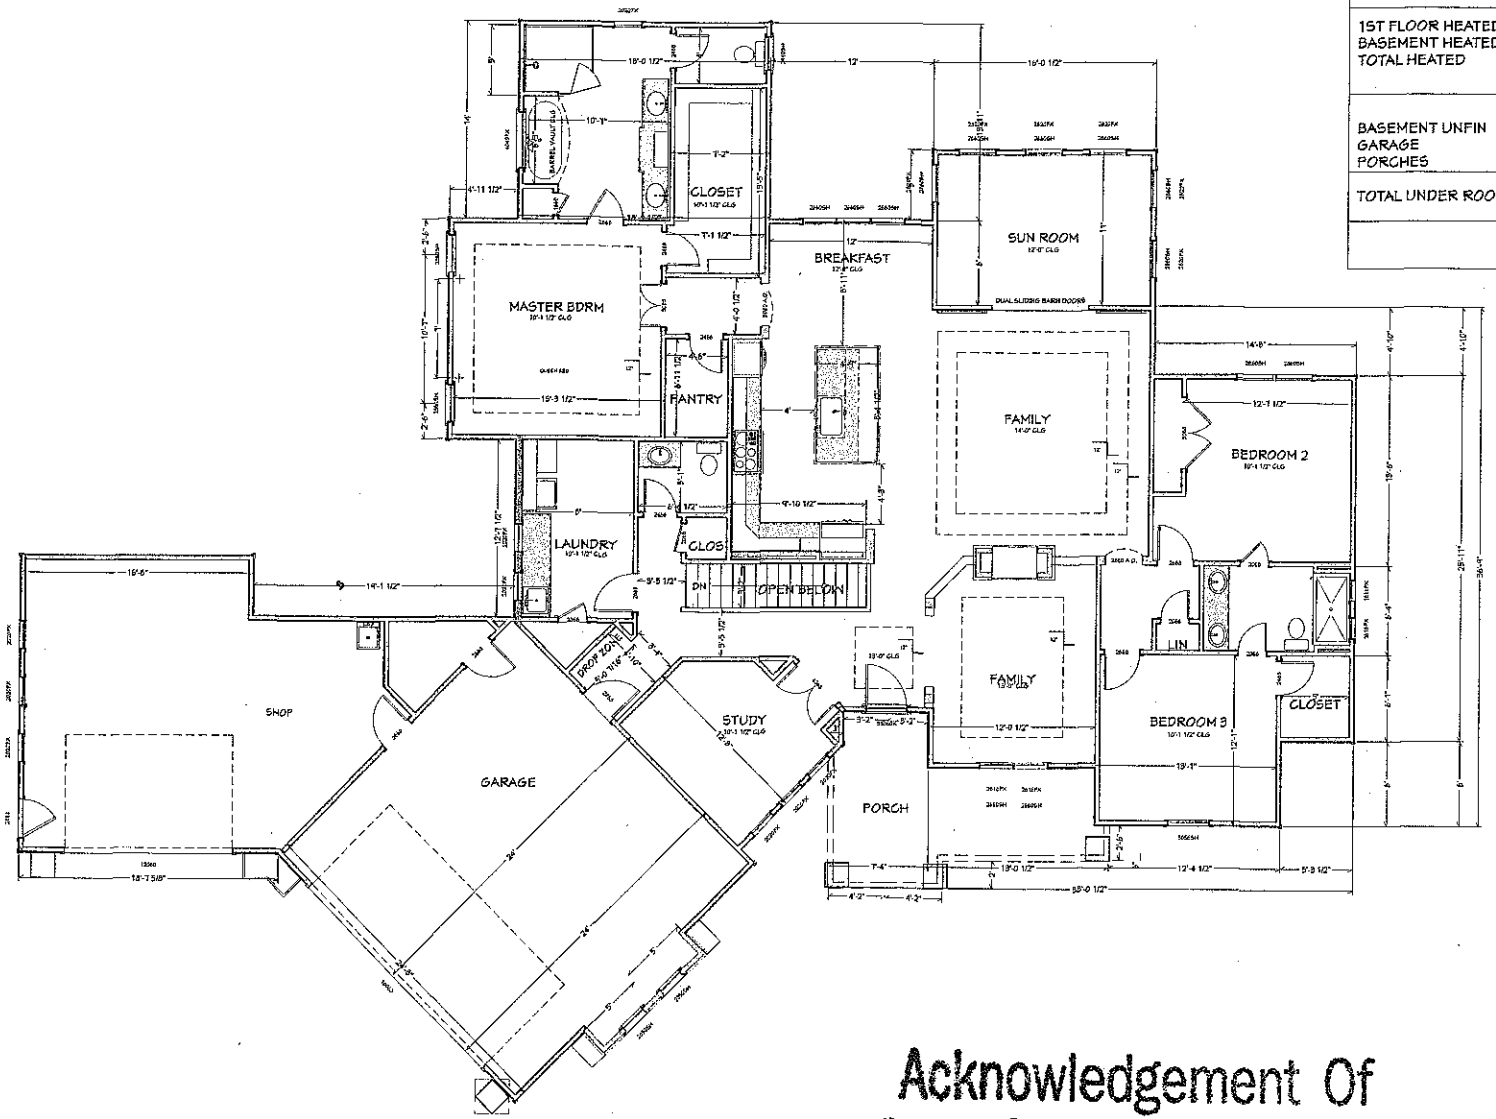

FIRST FLOOR PLAN
SCALE 1/4" = 1'-0"

Acknowledgement Of
~~Plans Submittal~~ ONLY!
Date 3/4/16
Date 03/01/16


PROJECT DESCRIPTION:
Riesterer Residence
Falls Cove Lot 643.

4G DESIGN BUILD
BUILD4G.com
PO BOX 69
TROUTMAN NC 28166
704-855-7578

DATE:
2/16/2016

SCALE:

SHEET:
A-4

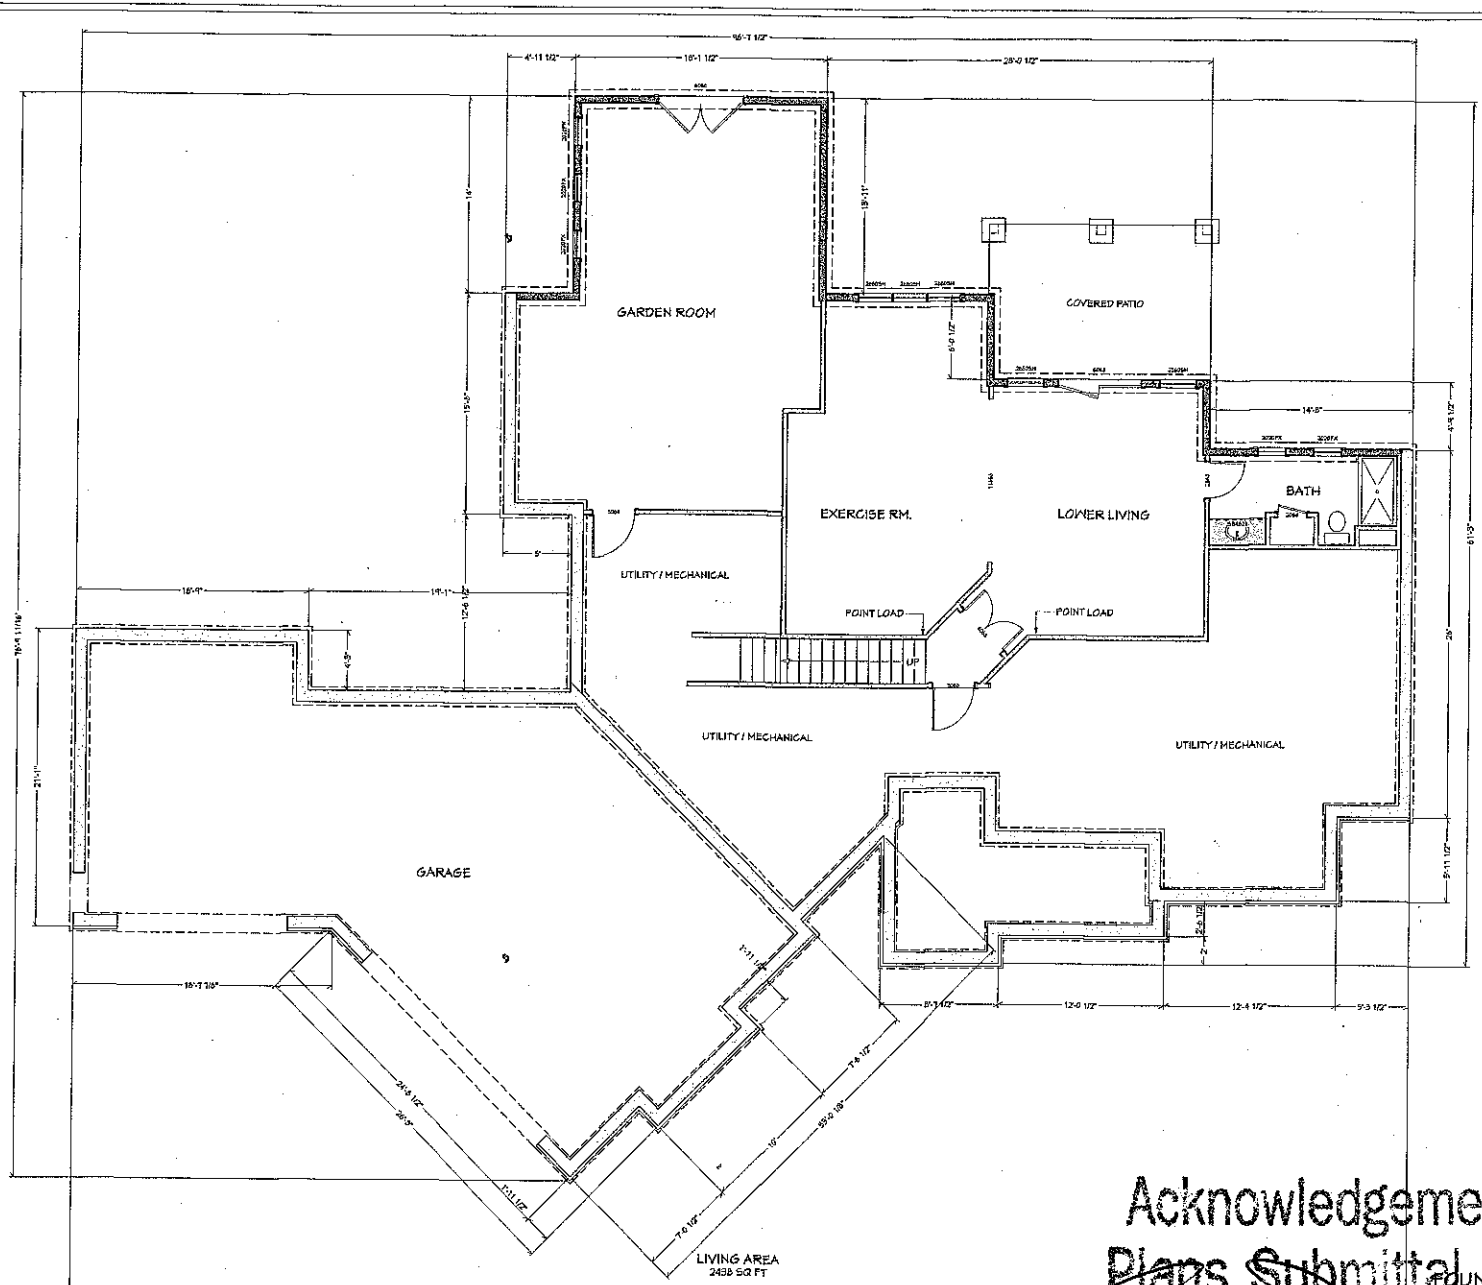

Acknowledgement Of
~~Plans Submittal~~ ONLY

Date 2/4/16

Date 03/01/16

FOUNDATION / BASEMENT PLAN
SCALE 1/4" = 1'-0"

NO.	DESCRIPTION	BY	DATE

PROJECT DESCRIPTION:
Riesterer Residence
Falls Cove Lot 643.

4G DESIGN BUILD
BUILD4G.com
PO BOX 60
TROUTMAN NC 28166
704-665-7676

DATE: 2/16/2016

SCALE:

SHEET: A-3