
SQUARE FOOTAGE	
1ST FLOOR HEATED	1780
2ND FLOOR HEATED	692
TOTAL HEATED	2472
BONUS	363
TOTAL H.S.F.	2835
GARAGE	822
PORCHES	475
TOTAL UNDER ROOF	4132

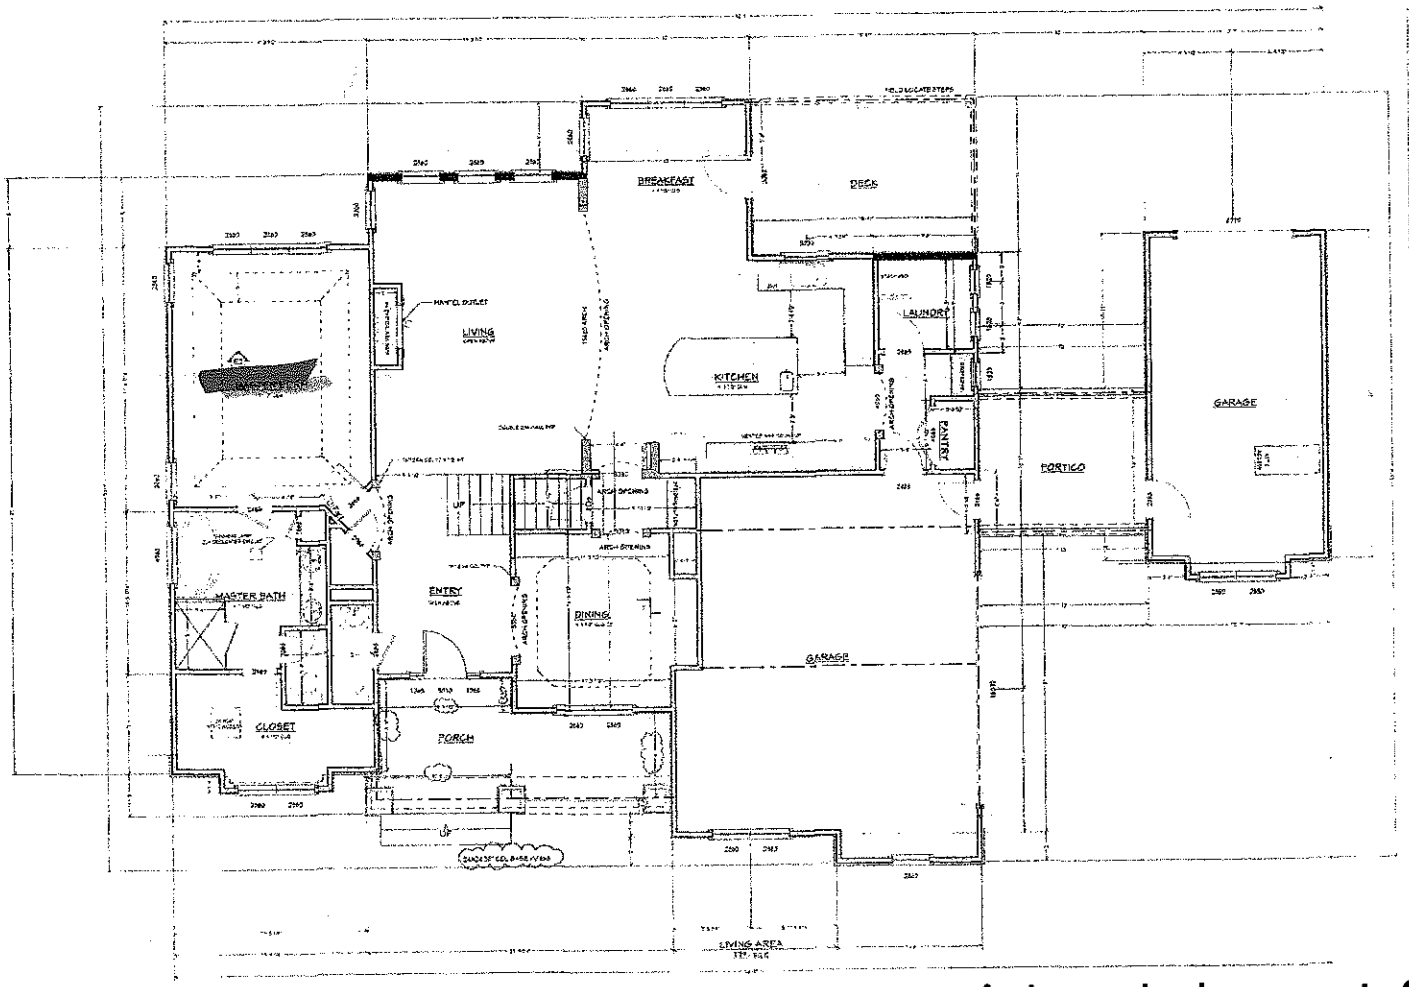

Acknowledgement Of
Plans Submittal ONLY!

Date 11/2/15

Date 10-27-15

FIRST FLOOR PLAN
SCALE 1/4" = 1'-0"

NO.	DESCRIPTION	BY	DATE

PROJECT DESCRIPTION:
Pence Residence
FC610


BUILD4G.com
PO BOX 69
TROUTMAN NC 28166
704-663-7578

DATE:
10/15/2015

SCALE:

SHEET:
A-6

SQUARE FOOTAGE	
1ST FLOOR HEATED	1780
2ND FLOOR HEATED	692
TOTAL HEATED	2472
BONUS	363
TOTAL H.S.F.	2835
GARAGE	822
PORCHES	475
TOTAL UNDER ROOF	4132

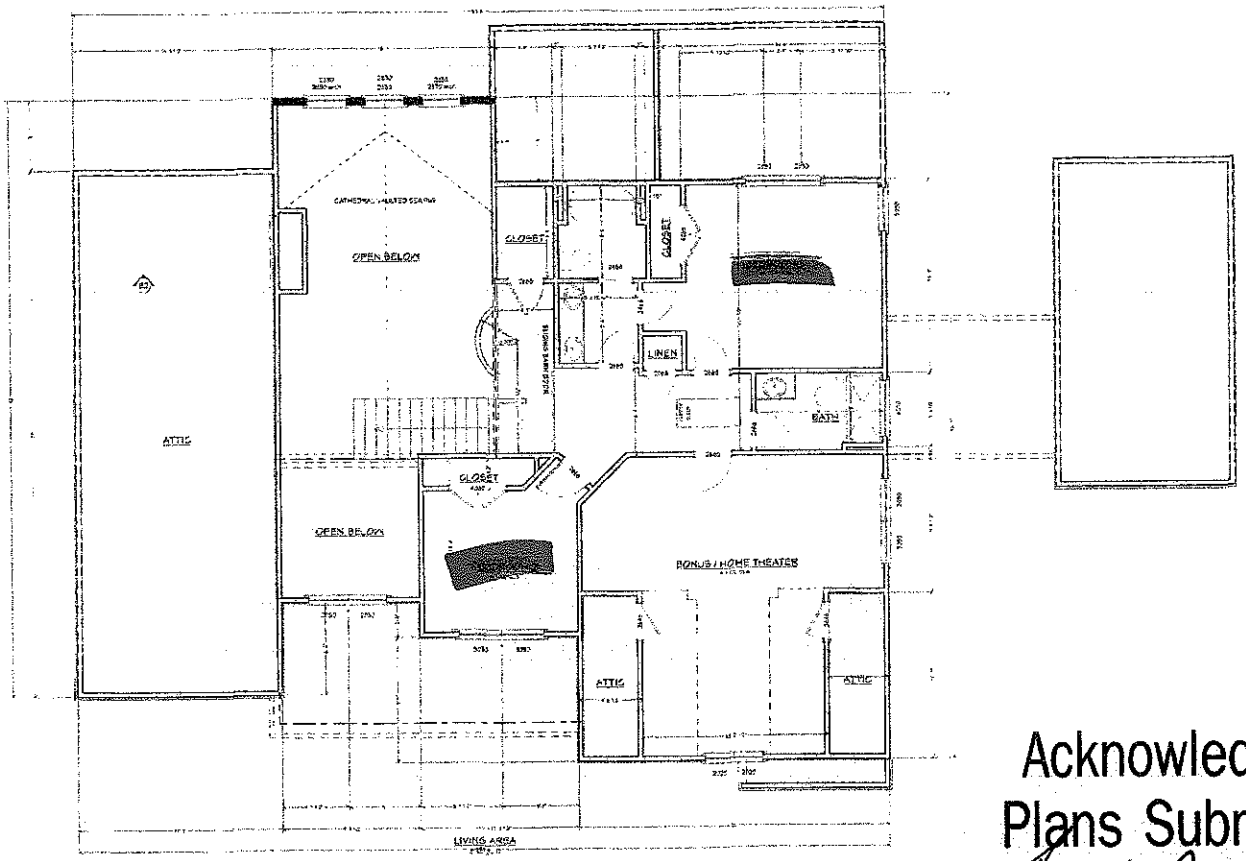

Acknowledgement Of
Plans Submittal ONLY!

_____ Date 11/2/15

_____ Date 10-27-15

SECOND FLOOR PLAN

SCALE 1/4" = 1'-0"

NO.	DESCRIPTION	BY	DATE

PROJECT DESCRIPTION:
Pence Residence
FC610

BUILD4G.com
PO BOX 88
TROUTMAN NC 28166
704-665-7578

DATE:
10/15/2015

SCALE:

SHEET:
A-7