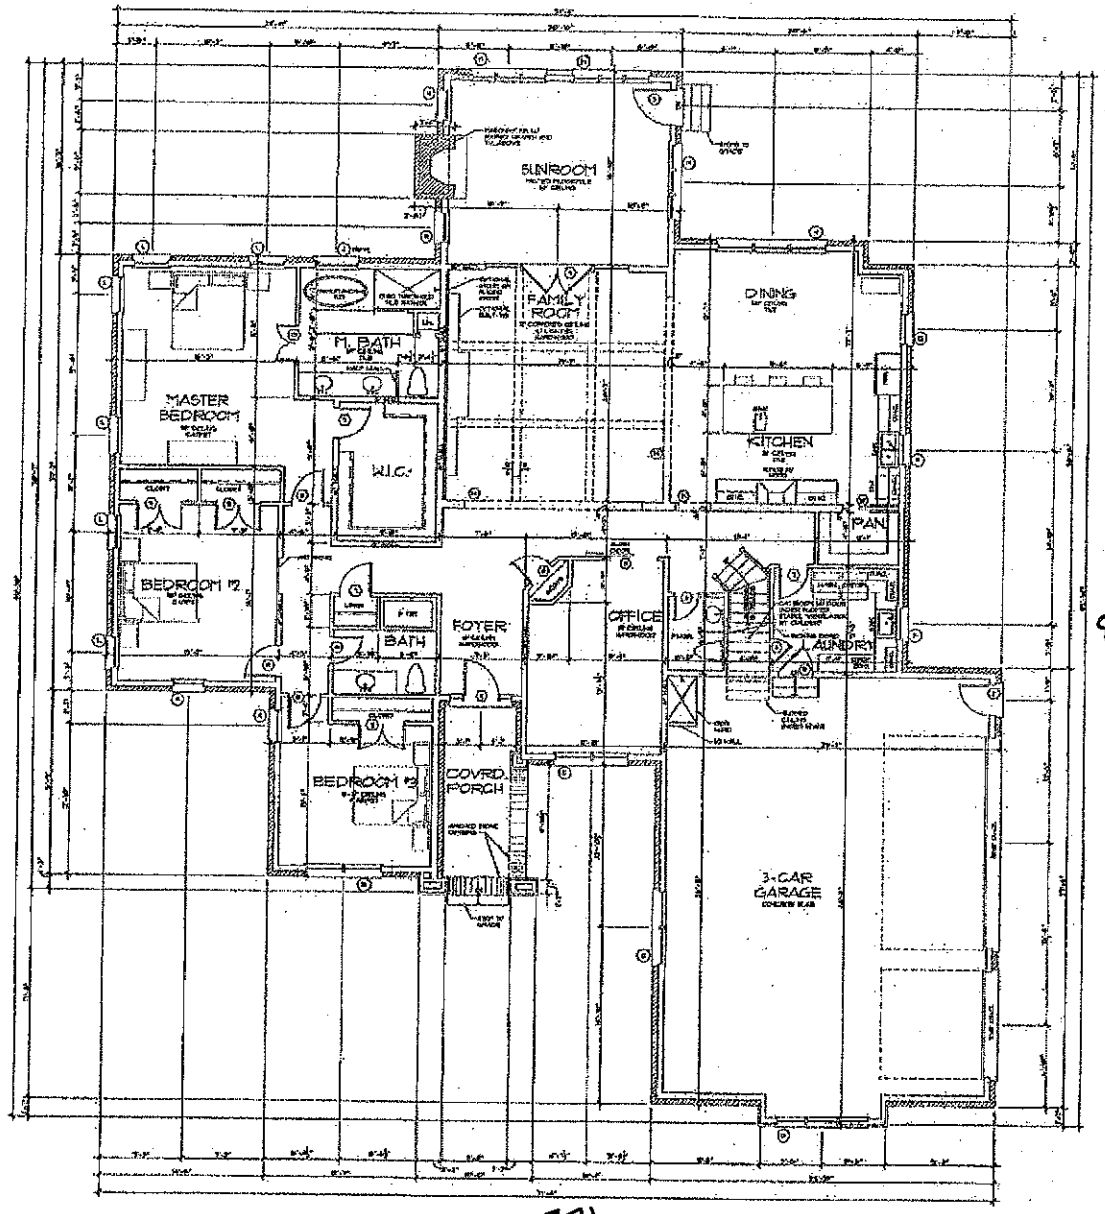



A MAIN LEVEL FLOOR PLAN

W.I.C. NOTES

DOOR SCHEDULE

WINDOW SCHEDULE

SQUARE FOOTAGE

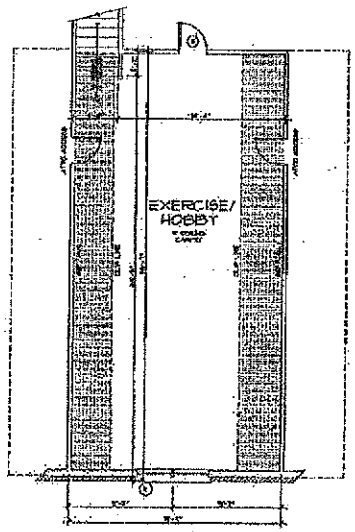

B UPPER LEVEL FLOOR PLAN

ashley j design
custom homes and renovations

SEAL:


PROJECT:
AULTMAN RESIDENCE

ISSUE: CONSTRUCTION DRAWINGS

DRAWING:
MAIN & UPPER FLOOR PLANS

SCALE: 1/4" = 1'-0"

PAGE:
4

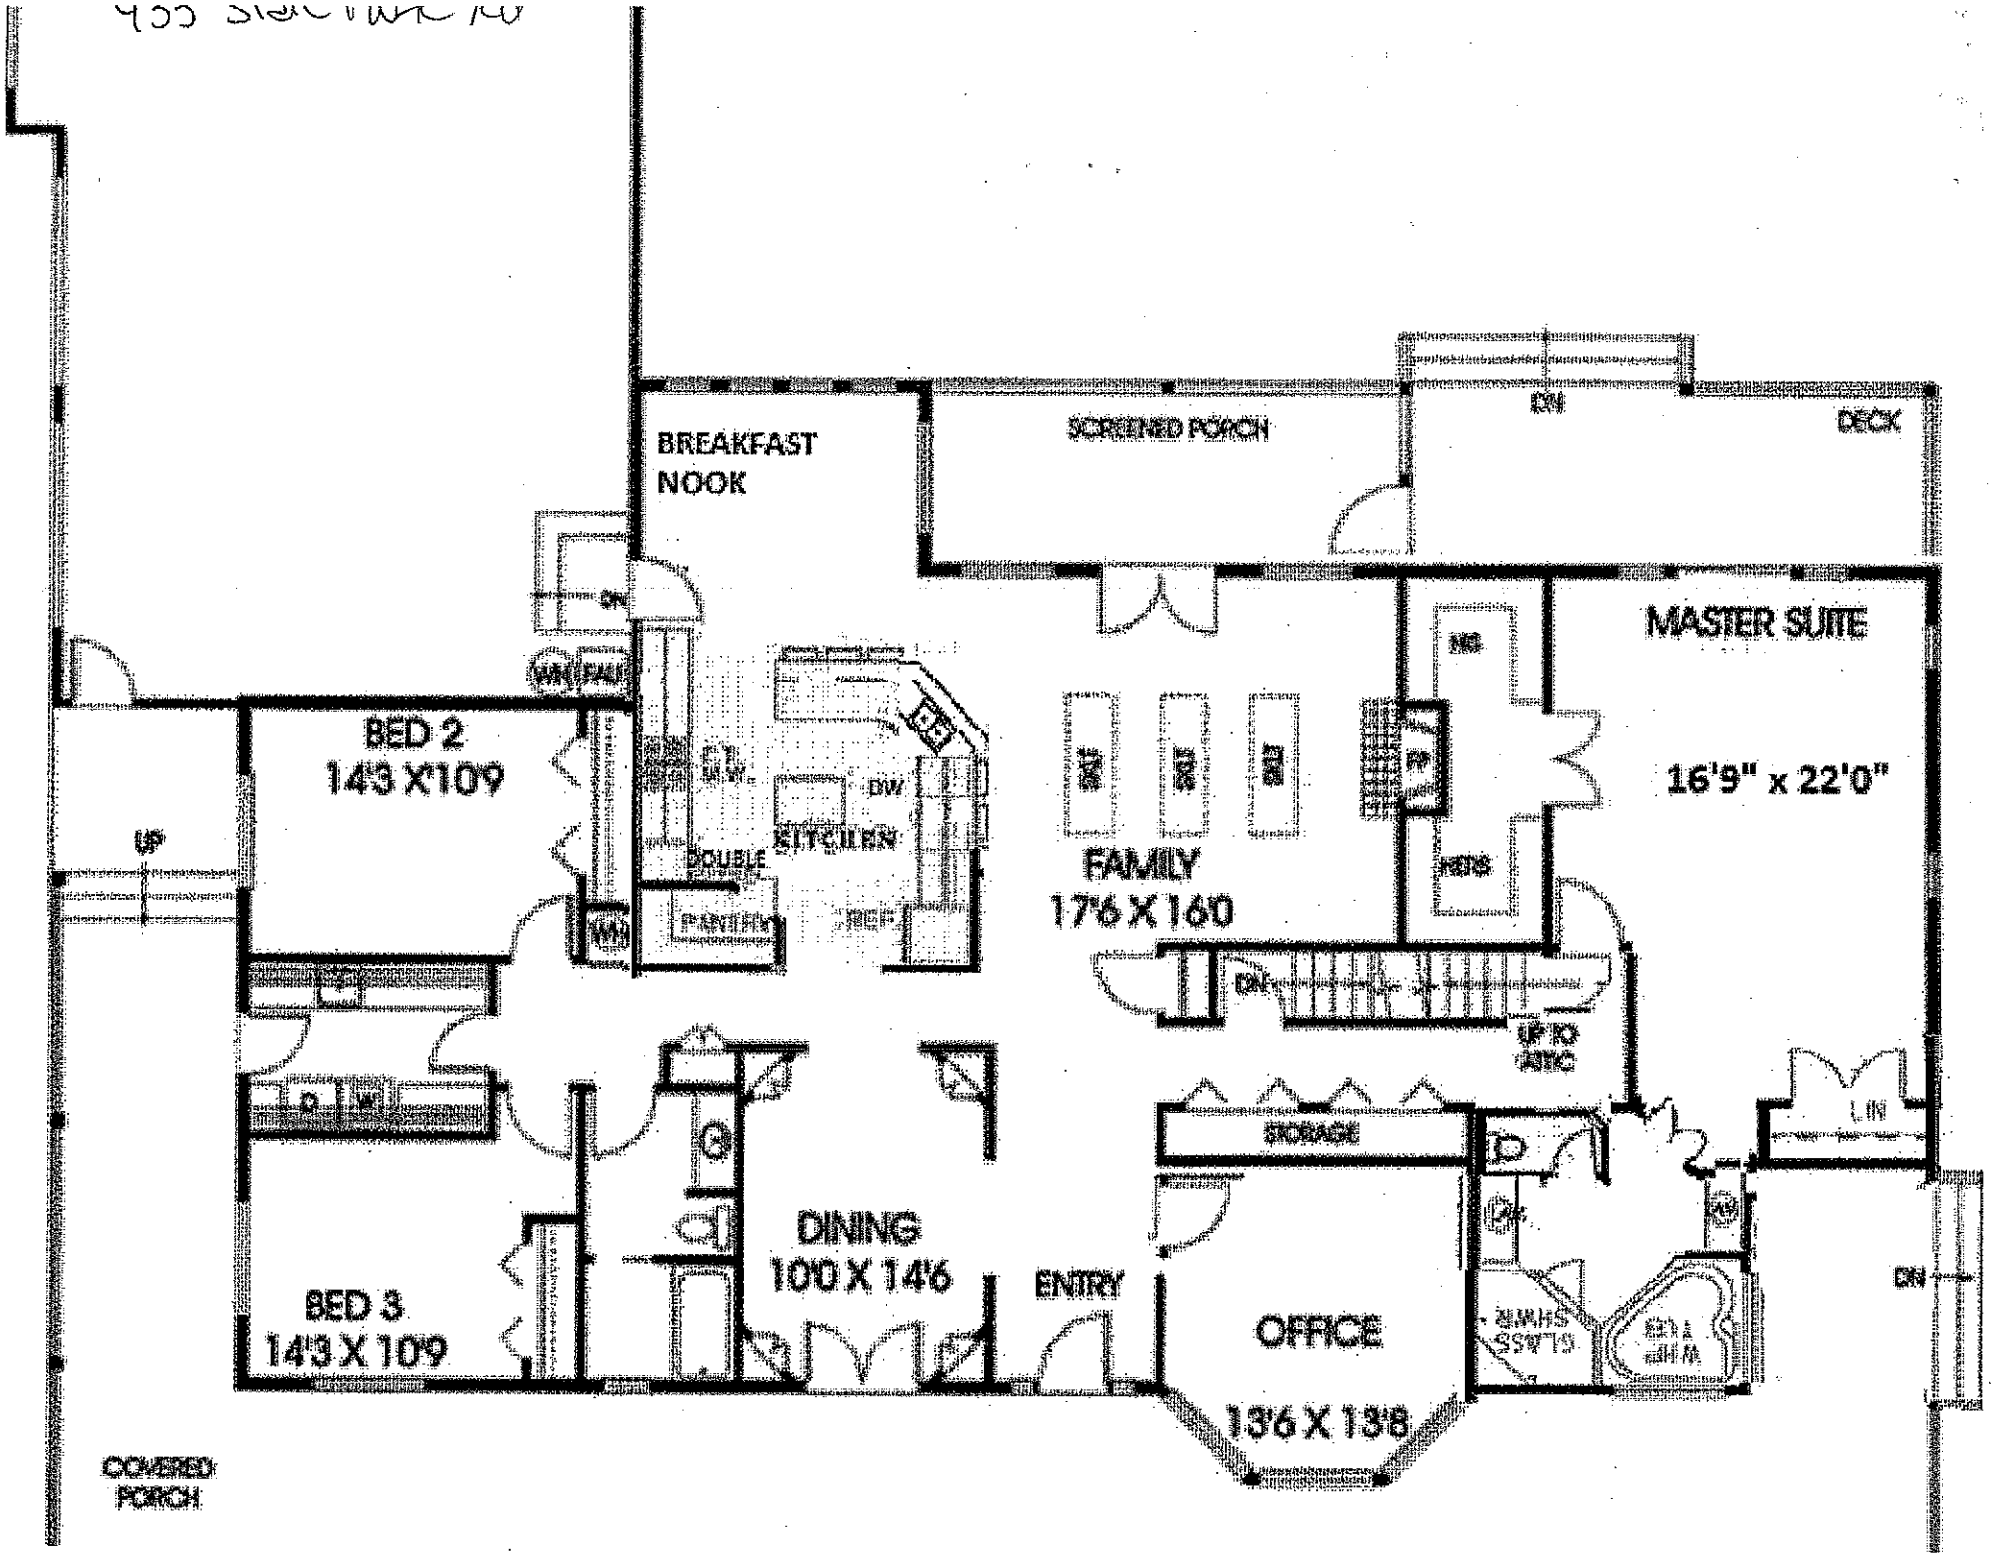
BREAKFAST
NOOK
SCREENED PORCH
DN
DECK
MASTER SUITE
16'9" x 22'0"
BED 2
14'3 X 10'9
UP
DW
KITCHEN
DOUBLE
FAMILY
17'6 X 16'0
DN
UP TO
ATTIC
STORAGE
LIN
DINING
10'0 X 14'6
ENTRY
OFFICE
13'6 X 13'8
BED 3
14'3 X 10'9
DN
COVERED
PORCH