
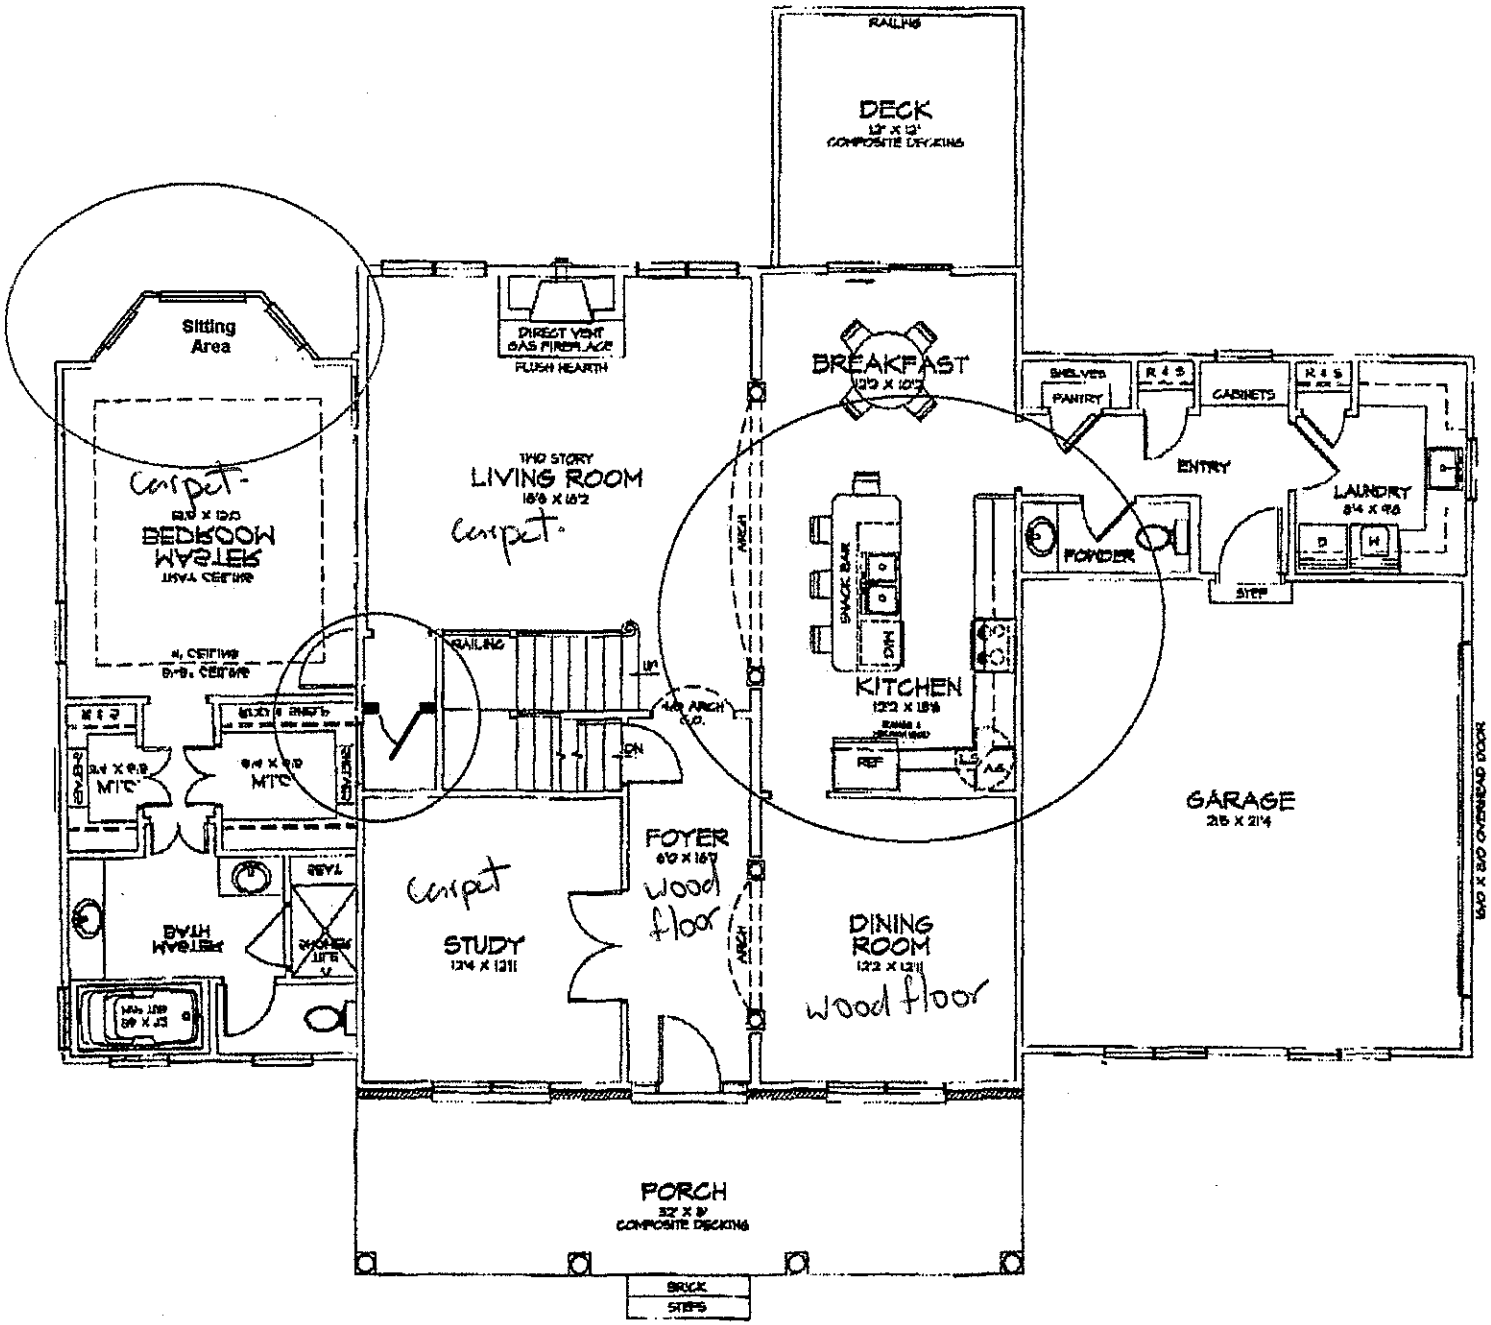


FIRST FLOOR PLAN 1891 SQUARE FEET HEATED


SCALE: 1/8"=1'-0"

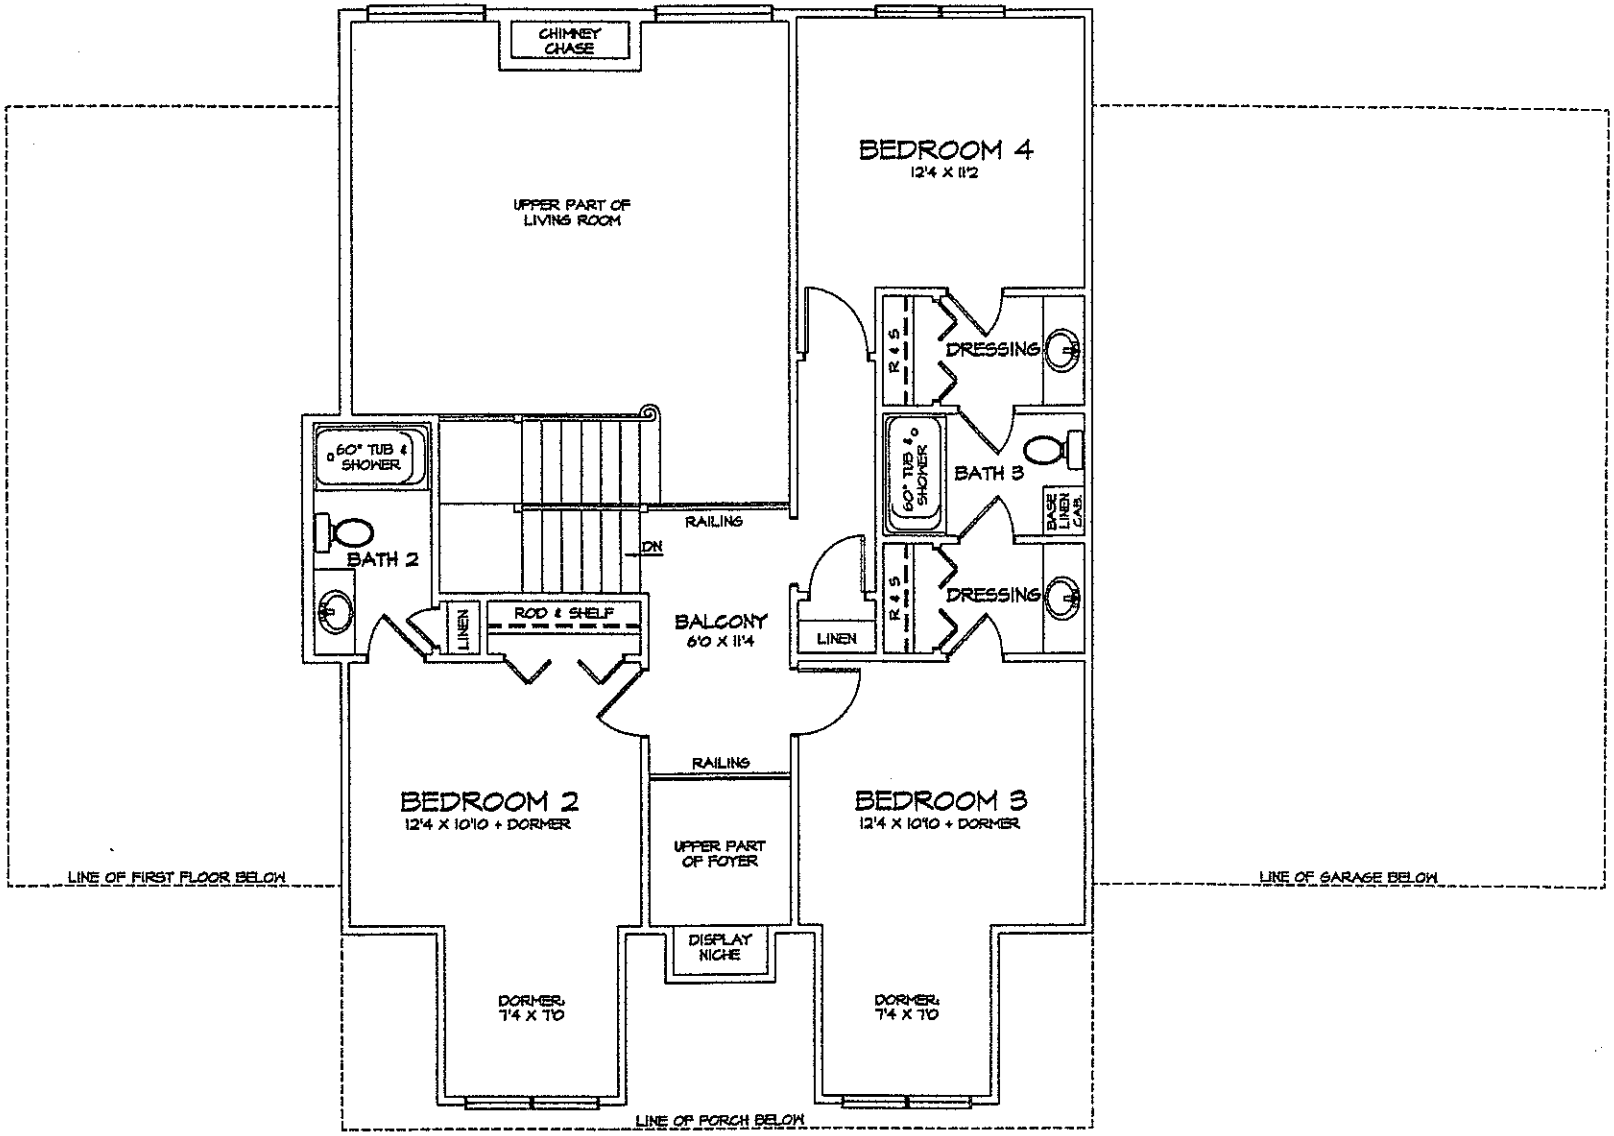

SECOND FLOOR PLAN "A"

905 SQUARE FEET HEATED

SCALE: 1/8"=1'-0"

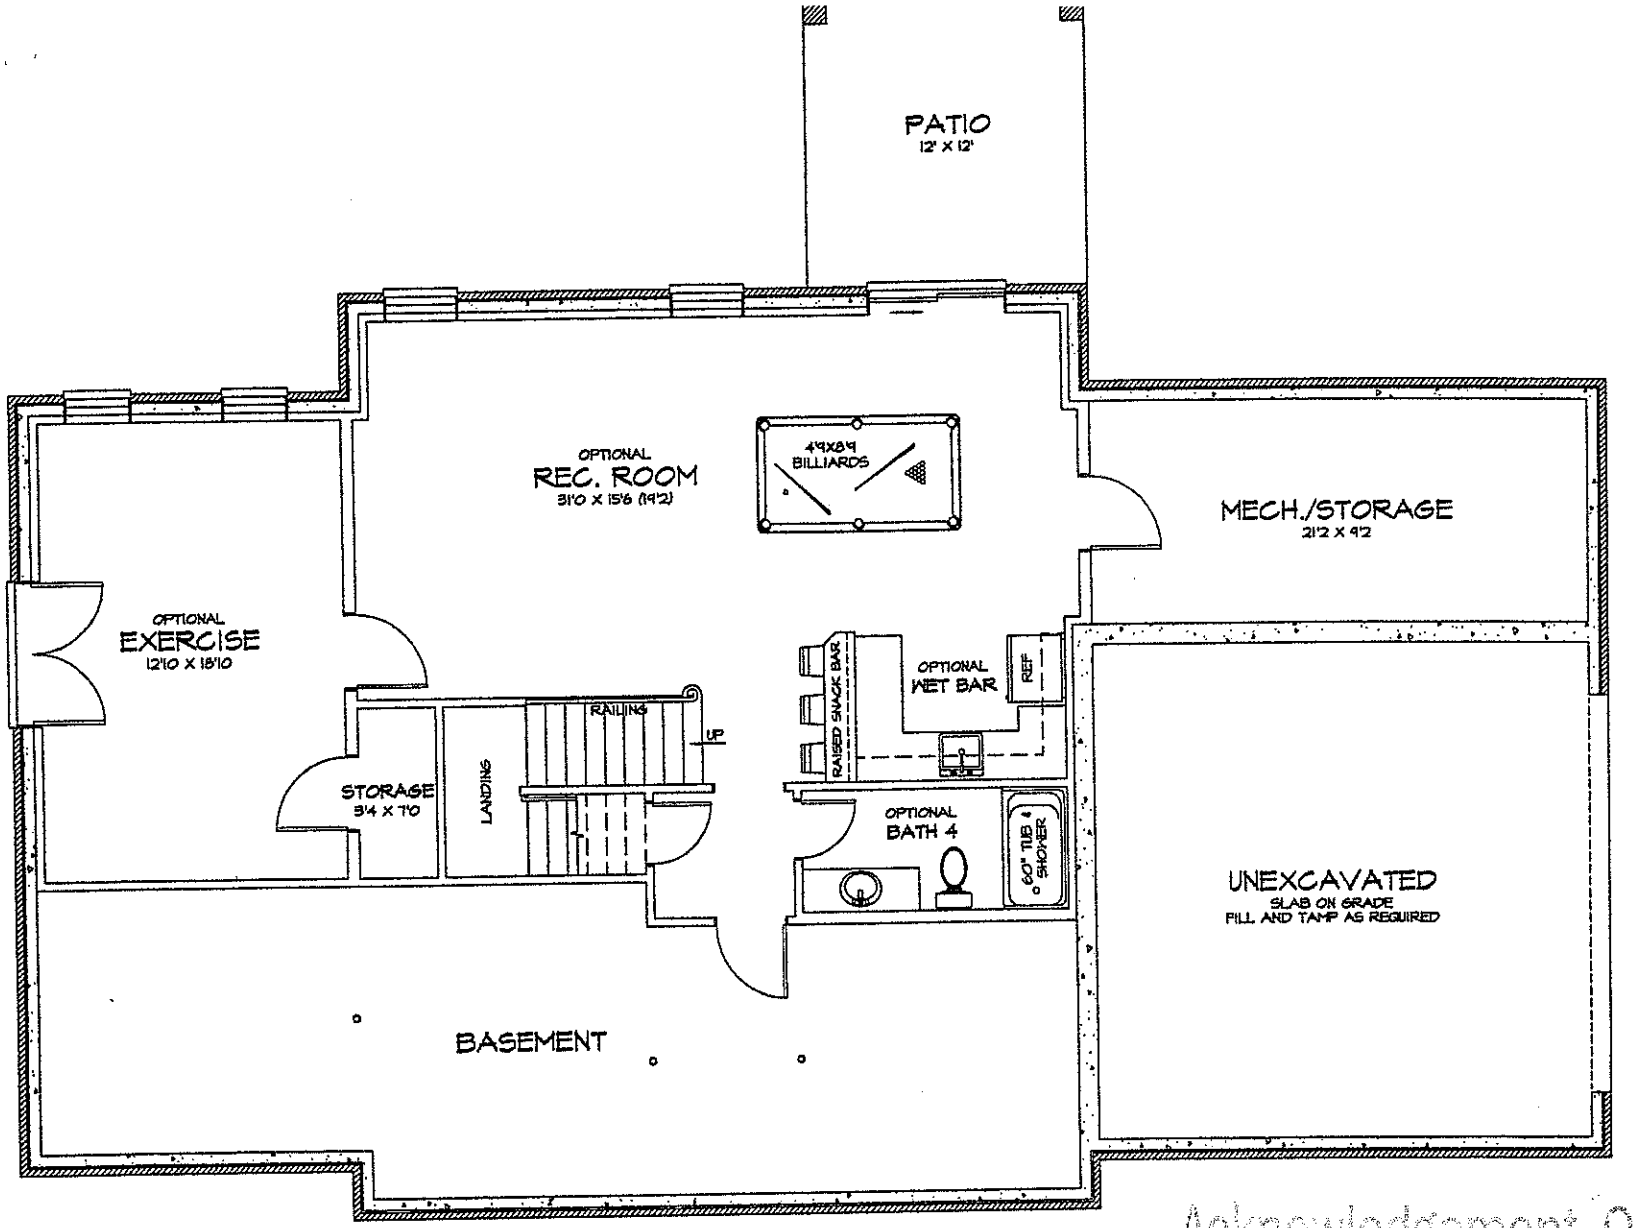

Acknowledgement Of
Plans Submittal ONLY!

Date 8-15-07

Date 8/15/07.

BASEMENT/FOUNDATION PLAN 1891 SQUARE FEET HEATED

SCALE: 1/8"=1'-0"