
Approved 3 BEDROOM PLAN. OWNER WANTS SYSTEM SIZED FOR A 4 BEDROOM.

Acknowledgement of Plans Submittal ONLY!

Date 1-18-05

Date 1/24/05

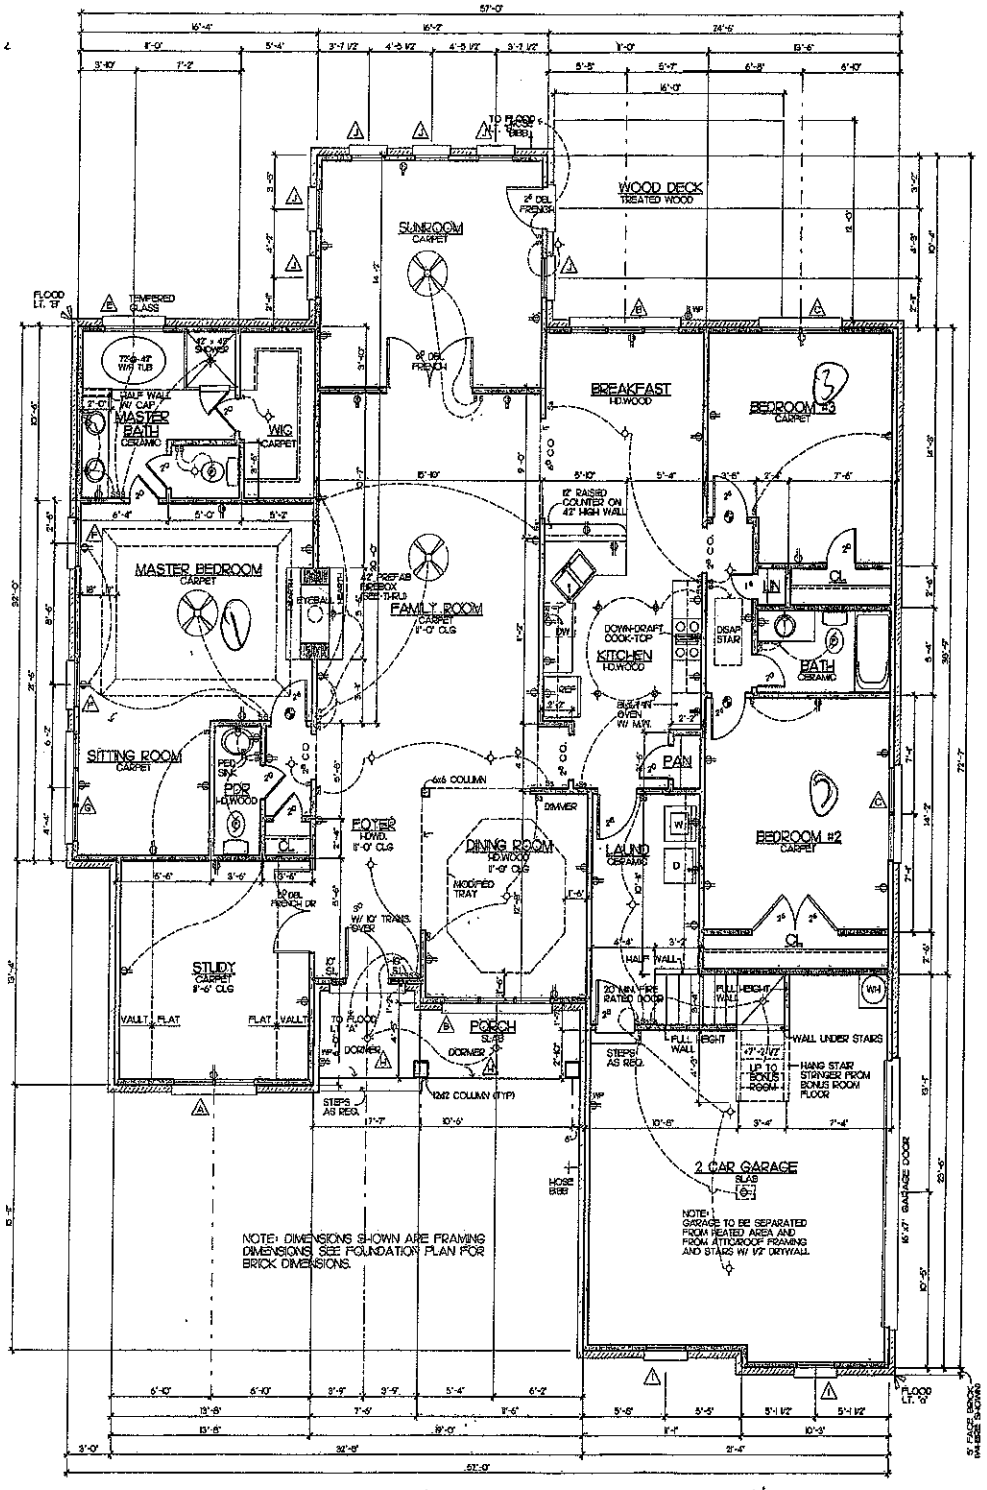

FLOOR PLAN
SCALE: 1/4" = 1'-0"


SQUARE FOOTAGES	
FRAMING	
HEATED 1st FLOOR	2,405 sq ft
HEATED BONUS ROOM	246 sq ft
HEATED STAIRS	41 sq ft
TOTAL	2,772 sq ft
GARAGE	445 sq ft
BRICK	
HEATED 1st FLOOR	2,572 sq ft
HEATED BONUS ROOM	292 sq ft
HEATED STAIRS	41 sq ft
TOTAL	2,864 sq ft
GARAGE	500 sq ft

WINDOW SCHEDULE
(2) 2'6" D.H. WARD. OVER
(3) 2'6" D.H.
(2) 2'6" D.H.
2'6" D.H. W/ HALF ROUND ABOVE
4'0" FIXED TMP.
2'6" D.H.
(2) 2'6" D.H.
2'4" D.H.
2'6" D.H.
2'6" D.H.

NOTE: ALL ANGLED WALLS ARE AT 45°

NOTE: ALL OBUNGS TO BE 9'-0" UNLESS OTHERWISE NOTED

ELECTRICAL LEGEND
- 110V RECEPTACLE
- 110V SWITCHED OUTLET
- 220V RECEPTACLE
- 110V RECEPTACLE (WATER PROOF)
- LIGHT FIXTURE
- RECESSED LIGHT FIX.
- 2' FLUORESCENT LIGHT
- TELEPHONE OUTLET
- LIGHT SWITCH
- 3-WAY LIGHT SWITCH
- EXHAUST FAN
- SMOKE DETECTOR
- CEILING FAN
- FLOOD LIGHT

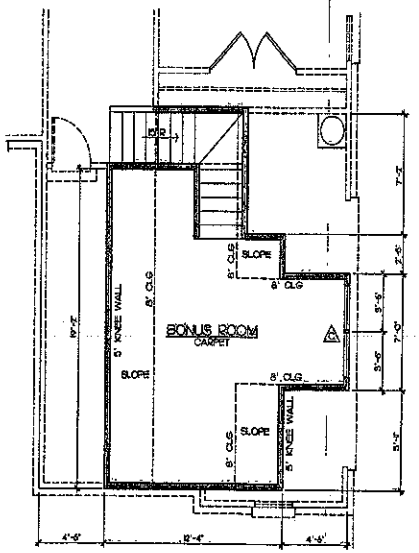

2ND FLOOR
BONUS ROOM
SCALE: 1/4" = 1'-0"

WARRANTY/GUARANTEE MATERIALS AND EQUIPMENT

Drafting & Design, Inc. and its owners express no opinion or accept any liability related to construction, installation or performance of any materials and/or equipment, good or goods, delivered on these plans.

NOTICE & DISCLAIMER

Drafting & Design assumes no liability for any house construction from this plan. It is the responsibility of the purchaser of the plan to have the builder/contractor verify ALL DIMENSIONS prior to the beginning of construction. The contractor must verify compliance with all local building

Every attempt has been made in preparation of this drawing to avoid errors. Any discrepancy, error and/or omission, if found, is to be brought to our attention prior to construction.

Drafting & Design will not be liable for any human error or for any change made to the plan.

Drafting & Design accepts no responsibility or liability related to engineering solutions, steel sizes, foundation engineering, footings, wall bracing or solids contained on these plans. Foundation walls, retaining walls, footings, footings and slabs should be designed and sized by a registered engineer.

Drafting & Design accepts no responsibility or liability for any violations contained on this plan, their installation or their performance.

Local, state AND federal building codes take precedence over this plan.

Drafting & Design Inc.
Phone No.
704-662-8828

COPYRIGHT STATEMENT

DRAFTING & DESIGN Inc. accepts no responsibility, liability or part of any type action related to construction, started by the owner/builder to construct, the following FOR plan be reproduced, copied, etc. All materials used in printing the drawing are considered to have been transferred to the owner/builder for any copyright, with as required by law, the owner/contractor has utilized agreement for any copyright violations and/or breach by DRAFTING & DESIGN, Inc.

THE DUPONT GROUP

117 Sycamore Slope Ln.
Mooresville, NC
28117

Project: The Avery
Sheet Title: FLOOR PLAN

Drawn By: WEP
Date: 09-27-05
Rev:

Sheet 3