
Acknowledgement Of Plans Submittal ONLY!

Date 4-1-09

Date 4/1/09

Approved 3 Bedroom PLAN

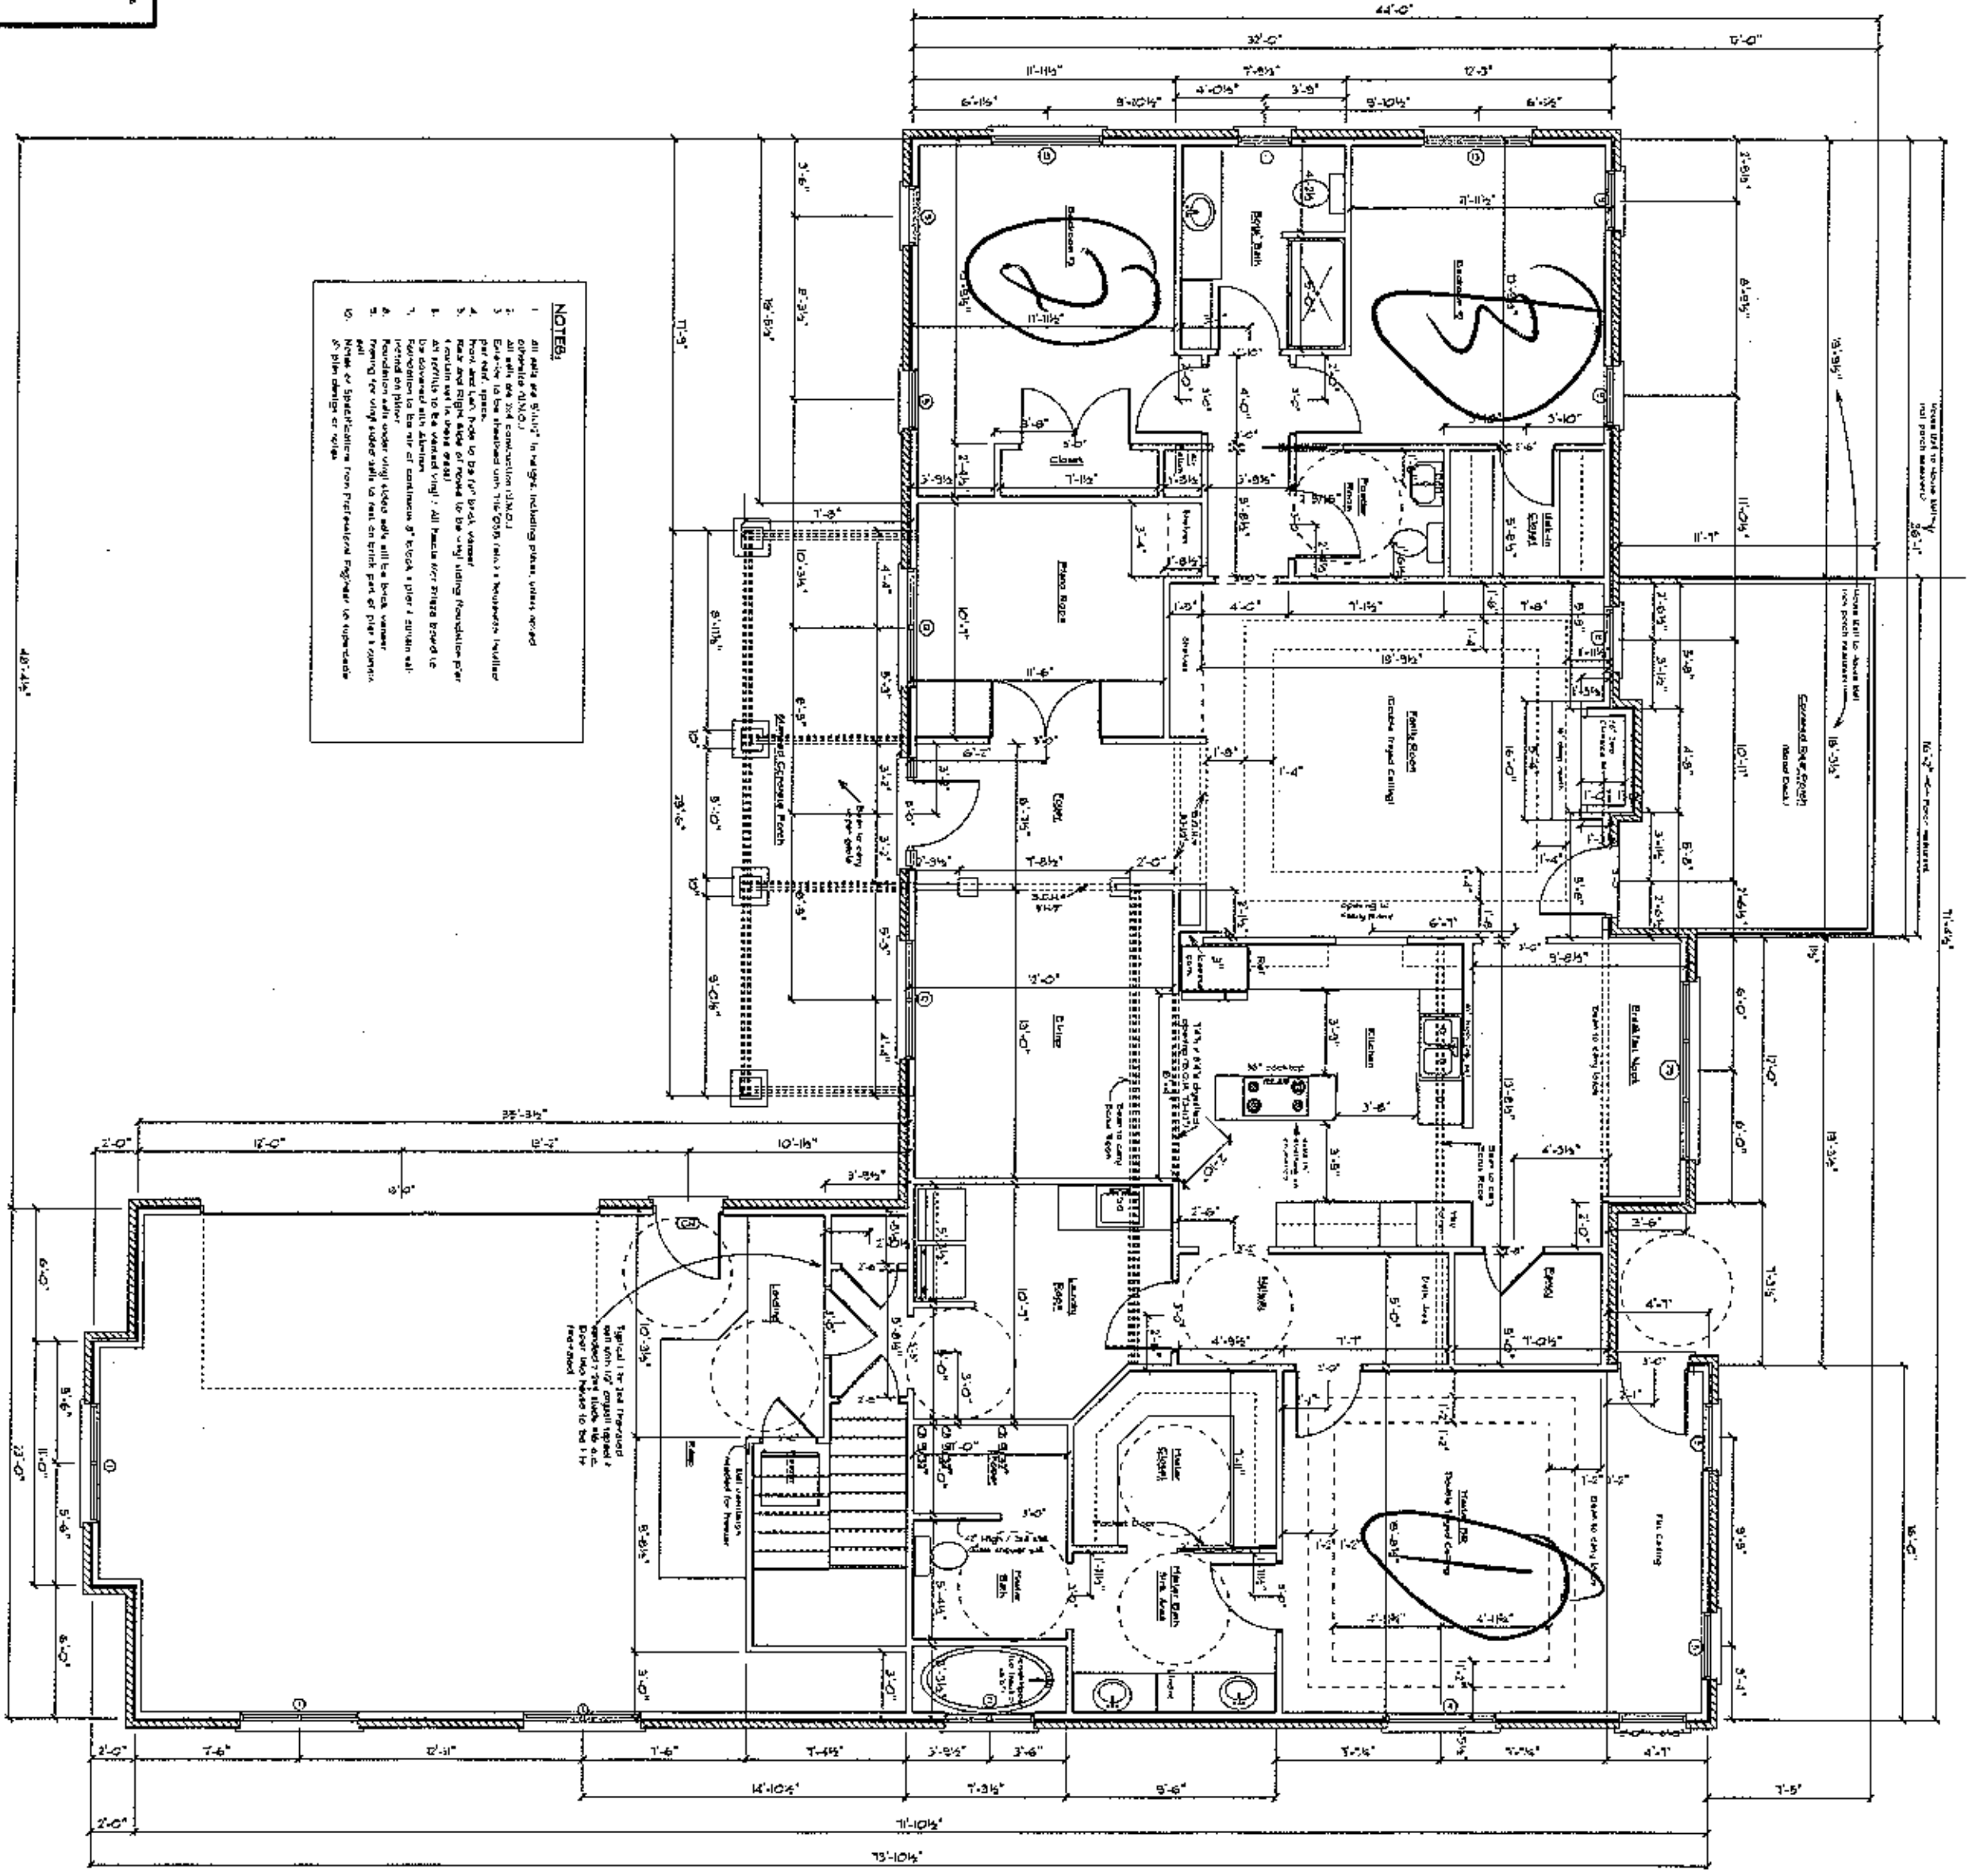

Prior to commencement of construction, this Plan must be engineered & stamped by NC Licensed P.E. to meet all applicable Building Codes for North Carolina.

SQUARE FOOTAGE:

2522 Main Floor Heated Area
432 Bonus Room (Finished)
2954 TOTAL HEATED AREA

727 Garage
198 Rear Covered Porch
188 Front Covered Porch
1113 TOTAL UNHEATED AREA

4067 TOTAL AREA UNDER ROOF

SCALE: 1/4" = 1'-0"

Version #: 5.5


Date: 03/12/09

MAIN FLOOR PLAN

LYNCH RESIDENCE

232 Honeycutt Road
Troutman, NC 28166

Paula J. Bostic
Design / Build / Consult
Graceful Living, Inc.
3937 Granite Street
Terrell, NC 28682
704-634-4776
Nextel 24*150*44776

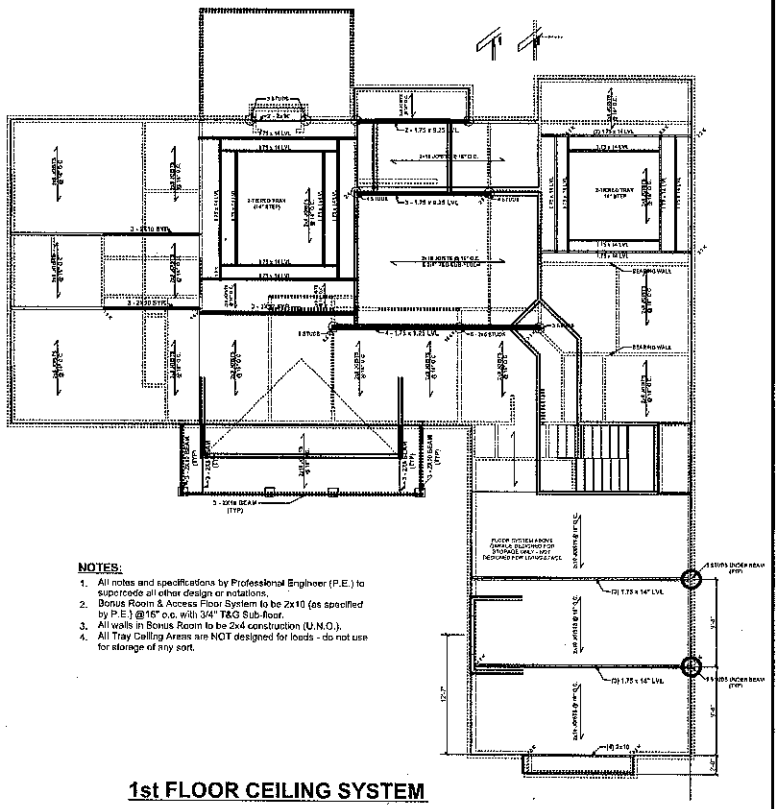


NOTES:

1. All notes and specifications by Professional Engineer (P.E.) to supercede all other design or notations.
2. Bonus Room & Access Floor System to be 2x10 (as specified by P.E.) @16" o.c. with 3/4" T&G Sub-floor.
3. All walls in Bonus Room to be 2x4 construction (U.N.O.).
4. All Tray Ceiling Areas are NOT designed for loads - do not use for storage of any sort.

1st FLOOR CEILING SYSTEM

with Main Floor Overlaid

SCALE: 3/16" = 1'-0"

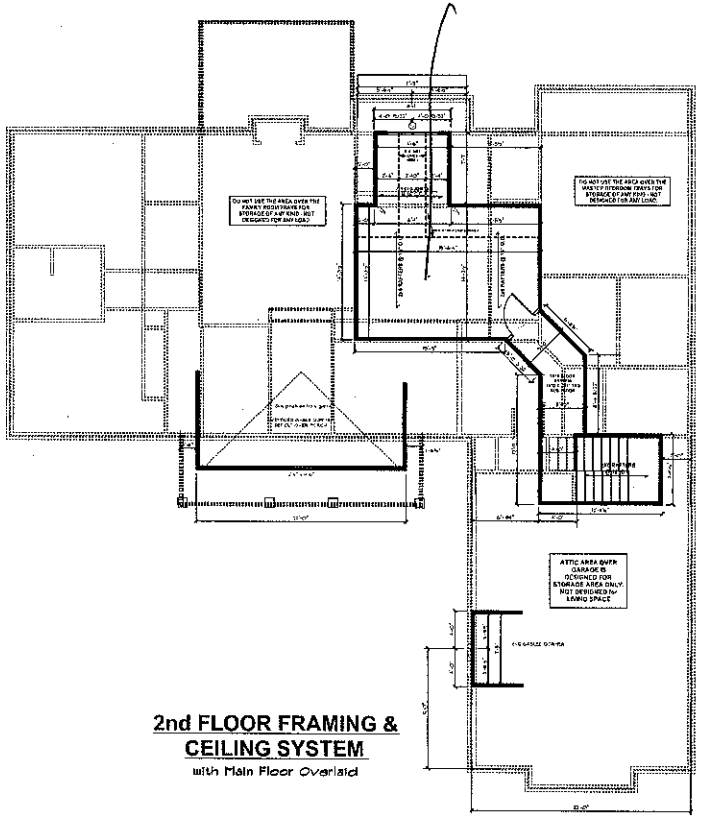

2nd FLOOR FRAMING & CEILING SYSTEM

with Main Floor Overlaid

SCALE: 3/16" = 1'-0"

NU ALLE352
FULL BATH
BONUS

Design / Build / Consult
Paula J. Bostic
Graceful Living, Inc.
3937 Granite Street
Terrell, NC 28682
701-634-4776
Nextel 24*150*44776

LYNCH RESIDENCE
232 Honeycutt Road
Troutman, NC 28166

2nd FLOOR FRAMING

Date: 03/12/09

Version #: 5.5