

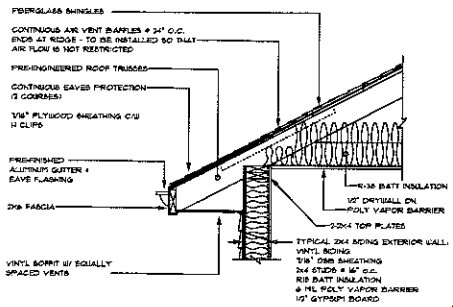


WALL DETAIL

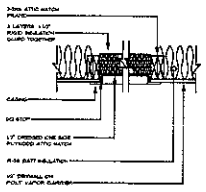

ATTIC HATCH

1. BECAUSE SITE CONDITION MAY VARY, SCRATCH PAD DESIGNS CANNOT WARRANT THE SUITABILITY OF THESE PLANS ON YOUR SPECIFIC SITE. CONSTRUCTION FROM THESE PLANS SHOULD NOT BE UNDERTAKEN WITHOUT THE ASSISTANCE OF A PROFESSIONAL CONTRACTOR.
2. ALL PERSONAL, STATE AND LOCAL CODES, ORDINANCES AND REGULATIONS SHALL BE CONSIDERED AS PART OF THESE DRAWINGS AND DETAILS FOR THIS BUILDING SHALL TAKE PREFERENCE OVER ANYTHING SHOWN, DESCRIBED OR IMPLIED WHERE VARIANCES OCCUR.
3. CONTRACTOR SHALL CHECK AND VERIFY ALL DIMENSIONS BEFORE CONSTRUCTION BEGINS AND COORDINATE ANY CORRECTIONS OR REVISIONS WITH THE OWNER AND DRAFTSMAN. SCRATCH PAD DESIGNS WILL ASSUME NO LIABILITY FOR DIMENSIONAL ERRORS ONCE CONSTRUCTION BEGINS.

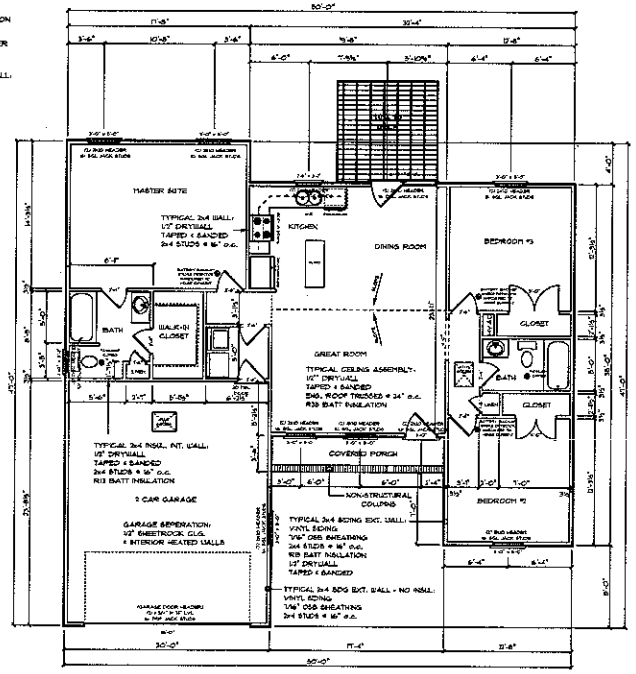

FLOOR PLAN

HEATED - - - - - - - - 1326 SQ. FT.
COVERED PORCH - - - 61
GARAGE - - - - - - - - 473

PROJECT INFORMATION
G&G Builders of Lake Norman, LLC
[redacted]

DRAWING TITLE: FLOOR PLAN

PROJECT DESCRIPTION: MODEL 1326

JAK 323
D. ELLIS
1/4" = 1'-0"

PERMIT NO.
ORIGINAL DATE
REVISED DATE
DRAWN BY
CHECKED BY

SCRATCH PAD DESIGNS
[redacted]

SHEET NO.
A2

Acknowledgement Of
Plans Submittal ONLY

Date 1-22-13

Date 1/22/13