RYLAND

Southeast Architectural Services
9735 Dogwood Road, Suite 200
Roswell, Georgia 30075
Fax (404)642-9700
Tel (404)642-8638

REF	REV NO	DATE	REMARKS

The Ryland Group, Inc. expressly reserves its common law copyright and other property rights in these plans and drawings. These plans and drawings are not to be reused or copied in whole or part for any purpose whatsoever without the written permission of The Ryland Group, Inc.

RELEASE DATE 4-27-94

RYLAND HOMES

MODEL LYNWOOD "B"
SET NUMBER 554BDBO
DRAWING TITLE FLOOR PLAN
DRAWN BY M POOLEY
OPTION DESCRIPTION
OPTION NO

SHEET NO A3.1B
SEQUENCE NO 3


NOTES & LEGENDS

- ALL EXTERIOR & GARAGE COMMON WALL SHALL BE 16" O.C. HOOBBLE TOP PLATE

16" O.C. HALL HOOBBLE PLATE
(3) STUDS @ POINT LOAD U.N.O.

BAY WINDOW OPT. #226

SCALE 1/4" = 1'-0"

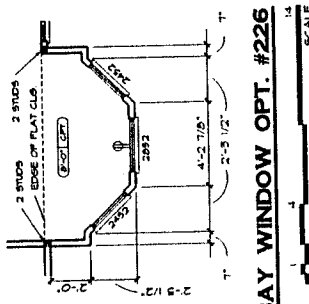

AREA TABULATION


GARAGE	412 S.F.
FLOOR 1 LIVING	1314 S.F.
FLOOR 2 LIVING	N/A
TOTAL LIVING	1314 S.F.

1400

FLOOR PLAN

SCALE 1/4" = 1'-0"

REFER TO SHEET G3.1 FOR GENERAL NOTES & LEGENDS

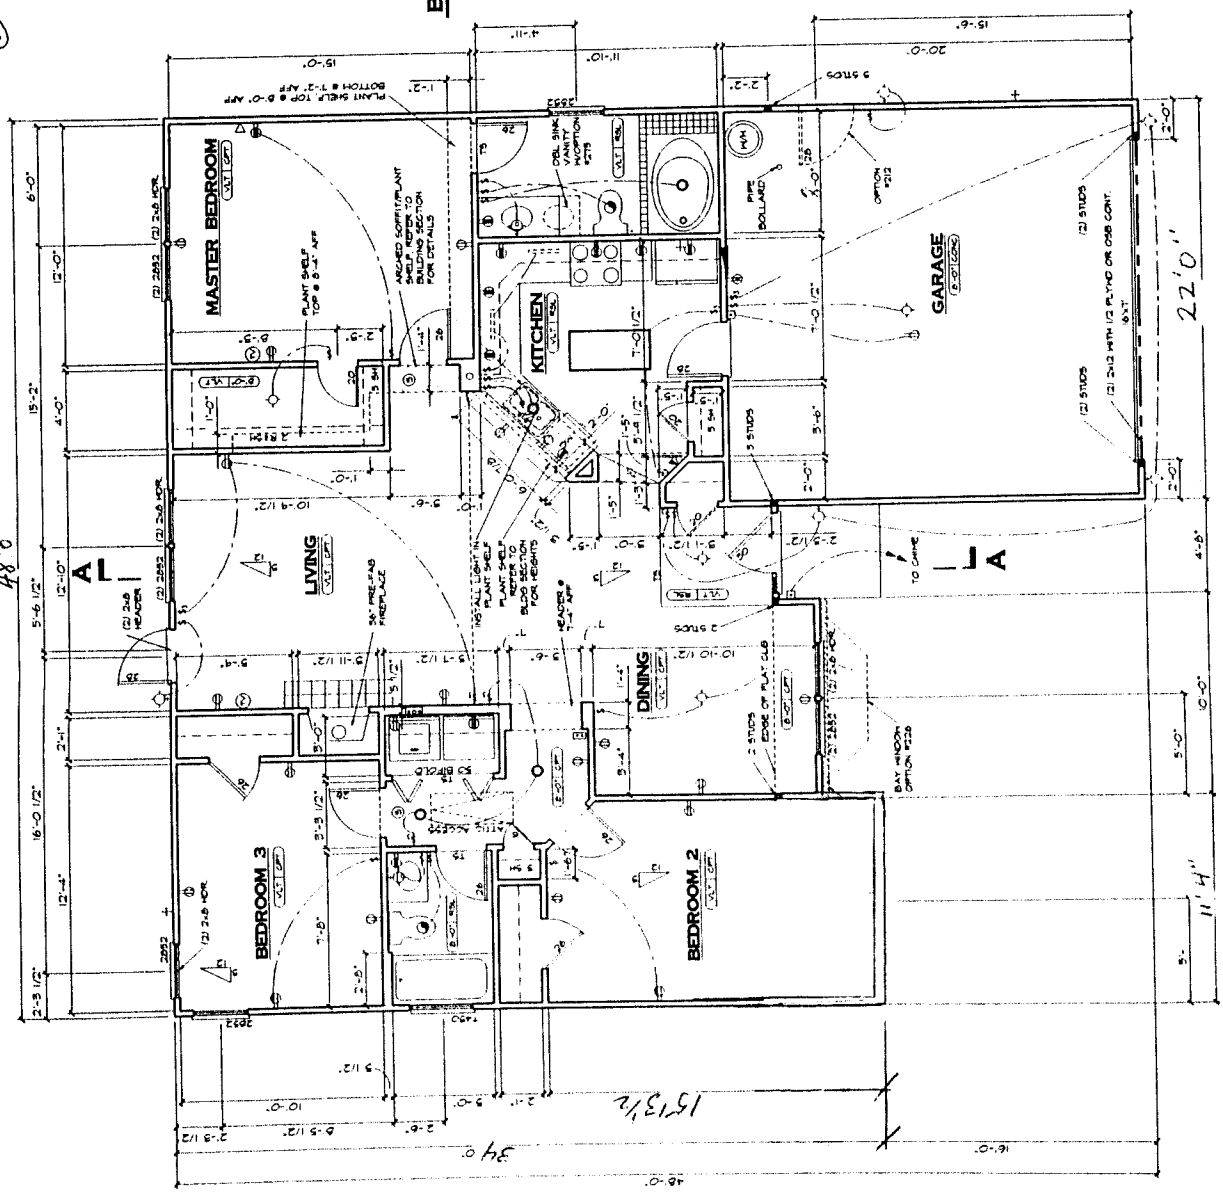

J:\PROJ\SE\LYNWOOD\LYNWOOD 9-19-94 3:05:08 pm EST