
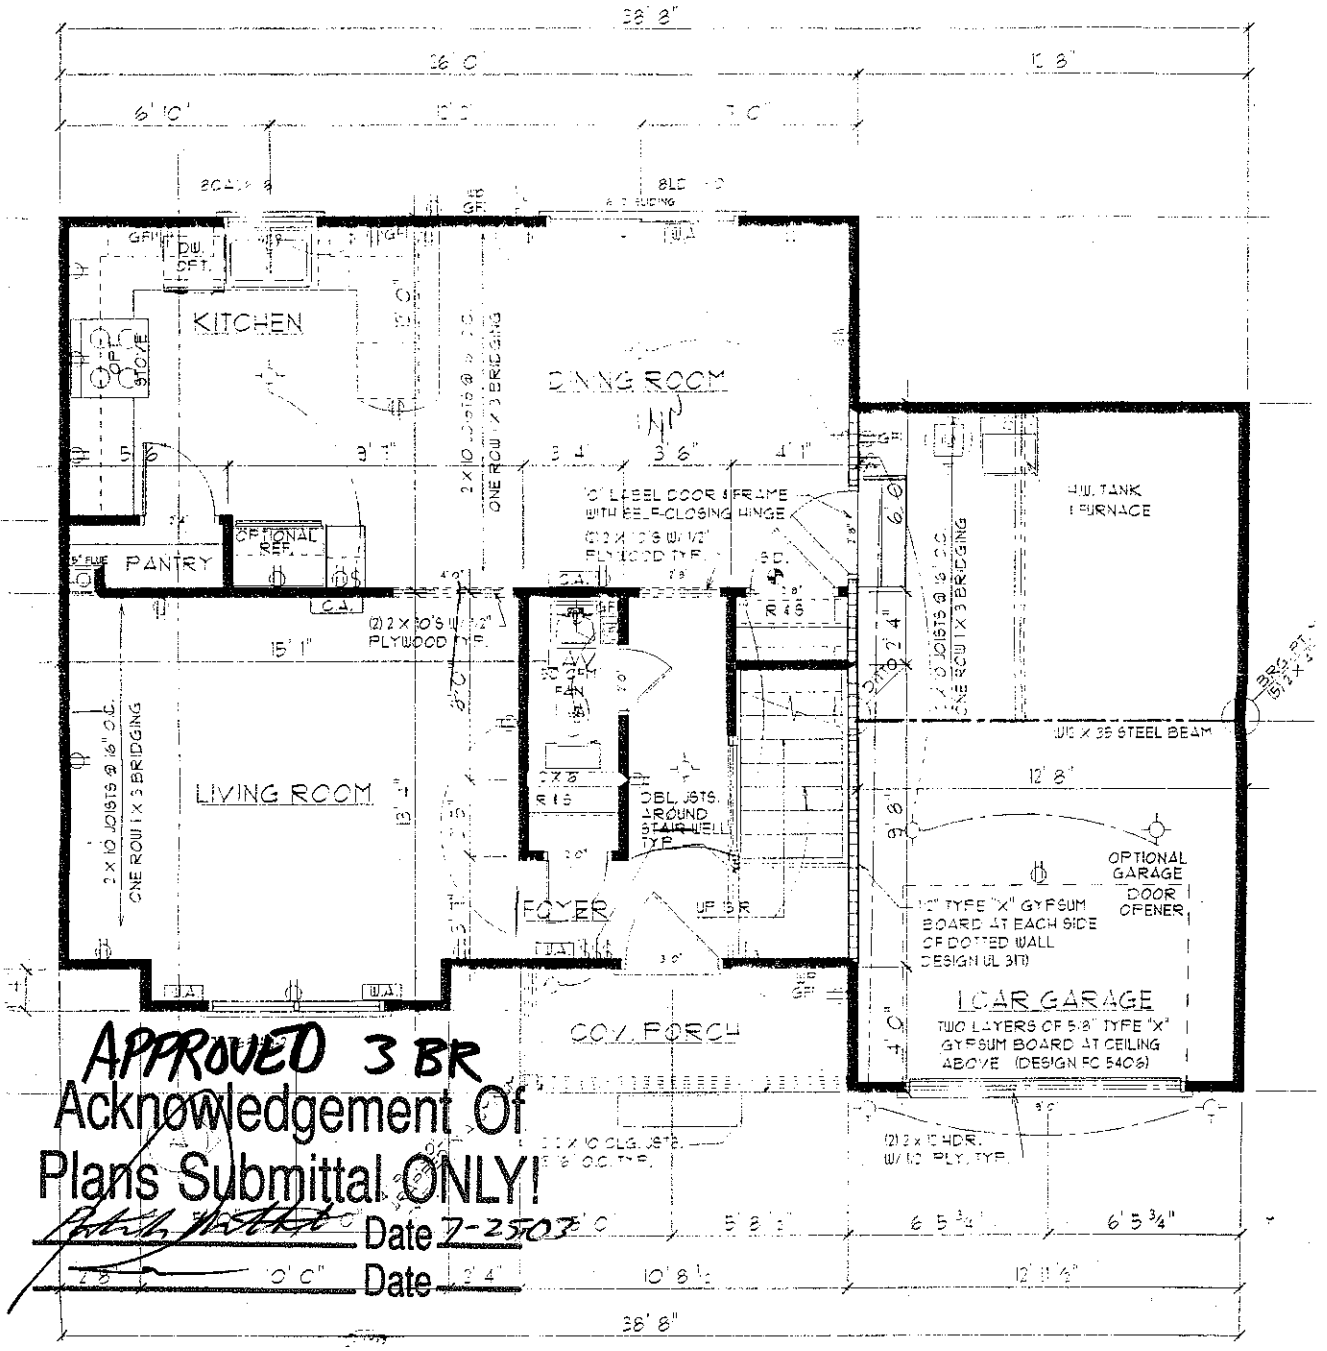


APPROVED 3 BR
Acknowledgement Of
Plans Submittal ONLY!
Date 7-2503
Date


CEILING JOIST TABLE	
HEM FIR #2 OR BETTER	MAX SPAN
2X6s @ 16" O.C.	12'-8"
2X8s @ 16" O.C.	16'-0"
2X10s @ 16" O.C.	19'-6"

TYPICAL HEADERS	
3'-0" OPENING	(2) 2X6s WITH 1/2" PLYWOOD
4'-0" OPENING	(2) 2X8s WITH PLYWOOD
5'-0" OPENING	(2) 2X10s WITH PLYWOOD
6'-0" OPENING	(2) 2X12s WITH PLYWOOD
6'+ OPENINGS	(2) 2X12s WITH PLYWOOD UNLESS NOTED OTHERWISE

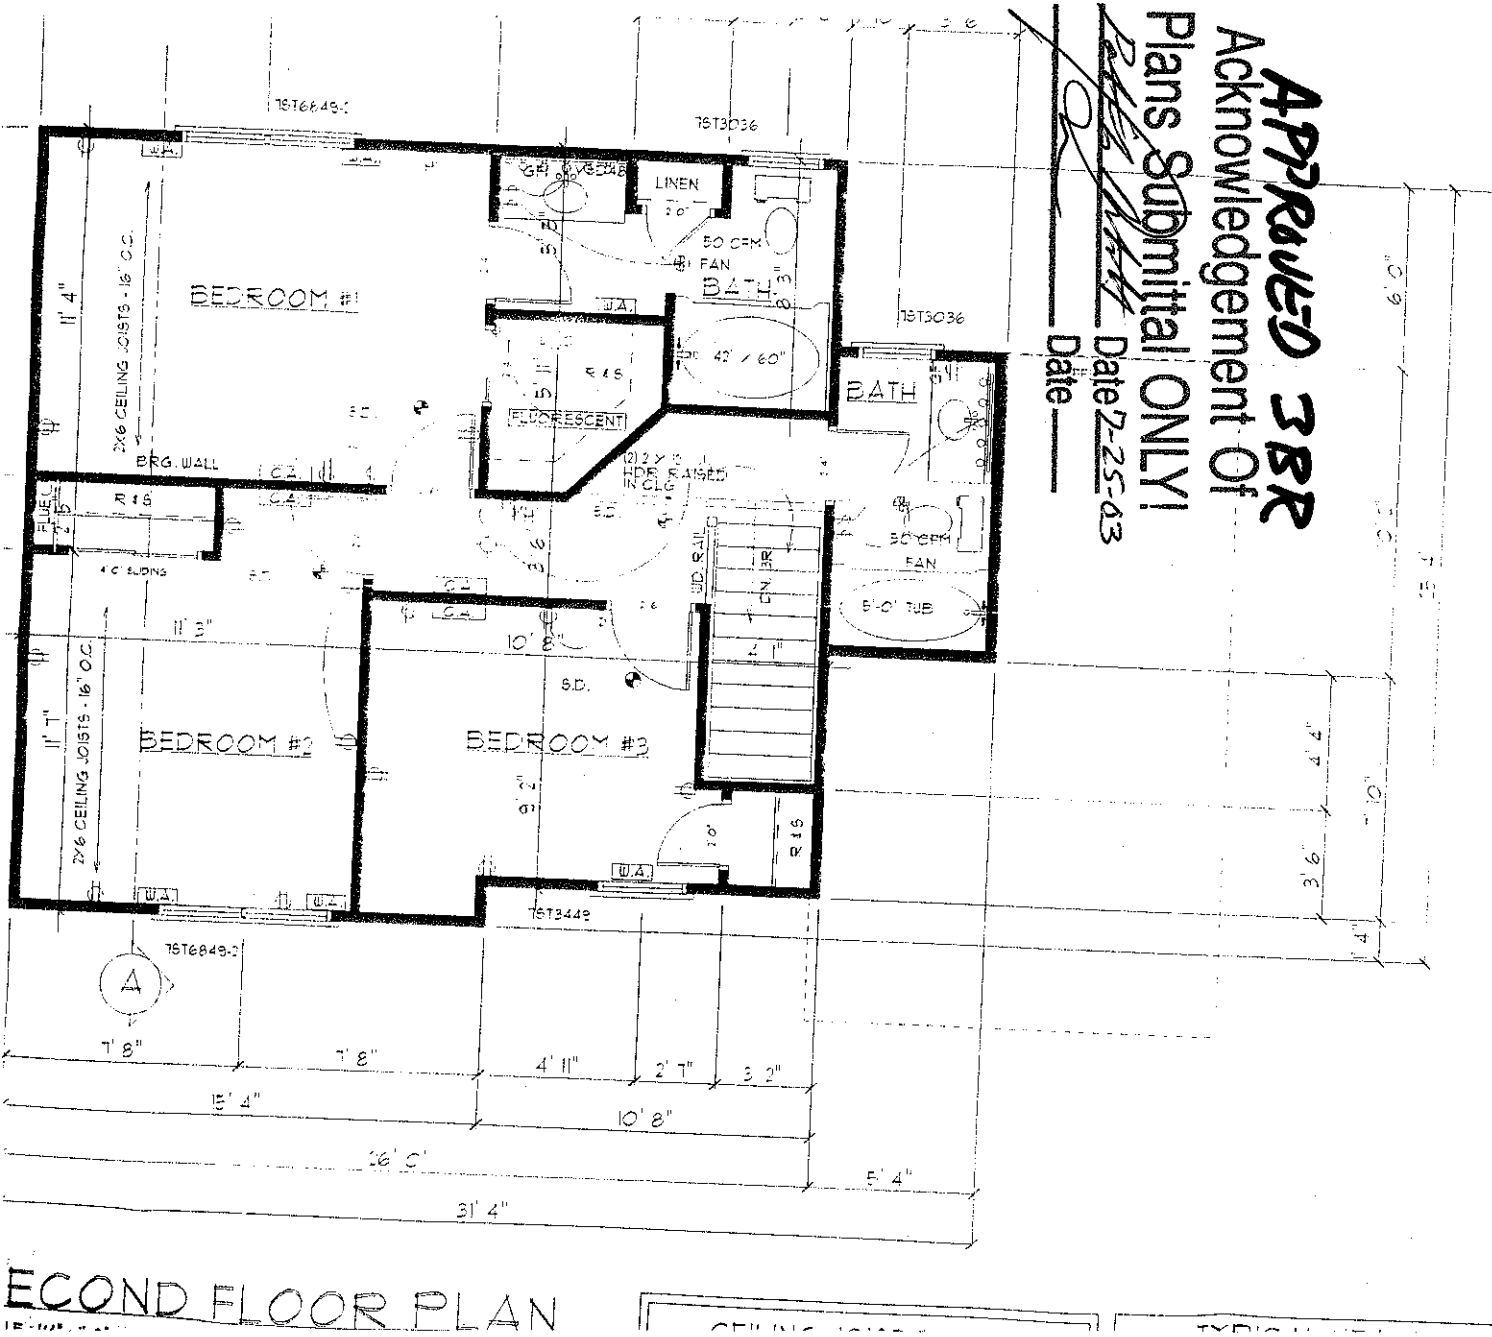

APPROVED 3BR
Acknowledgement Of
Plans Submittal ONLY!
Date 7-25-03
Date


SECOND FLOOR PLAN

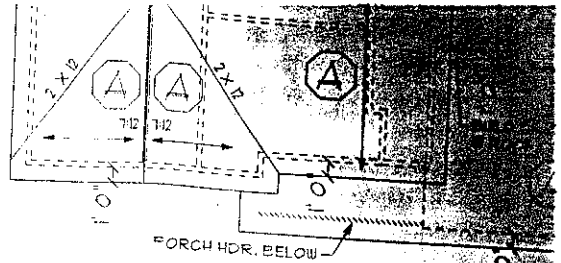

ROOF PLAN

SCALE : 1/8" = 1'-0"

2X6 RAFTERS @ 16" O.C.
MAX SPAN 11'-0" USE
STRONGBACK TO BEARING WALLS
@ GREATER SPANS TYPICAL
COLLAR TIES @ 32" O.C.

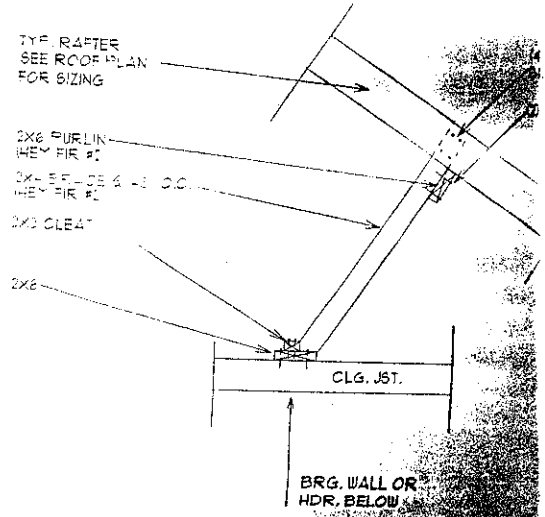

STRONGBACK

SCALE : 1/2" = 1'-0"