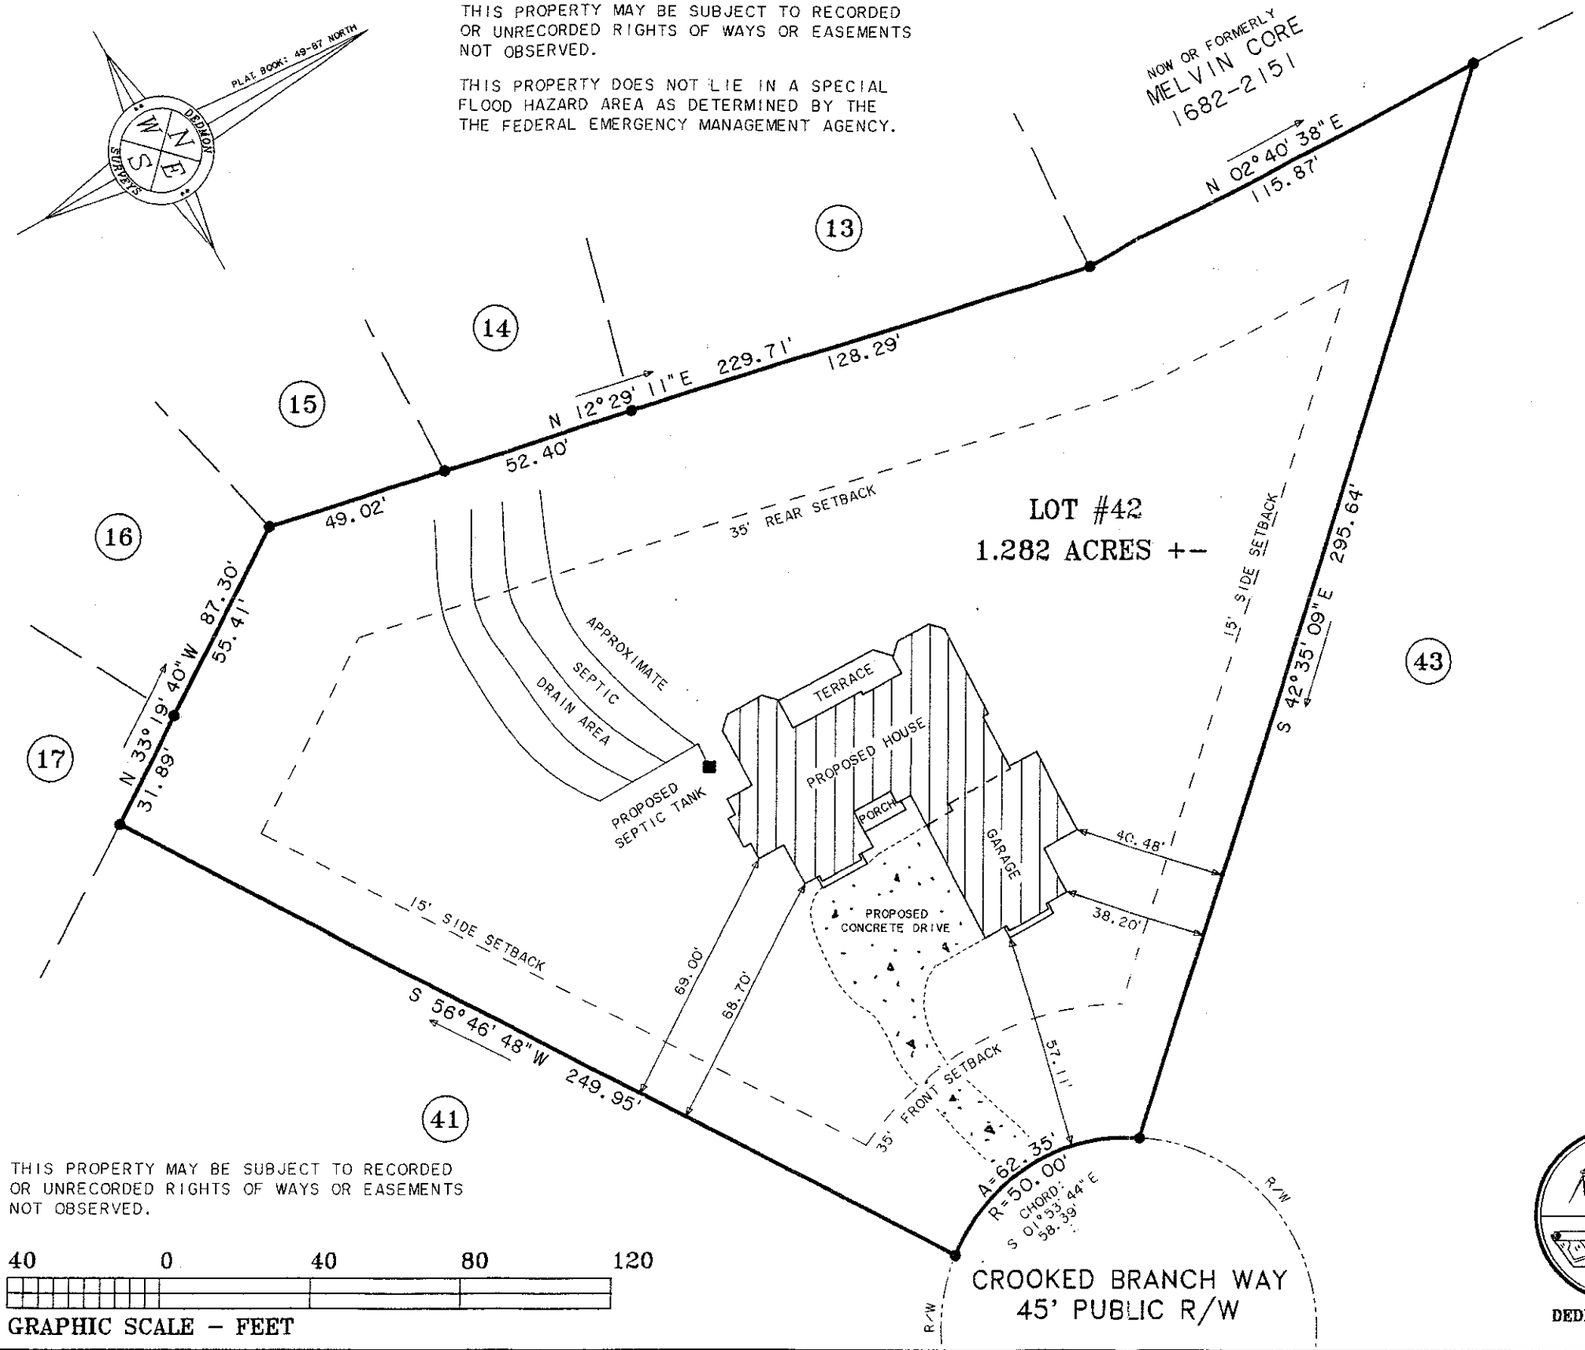


DEDMON SURVEYS

SITE PLAN
FOR

VIOREL & LINA BOT

BEING ALL OF LOT #42 OF
WINDING FOREST

JUNE 25, 2007	DB: 1831	PG: 2357
SCALE: 1" = 40'	DB:	PG:
	PB: 49	PG: 87

FALLSTOWN TOWNSHIP
IREDELL COUNTY, NORTH CAROLINA

RONNIE DEDMON SURVEYORS - P.A.

RONNIE DEDMON, PLS #1222
CHUCK POOVEY, PLS #3762
ROBERT DEDMON, PLS #3899
PHILLIP HARRIS, PLS #4164
4837 NC HIGHWAY #16 NORTH
P.O. BOX 494 - DENVER, N.C. 28037
PHONE: (704)-483-4908
FAX: (704)-483-2170

NORTH CAROLINA PROFESSIONAL SEAL L-4164 LAND SURVEYOR PHILLIP A. HARRIS

THIS IS A DRAFTED SITE PLAN ONLY.
NO ON SITE SURVEY HAS BEEN DONE AS
OF THE DATE OF THIS SURVEY.

PROFESSIONAL LAND SURVEYOR — L-4164 LICENSE NO.

SURV. BY: N/A	DRAWN BY: PHIL	JOB: 03WF42

VICINITY MAP NOT TO SCALE

