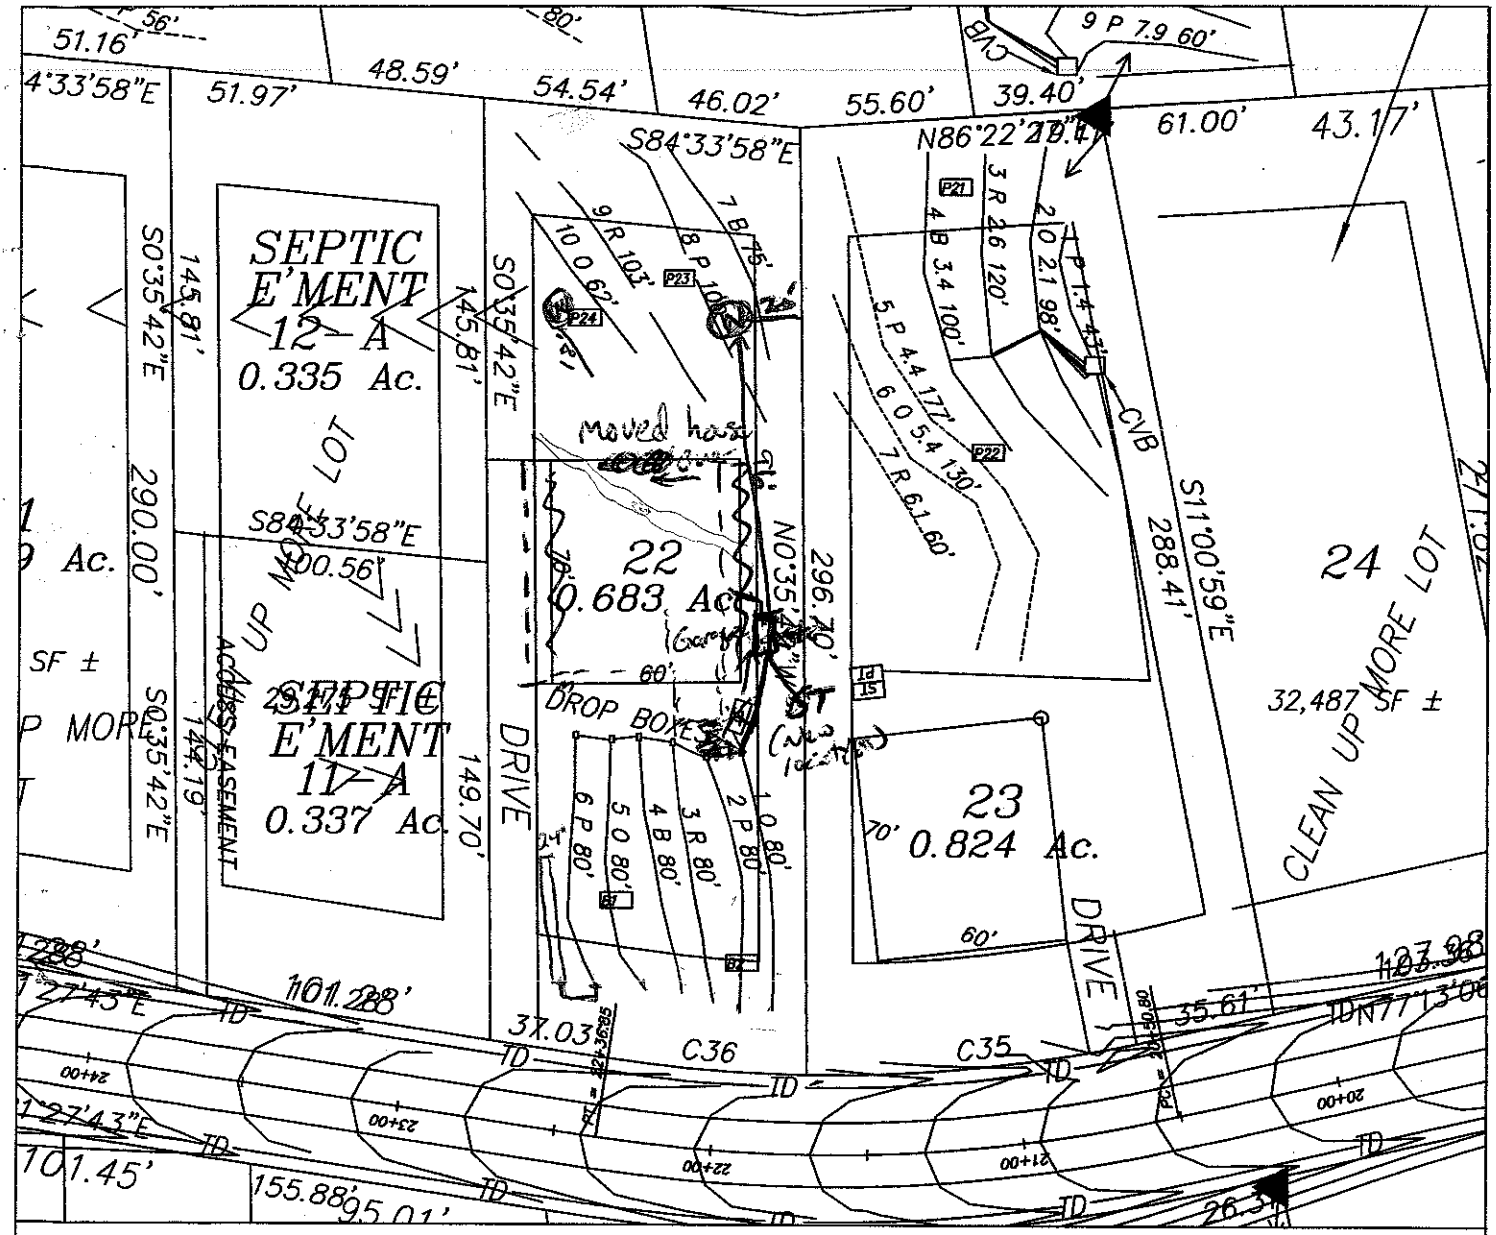


ROLLANS SOIL & ENVIRONMENTAL SERVICES
2120 GRAHAM ROAD
MOUNT ULLA, NC 28125
PHONE/FAX: (704) 278 - 0989
ASHLEY ROLLANS, NC LICENSED SOIL SCIENTIST
MOBILE: (704) 746 - 5046
EMAIL: ROLLANSPORTCJ@AOL.COM

MAP TITLE: SITE PLAN & DRAINFIELD AREAS

PROJECT NAME: BD OF NC / WINDING FOREST

LOCATION/DATE: RENN ROAD IREDELL COUNTY, NORTH CAROLINA JUNE 2006

JOB # : 01-1135
FILE: C:\JOBS\01-1135
PROJECT MGR.: C.B.F.
FIELD WORK: C.B.F. & A.L.P.
DRAWN BY: C.B.F.

- Set Tank 10' from Right Property Line & 5' from house
- lines must be AT LEAST 5' from house