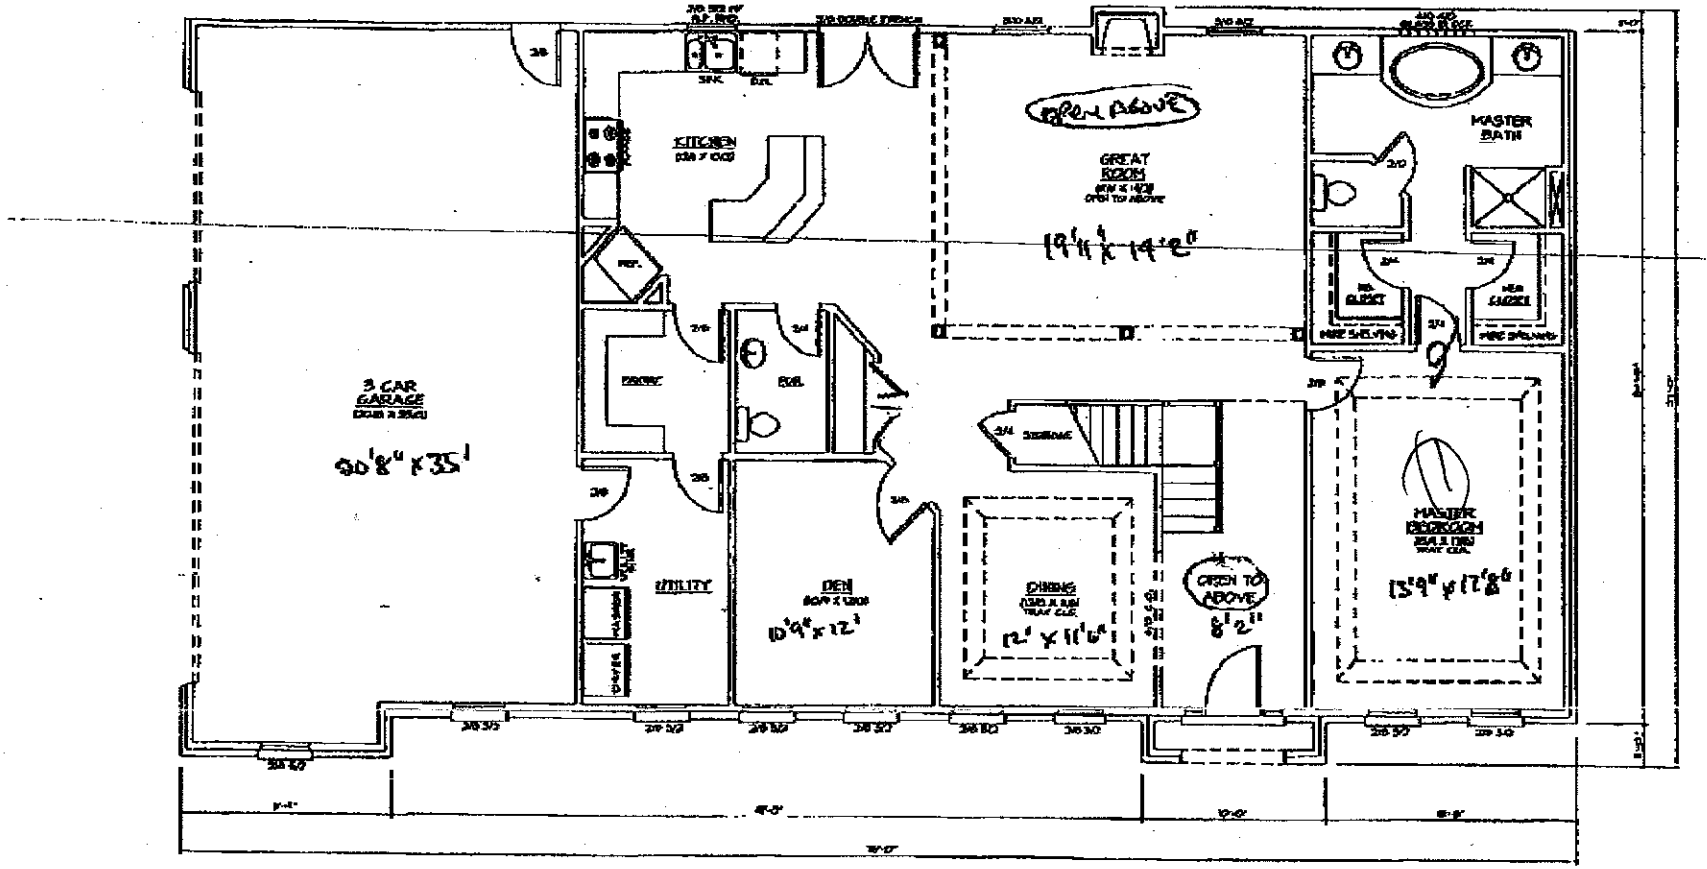


MAIN FLOOR PLAN

SCALE 1/4"=1'-0"

1879 HEATED SQ. FT.

Malibu-Wises Properties LLC
(704) 902 3907

1879 SQFT 1ST FLOOR UNDER
+(3) CAR GAR. 728 SQFT.

+3 min. truck

9' 1ST FLOOR
8' 2ND FLOOR


8284789514

Joshua Homes

Apr 20 2006 9:10

Approved 4 BEDROOM PLAN

Acknowledgement Of
Plans Submittal ONLY!
Date 4-20-06
Date 4-20-06

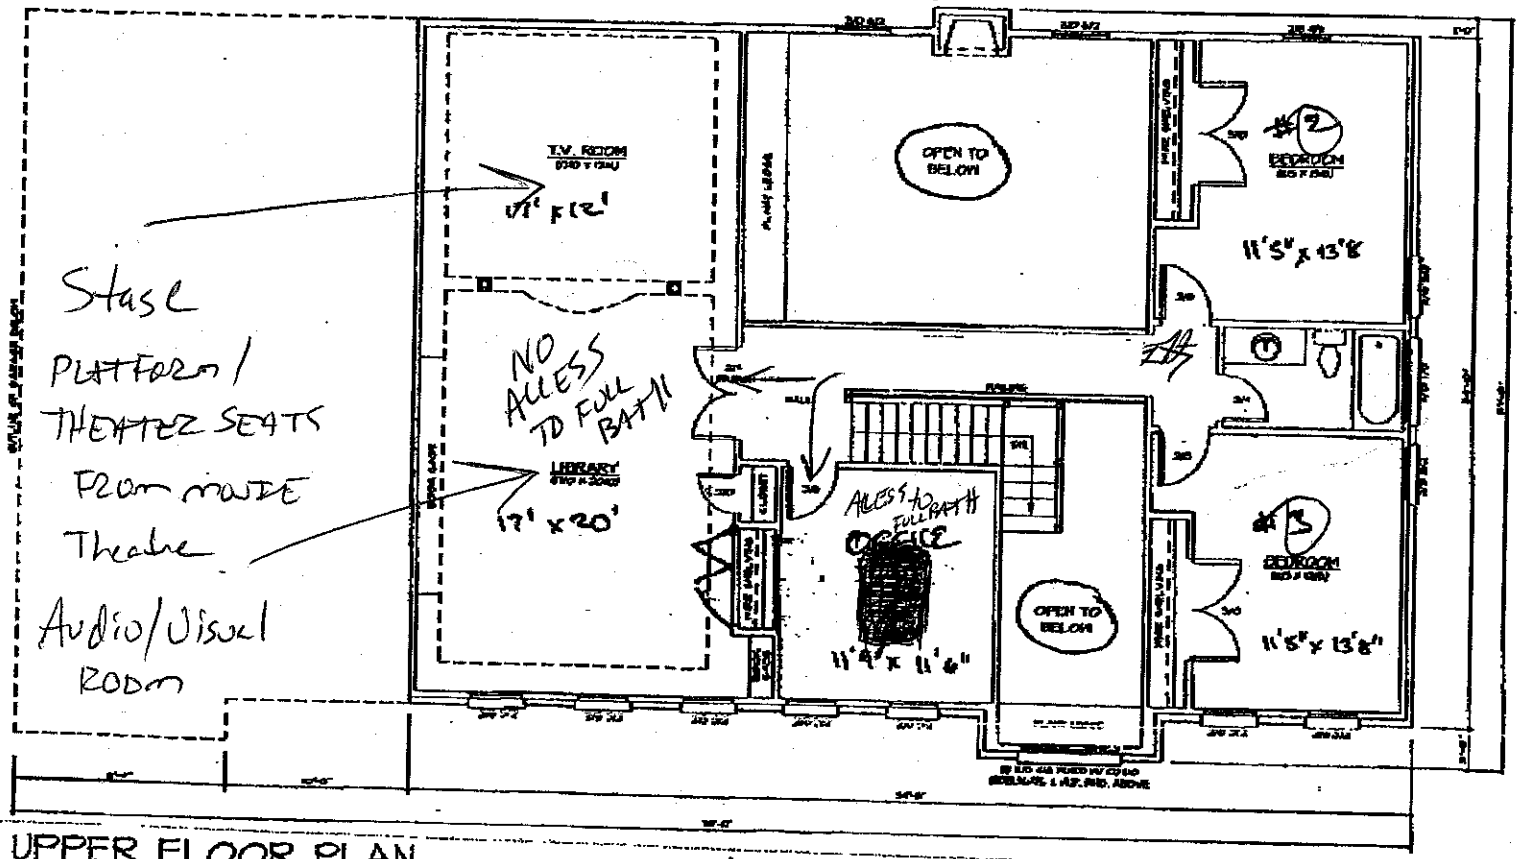

UPPER FLOOR PLAN

SCALE 1/4"=1'-0"

2ND FLOOR 1419 SQFT

PLATFORM SEATING OVER STAGE

MARSH-WARD Properties LLC

TOTAL SQ FT HEATED
3298

SEP 13 04 09:32p CHRIS WISE RES. DESIGN 8284411777