
ATTN: WESLEY SPARKS

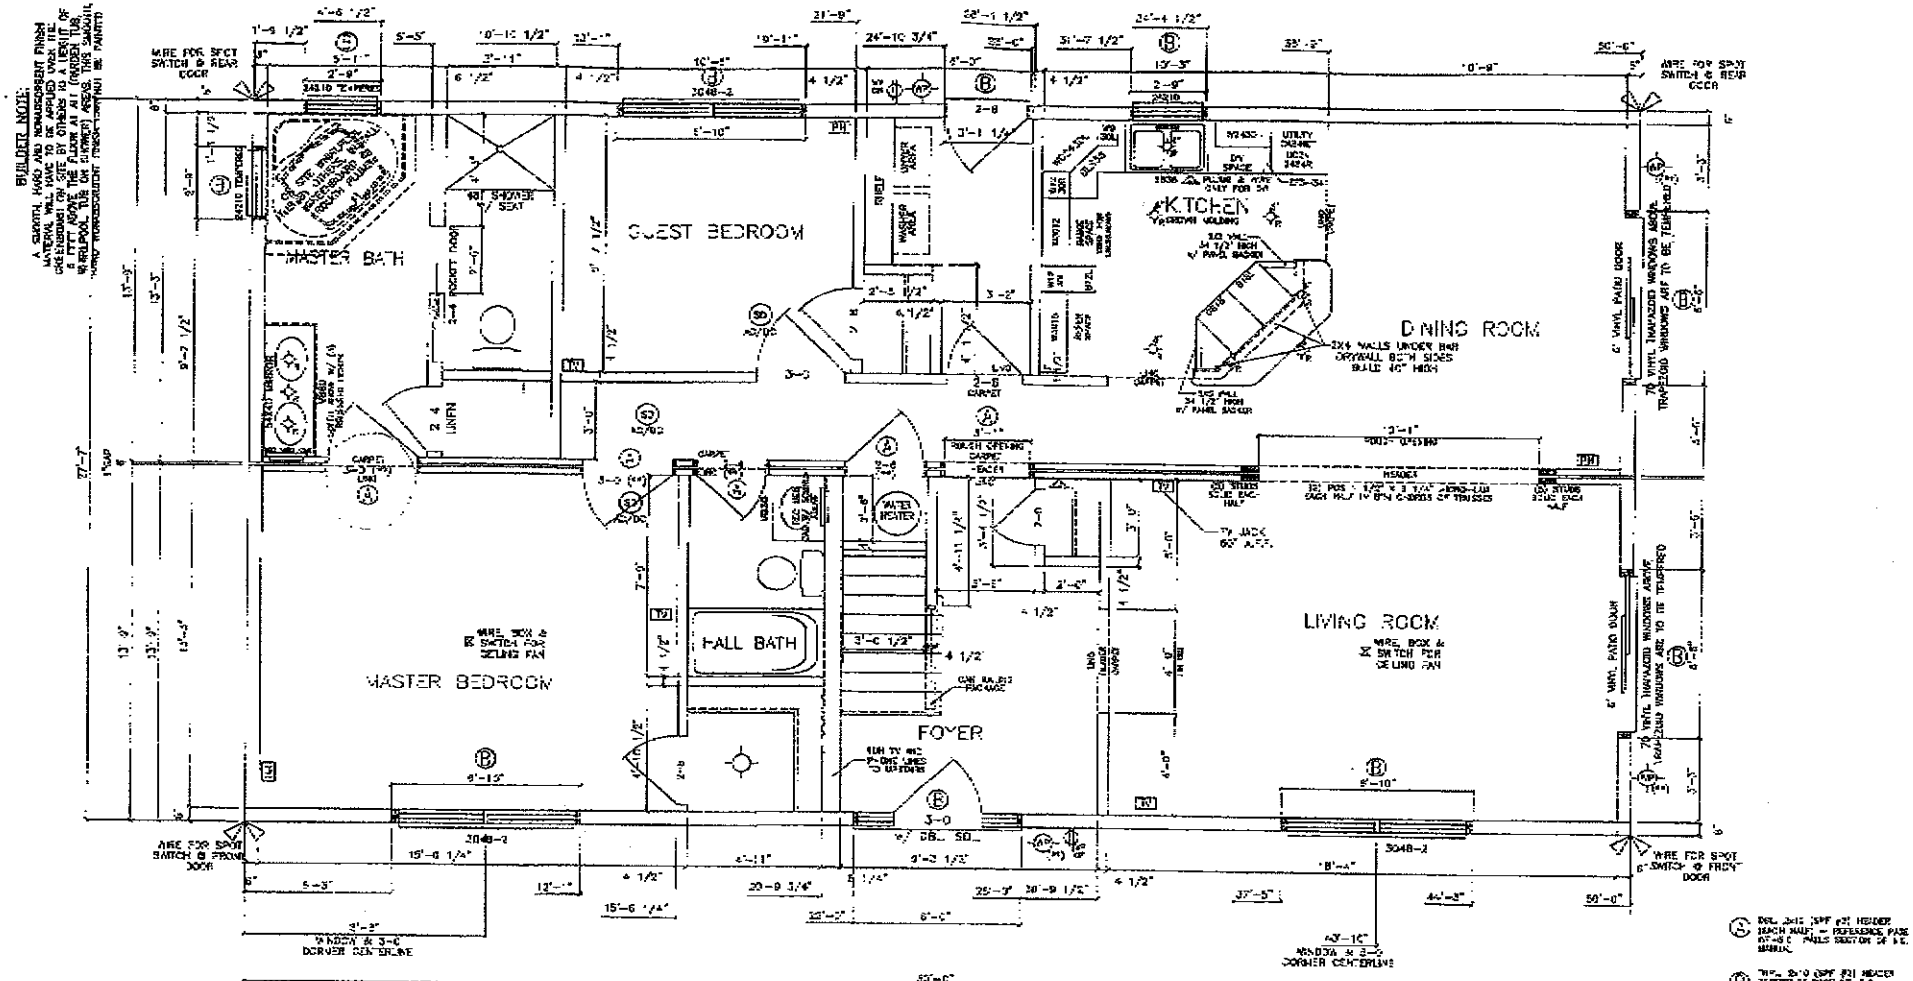

1ST FL FLOOR PLAN ENG #04-1126 CLASSIC CAROLINA HOMES / POE


SCALE: 1/4"=1'-0"

NOTE:
ALL BRANCH CIRCUITS SUPPLYING 15 AND 20 AMPERE OUTLETS IN BEDROOMS ARE TO BE PROTECTED BY ARC-FAULT CIRCUIT INTERRUPTERS IN ACCORDANCE WITH SECTION 210.12 2008 NEC INCLUDING ALL SMOKE & SMOKE DETECTOR OUTLET CIRCUITS

ALFARA LN. TROUTMAN

THANK YOU
APRIL POE 704-758-2018

1970-01-06 09:31 (704) 757-0505 >> 9170466232 39 P 1/2

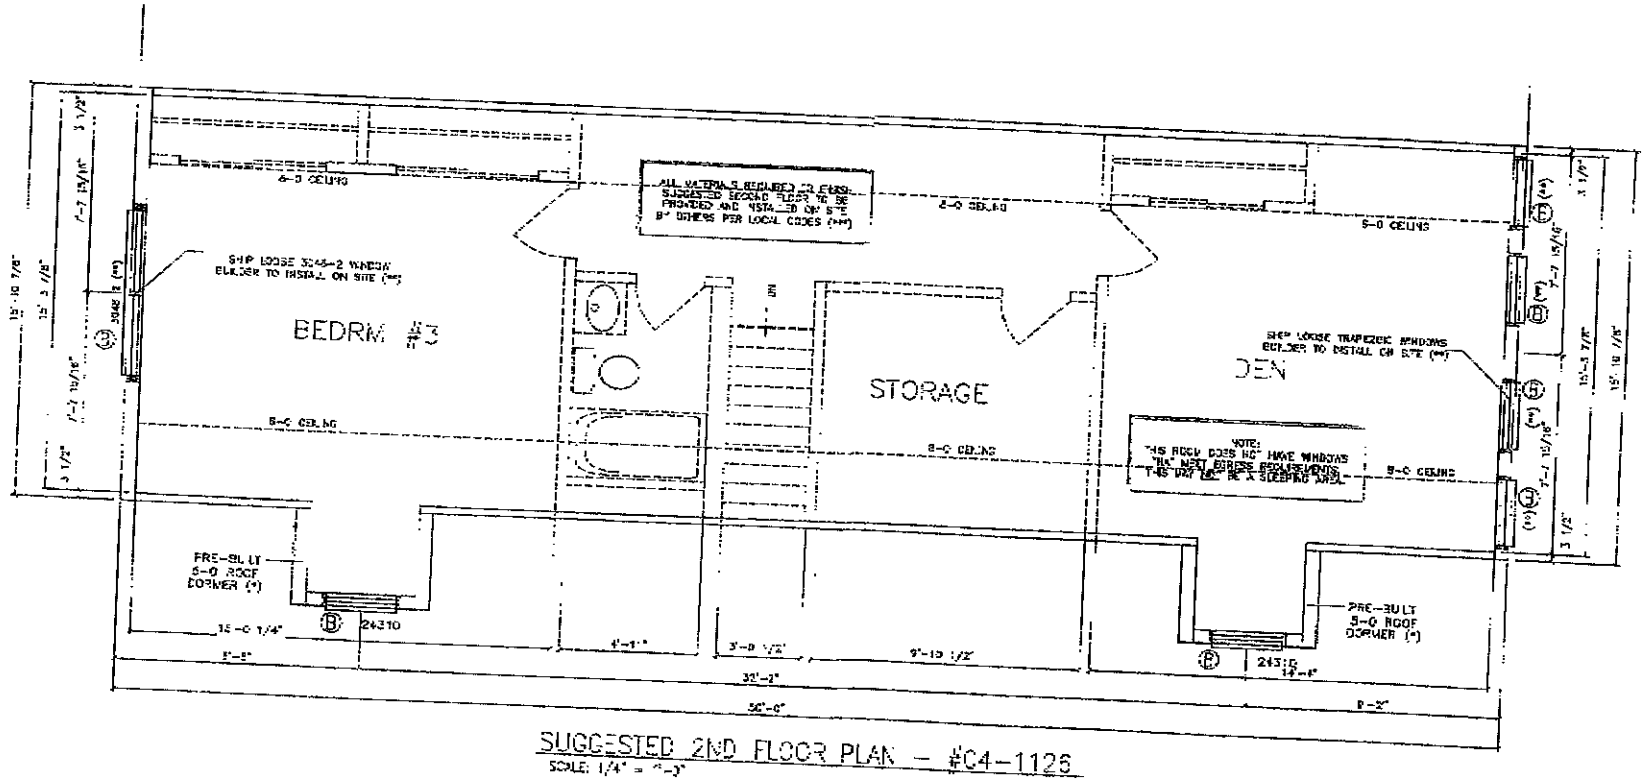

SUGGESTED 2ND FLOOR PLAN – #C4-1126

SCALE: 1/4" = 1'-0"

1970-01-06 09:31

(704) 757-0505 >> 9170466232 39

P 2/2

ALFARA LN. TROUTMAN

APRIL POE 704-758-2018