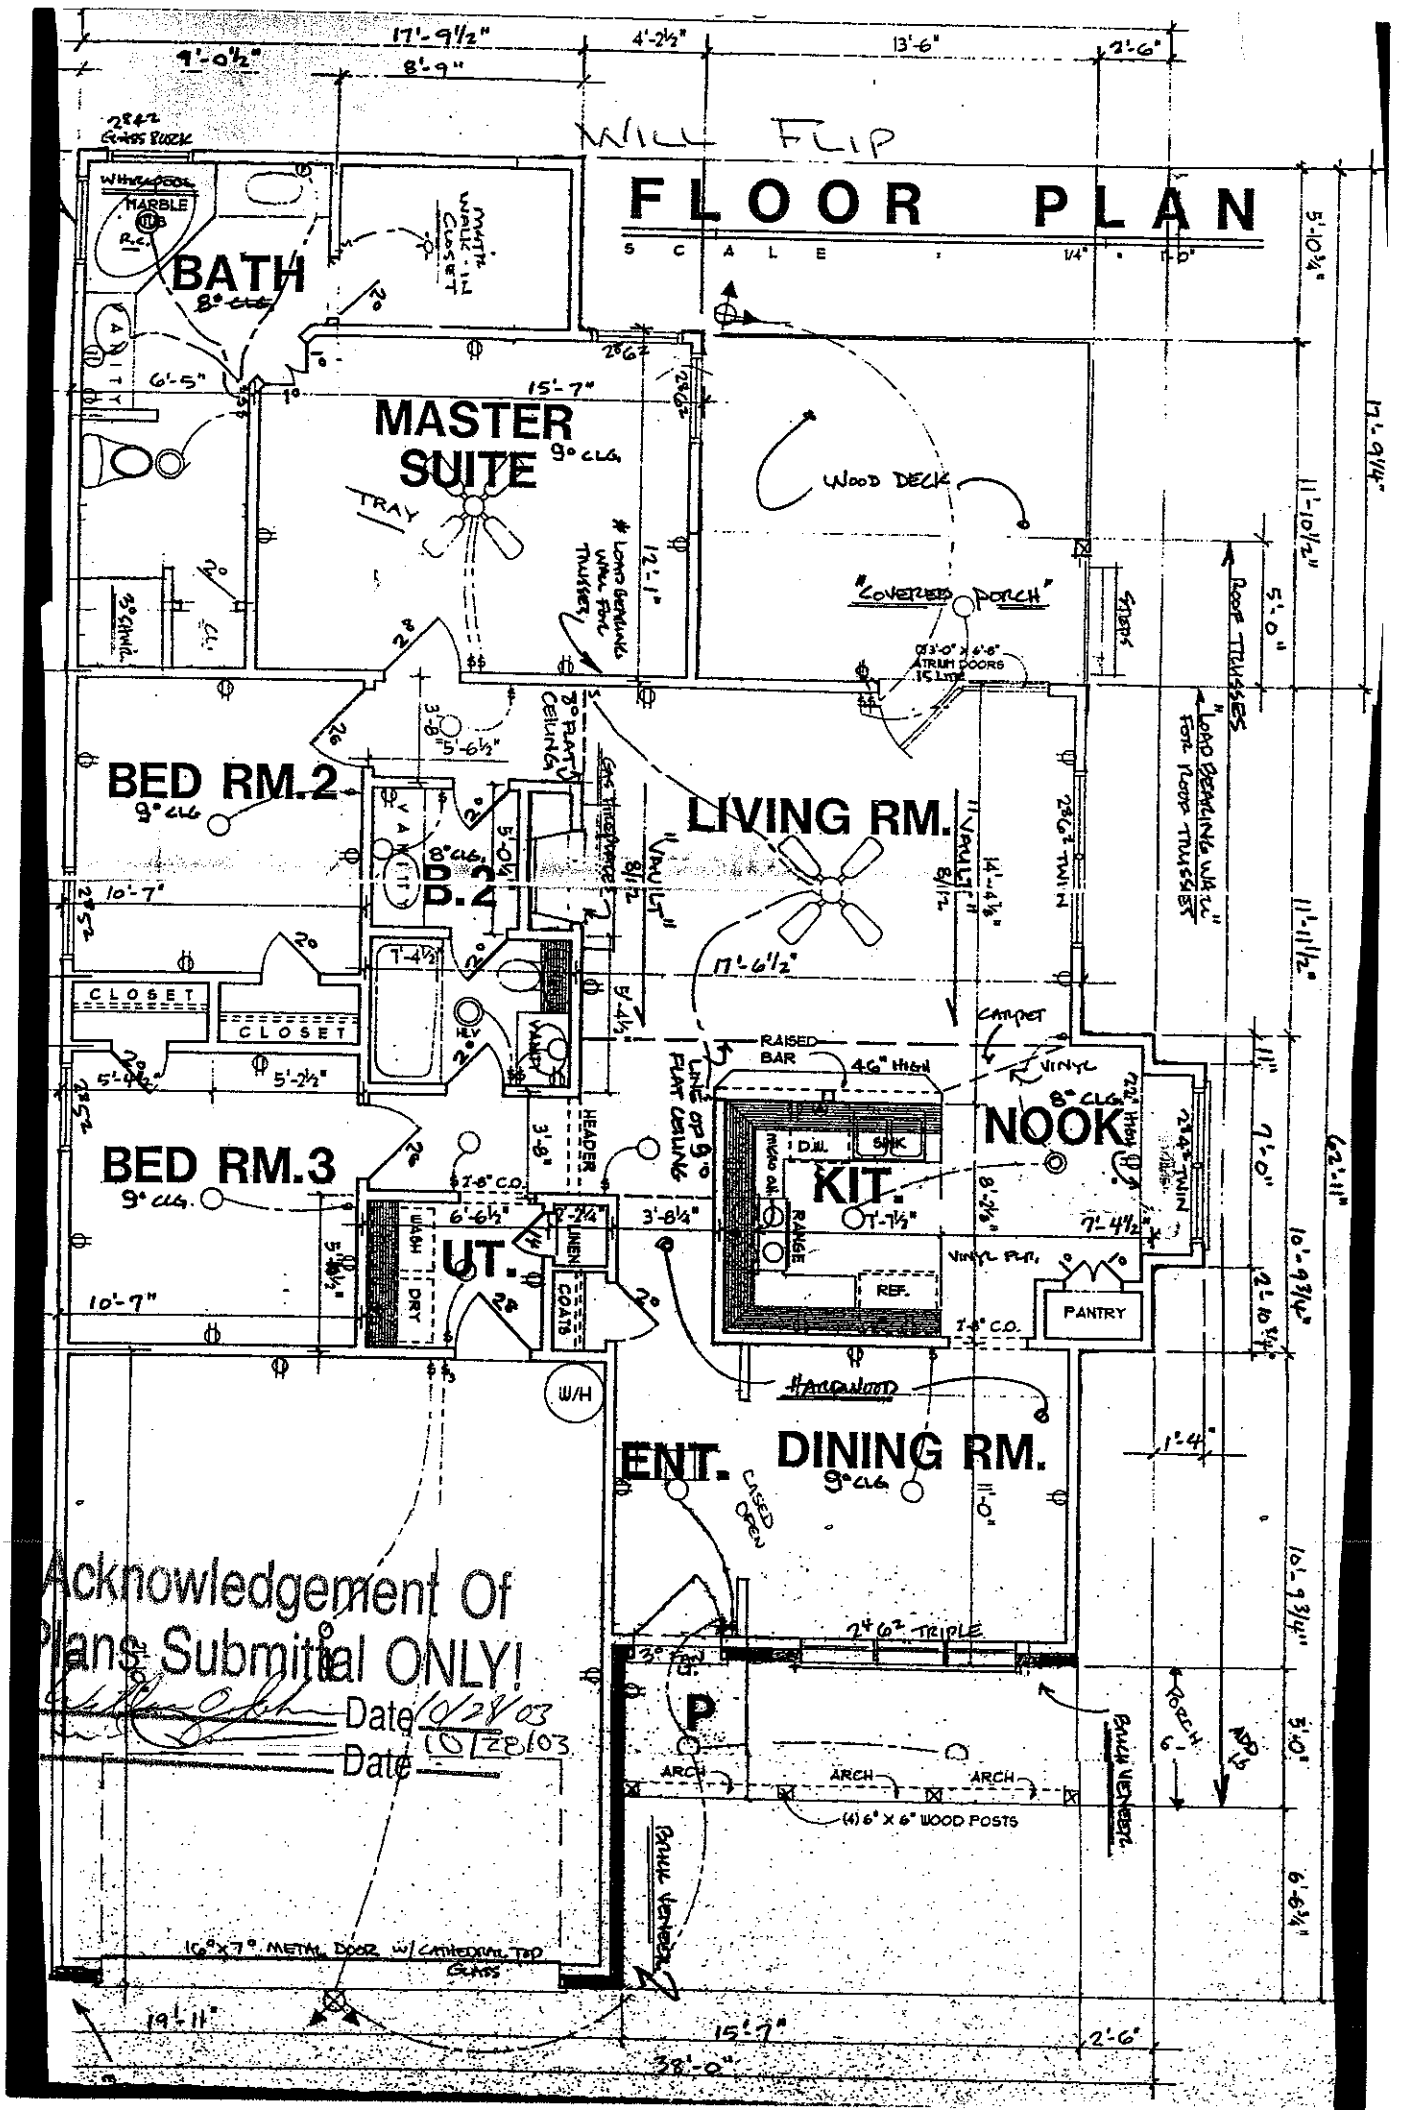

WILL FLIP
FLOOR PLAN
SCALE : 1/4" = 1'-0"
BATH
8' CLG
MASTER SUITE
9' CLG
WOOD DECK
"COVERED PORCH"
BED RM.2
9' CLG
B.2
8' CLG
LIVING RM.
BED RM.3
9' CLG
UT.
KIT.
NOOK
RAISED BAR
46" High
CLOSET
CLOSET
ENT.
DINING RM.
9' CLG
Acknowledgement Of
Plans Submittal ONLY!
Date 10/28/03
Date 10/28/03
16'-7"
15'-7"
38'-0"
2'-6"