
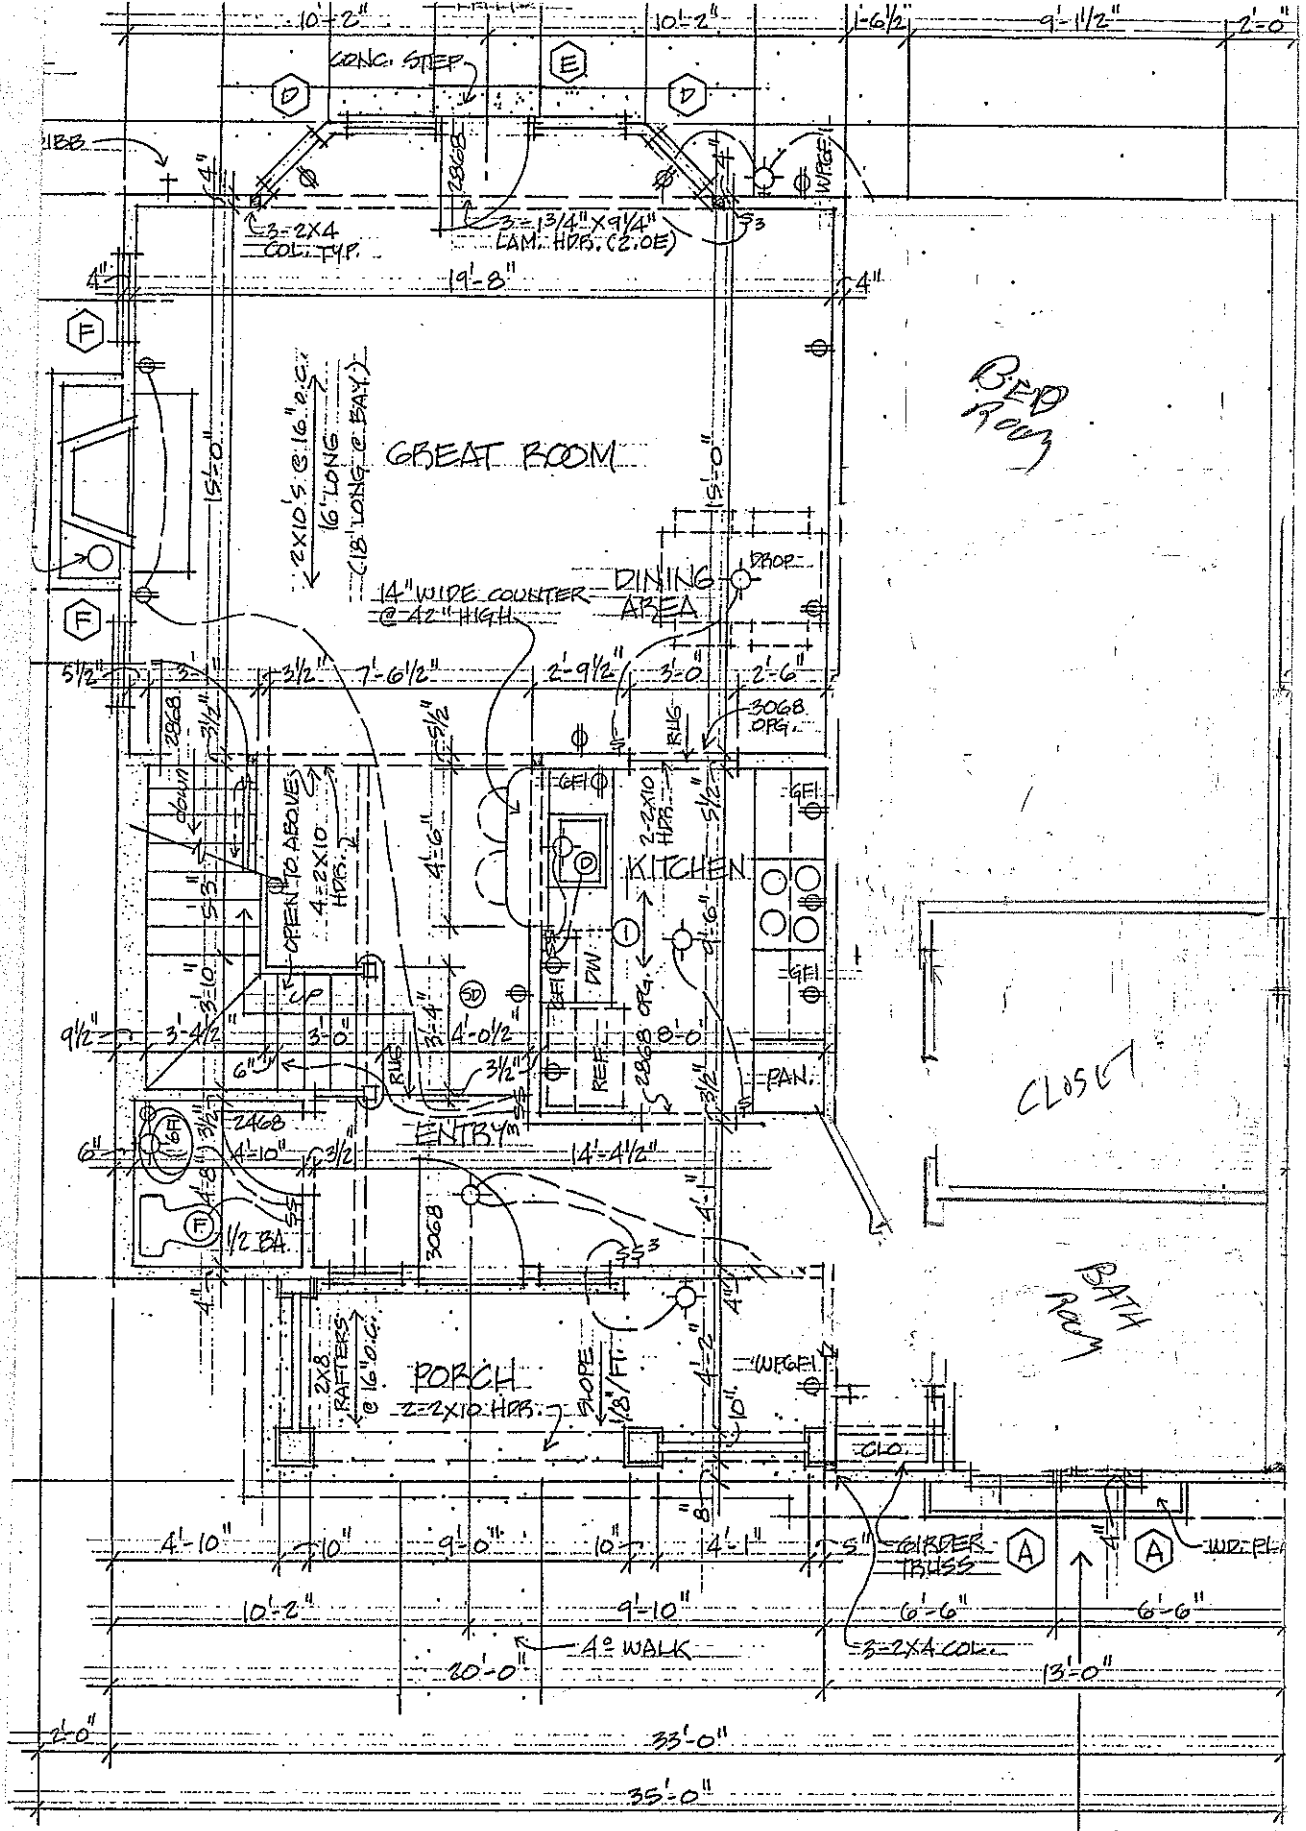


FIRST FLOOR PLAN

SCALE: 1/4" = 1'-0"

718 SQ. FT. (1ST. FLR.) 576 SQ. FT.

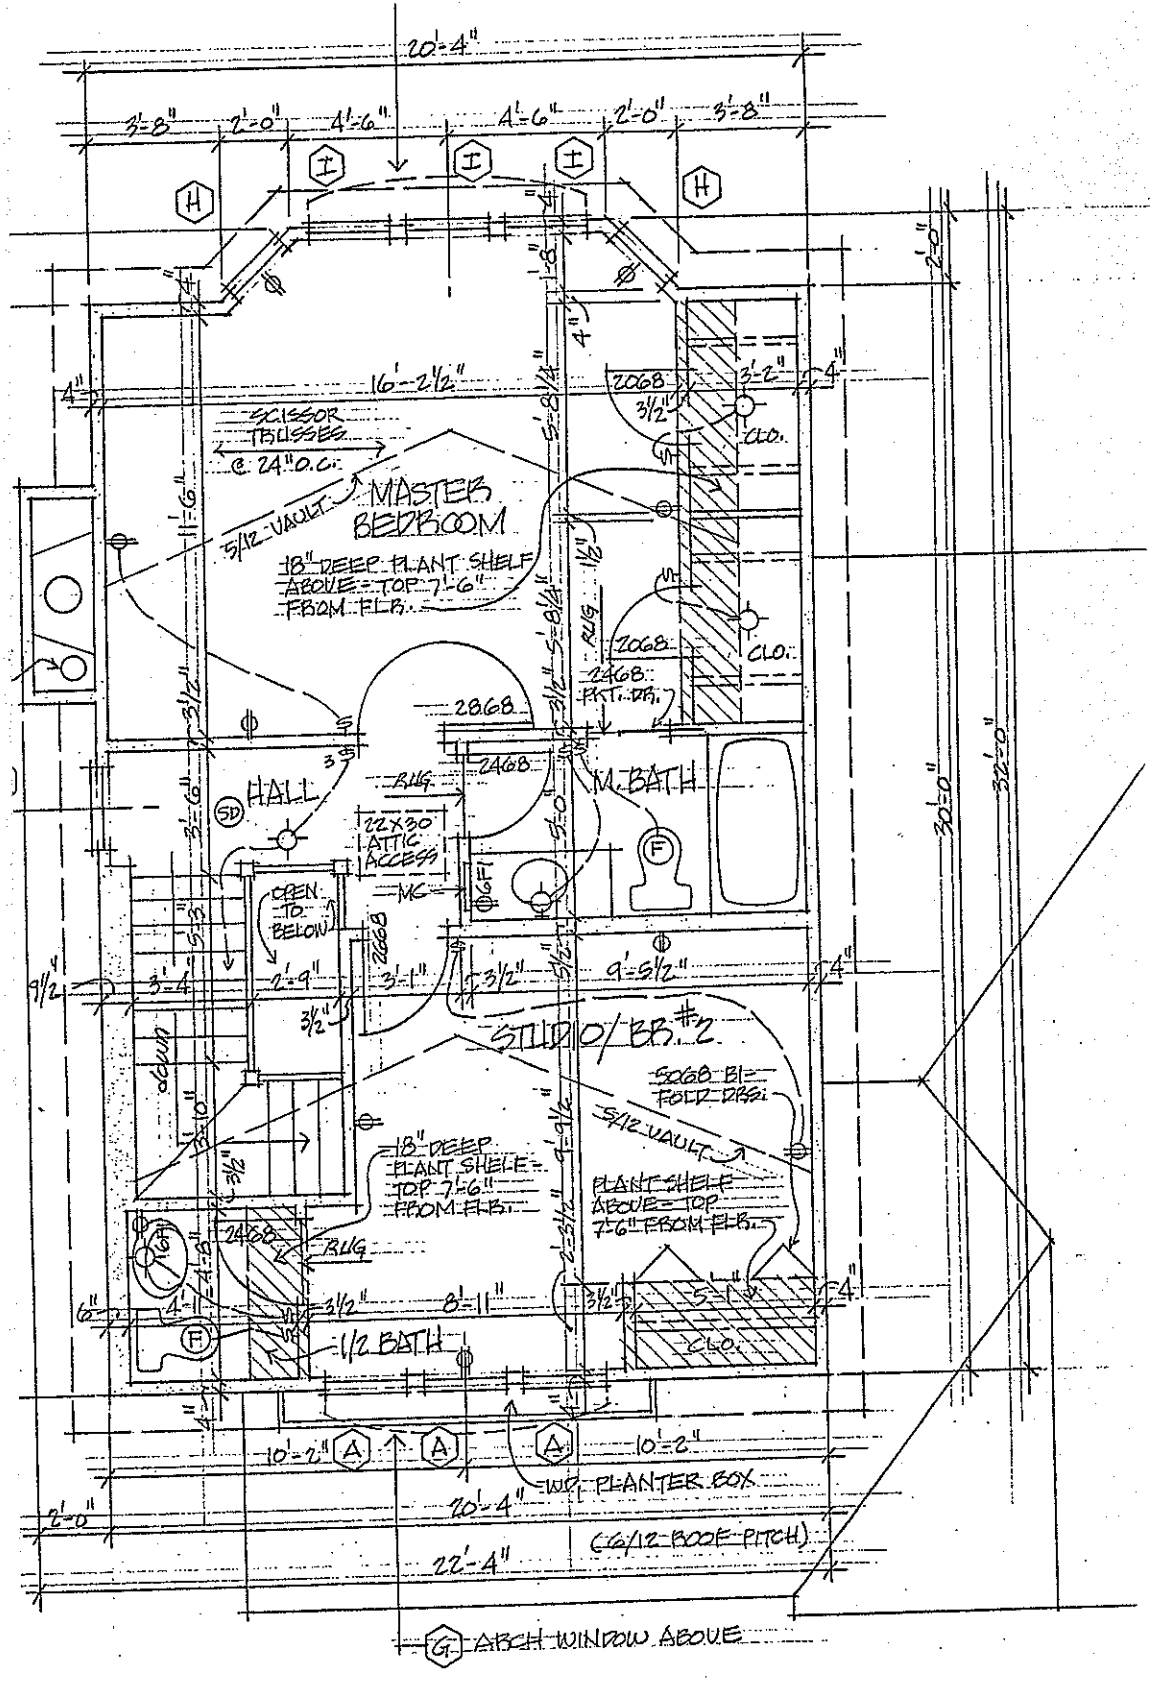

SECOND FLOOR PLAN

SCALE: 1/4" = 1'-0"

Acknowledgement Of Plans Submittal ONLY!

Date 5-12-06

Date 5-17-06