
© COPYRIGHT - ALL RIGHTS RESERVED
NOTE: VIOLATORS OF THE COPYRIGHT WILL BE PROSECUTED TO THE FULLEST EXTENT OF THE LAW
TO REPORT COPYRIGHT VIOLATIONS CALL (770)532-1128
THE USE OF THIS PLAN BY ANYONE OTHER THAN AN AGENT OF "AMERICA'S HOME PLACE, INC." IS IN VIOLATION OF THE FEDERAL COPYRIGHT VIOLATION ACT. 1000 REWARD FOR RECOVERING AN ACTUAL COPYRIGHT INFRINGEMENT.

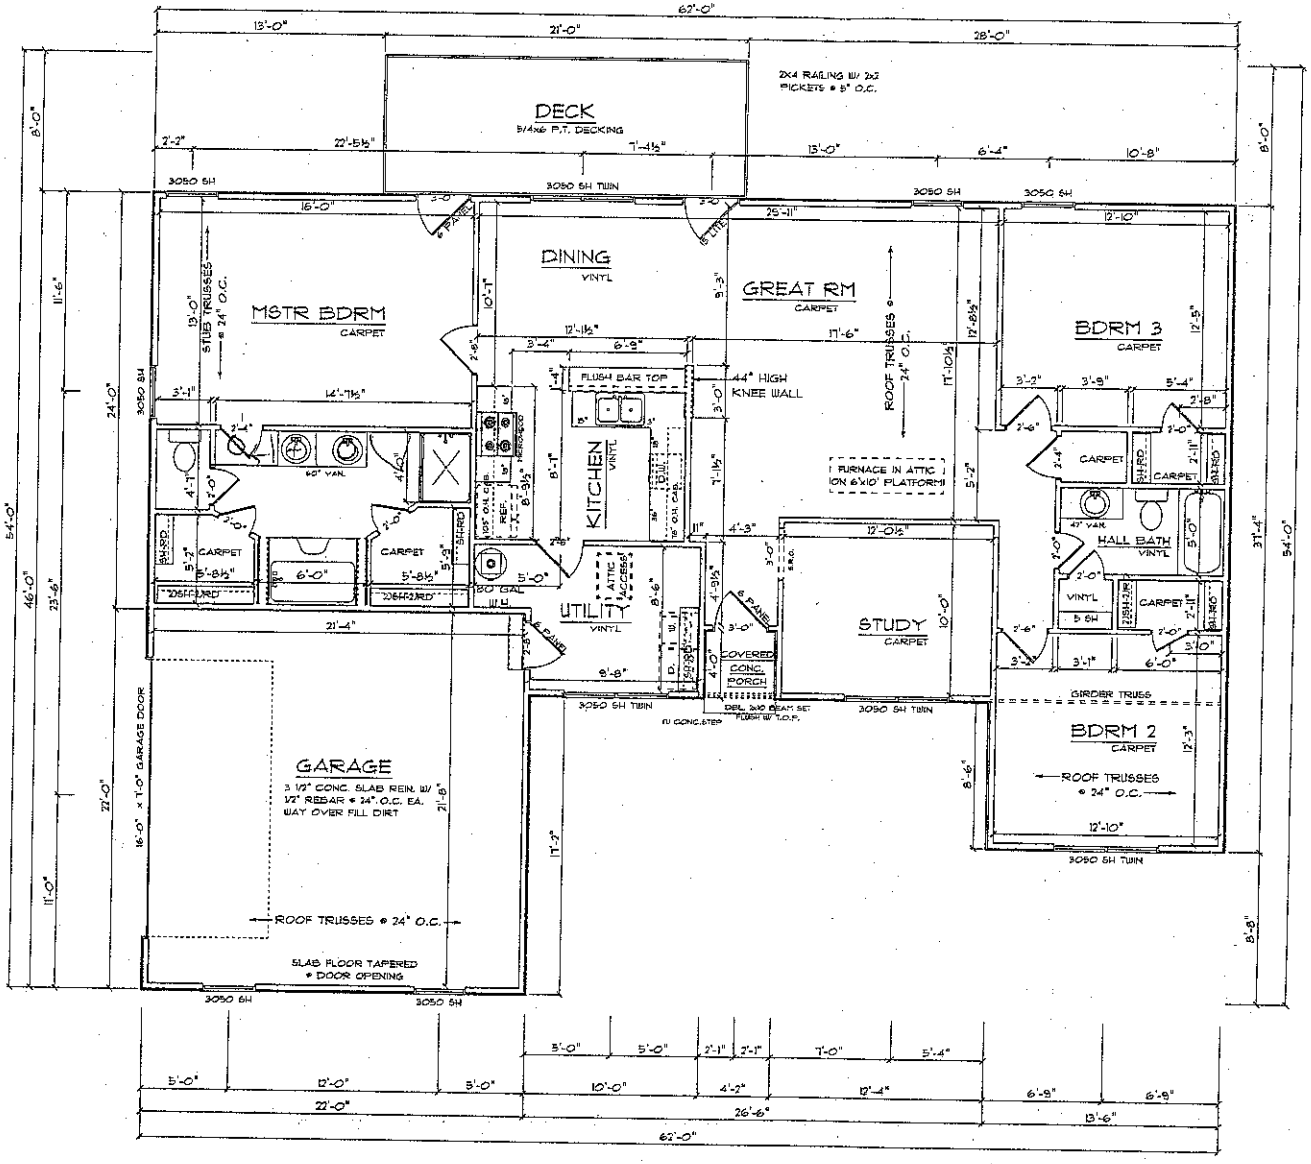

GENERAL NOTES:

ALL LOAD BRNG WALLS & EXT. OPNGS TO HAVE (2) 2x10 HEADERS UNLESS OTHERWISE NOTED

7/16" O.S.B. AND HOUSEWRAP REQUIRED

CLOSET SHELF HEIGHT OFF FLOOR:
SINGLE-65"
DOUBLE-42" & 84"

ALL INTERIOR DOORS ARE EITHER CENTERED ON WALLS OR R.O. STARTED A MINIMUM OF 4" FROM ADJOINING WALL UNLESS OTHERWISE DIMENSIONED

MIN. 8'-1 1/8" CEILING HEIGHT ON FIRST FLOOR

ALL TUBS/SHOWERS ARE TO HAVE NAILERS AT FLANGE

ALL PLUMBING FIXTURES SHOWN ARE A REPRESENTATION OF SIZE AND LOCATION ONLY. ACTUAL STYLE AND BRAND OF FIXTURES MAY VARY PER OFFICE LOCATION

NUMBER OF STAIR TREADS & RISERS MAY VARY AS A RESULT OF LOCAL BUILDING CODES, STANDARDS AND FINAL GRADE

Acknowledgement Of Plans Submittal ONLY!
Date 9-Dec-10
Date 5/13/10

2 X 4 EXTERIOR WALLS UNLESS OTHERWISE NOTED

SHEET NO.: 4 OF 5

FIRST FLOOR PLAN

SCALE: 1/8"=1'-0"

DRAWN BY: L. BATES

DATE: 4/14/2010

REVISION:

JOB # 8110008

AREAS:
FIRST FLOOR 1781 S.F.
SECOND FLOOR n/a S.F.
TOTAL FLOOR 1781 S.F.
PORCHES 165 S.F.
DECKS 168 S.F.
GARAGE 494 S.F.

THE AUBURN
FOR MARTY & PAMELA MOOSE

PROPERTY OF: AMERICA'S HOME PLACE, INC.
© COPYRIGHT 1995
DRAWN BY: J. SCHOOLEY