
SPECIFIC PLUMBING NOTES

(1) 2" VACUUM DRAIN SHALL DISCHARGE INTO MOP SINK BASIN.

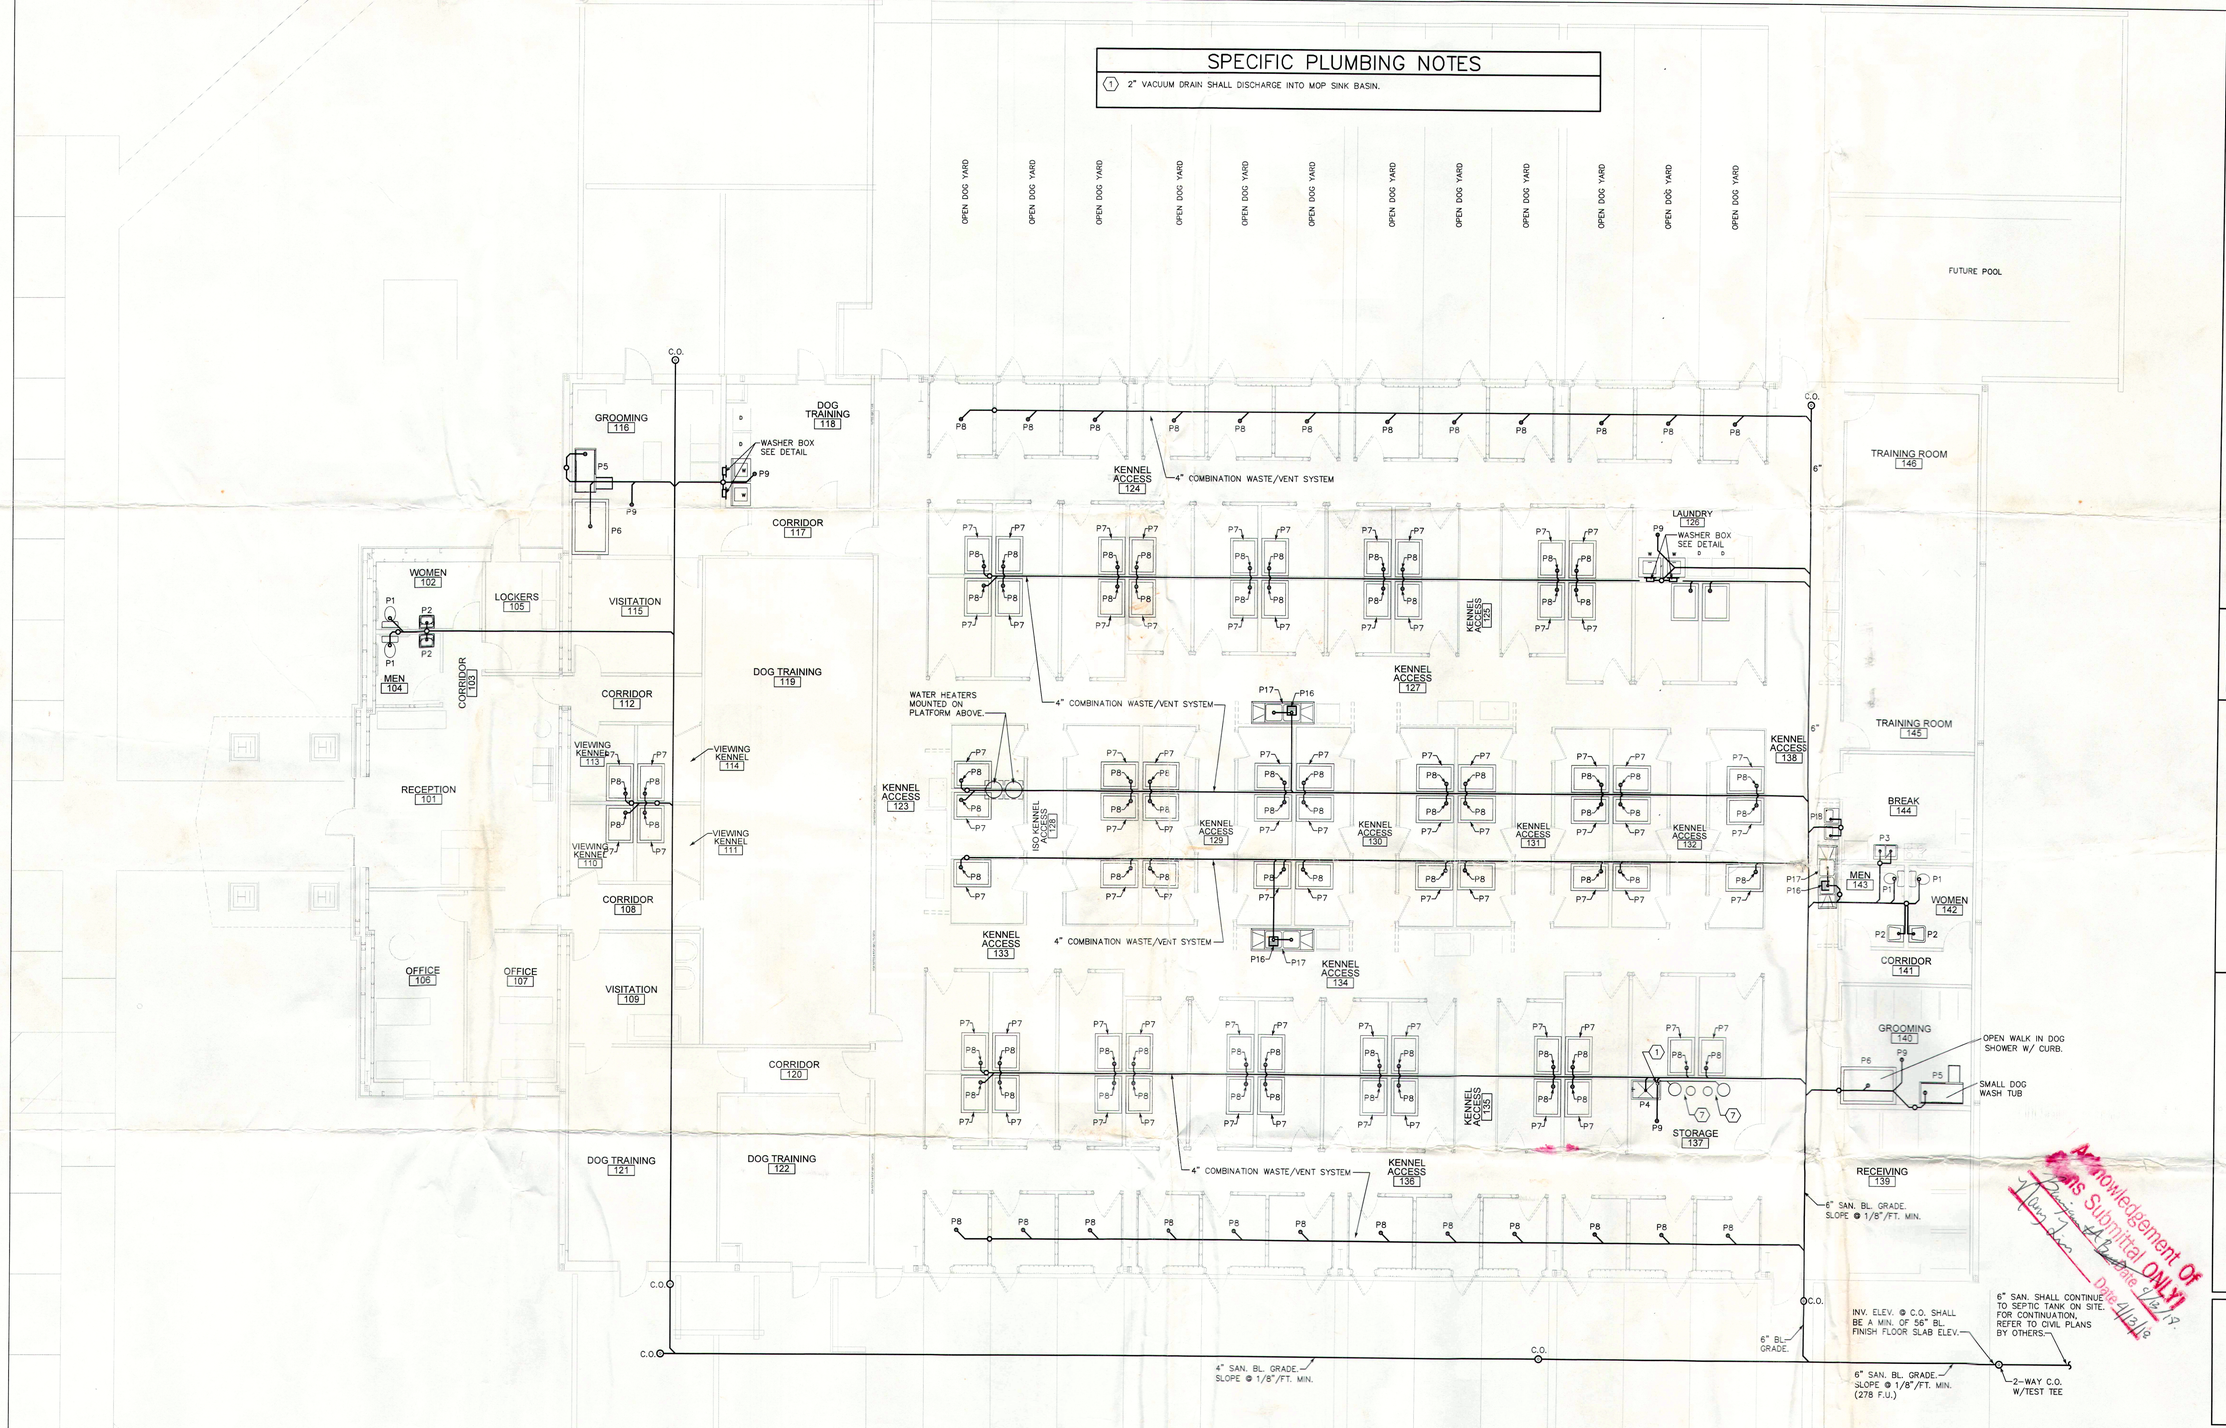

(SANITARY PIPING)

1 FLOOR PLAN - PLUMBING

SCALE: 1/8"=1'-0"

NOTICE
PRELIMINARY ISSUE

THIS SET OF DRAWINGS IS INTENDED ONLY TO DEPICT THE SCHEMATIC DESIGN CONCEPT OF THIS PROJECT. THERE ARE SEVERAL SPECIFIC DESIGN CONCEPTS AND/OR EQUIPMENT SPECIFICATIONS WHICH WHEN COMPLETED MAY REQUIRE A MODIFICATION TO THESE CONCEPTS DEPICTED. NOT FOR PRICING, PERMITTING OR CONSTRUCTION. THE DRAWINGS AT THIS POINT IN TIME ARE INCOMPLETE AND CANNOT BE ASSUMED TO BE THE BASIS FOR CORRECT BUDGETING OR BIDDING.

CAMPBELL DESIGN
4511 N. Highway 16 · Denver, NC 28037
(704) 489-1438 · Fax (704) 489-1439
www.campbelldesign.com

© CAMPBELL DESIGN PA
THIS DRAWING IS THE PROPERTY OF CAMPBELL DESIGN, PA AND IS SUBJECT TO FEDERAL COPYRIGHT LAWS. THIS DRAWING MAY NOT BE REPRODUCED, PUBLISHED OR USED IN ANY WAY WITHOUT THE WRITTEN PERMISSION OF CAMPBELL DESIGN, PA

DENVER CONSTRUCTION COMPANY
Build with Confidence

RECHERCHE KENNELS
174 CARETEL LANES
IREDALE COUNTY, NC

Acknowledgement of Plans Submittal ONLY!
Date 4/16/19

TCA JOB #17131

"TO THE BEST OF MY KNOWLEDGE, THE PLANS AND SPECIFICATIONS SUBMITTED HEREWITH COMPLY WITH EXISTING INTERPRETATIONS AND PROVISIONS OF THE APPLICABLE BUILDING CODES. THIS DRAWING IS THE PROPERTY OF TODD W. CAREY AND ASSOCIATES OF THE CAROLINAS, PA, AND IS AN INSTRUMENT OF SERVICE NOT TO BE REPRODUCED IN WHOLE OR IN PART WITHOUT THE EXPRESS WRITTEN PERMISSION OF SAME."

TODD W. CAREY & ASSOCIATES OF THE CAROLINAS, P.A.
CONSULTING ENGINEERS
STATE OF N. CAROLINA PROF. ENGINEER #9079
CORPORATION # C-1415
TELEPHONE: (704) 664-9824 FAX: (704) 663-1044
429 CANVASBACK ROAD, MOORESVILLE, N.C. 28117
EMAIL: TODD@TODDCAREY.COM
TCA WEB SITE: HTTP://WWW.TODDCAREY.COM

PROJECT NO.
REVISIONS
DATE ISSUED
10.12.2017
SHEET
P1.0