



FLOAT PUMP DETAIL
NOT TO SCALE

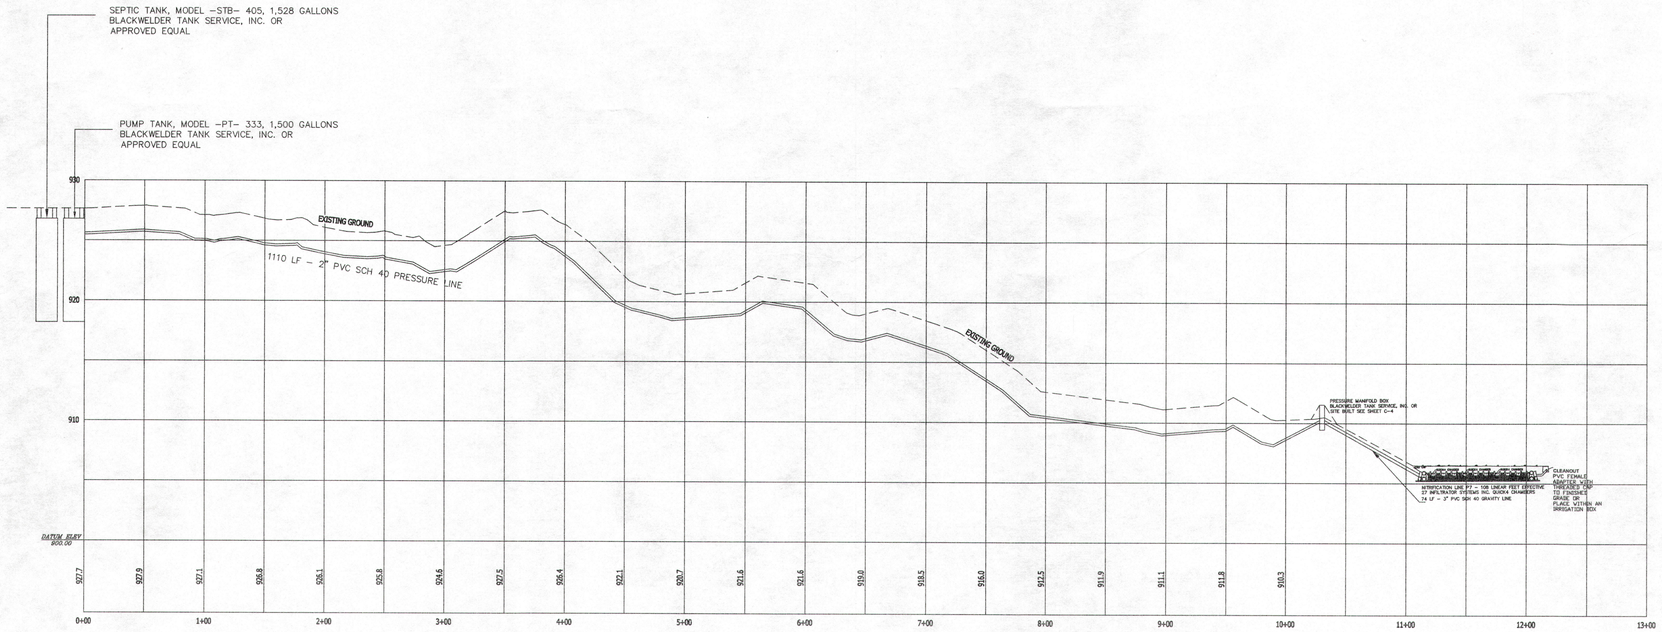

Profile Scale:


Vertical : 1"=6'
Horizontal: 1"=60'

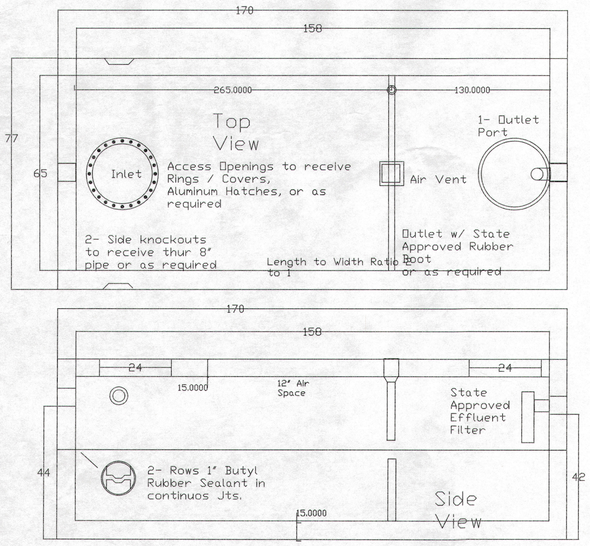



STB- 405

Traffic Rated
Liquid Capacity 1528 Gallons
Reinforcing Schedule: See Engineer Schedule
4500 PSI Concrete w/ State Approved Structural Fiber
6.5 yds. ***Est Weight 26,000 lbs.***
Approval Date: 1 - 31 - 03
Manufactured By:

Blackwelder Tank Service, Inc.
121 Stanton Hill Rd.
Carthage NC 28327
Phone 919-718-5181
Fax 919-775-2229
blackwelder tank .com

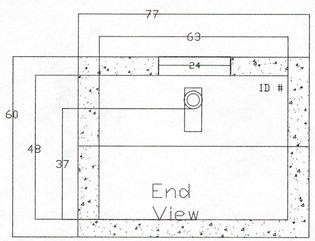

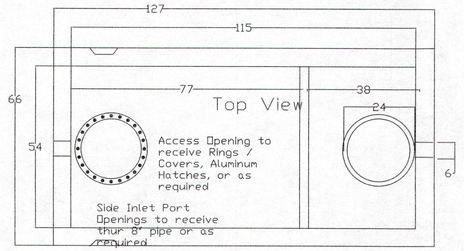

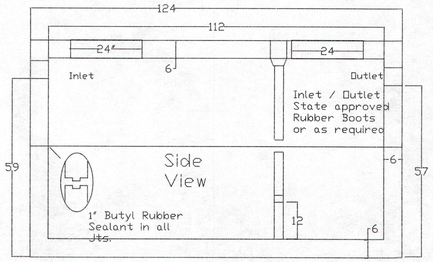


PT- 333

Approval Date 2-28-01
Liquid Capacity 1500 Gallons
Traffic Rated
Reinforcing Schedule: **See Engineer Drawing**
4500 PSI Concrete w/ State Approved Structural Fiber
5 Yds. Est Weight 20,000 lbs. 43 Gallons per in.

Manufactured By:

Blackwelder Tank Service, Inc.
121 Stanton Hill Rd.
Carthage NC 28327
Phone 919-718-5181
Fax 919-775-2229
blackwelder tank . com

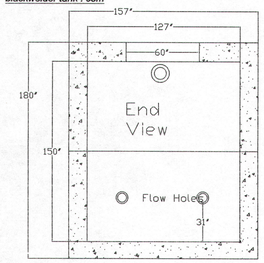

NORTH CAROLINA PROFESSIONAL SEAL 6786 ENGINEER GERALD V. GRANT

06-20-2016

Engineering Site Planning Surveying
GVGA

GV GRANT & ASSOCIATES
2351 SIMONTON ROAD
STATESVILLE, NC 28625
PHONE: (704) 872-3136
matt@gvgrant.com

OWNER/DEVELOPER:

M. WILLIAM McCOMBS, III
BUFFALO SHOALS FAMILY LIMITED PARTNERSHIP
117 SLINGSHOT ROAD,
STATESVILLE, NC 28677
704-873-7563

ON-SITE SEWAGE DISPOSAL PROFILE & SECTION

BUFFALO SHOALS PROPERTIES FAMILY LIMITED PARTNERSHIP

DEED REF: ILLUSTRATED PIN: ILLUSTRATED
STATESVILLE INSIDE / OUTSIDE TOWNSHIP IREDELL COUNTY NORTH CAROLINA

REVISIONS:

NO.	DATE	DESCRIPTION	BY
1	6/20/16	ISSUED FOR PERMIT	GVG

DRAWN	SMS
CHECK	GVG
DATE	05-26-2015
SCALE	1" = 50'
PROJ. NO.	G15061-C3

SHEET:

C-3