

Acknowledgement Of
Plans Submittal ONLY!
Date 12-31-09
Date (2/3/09

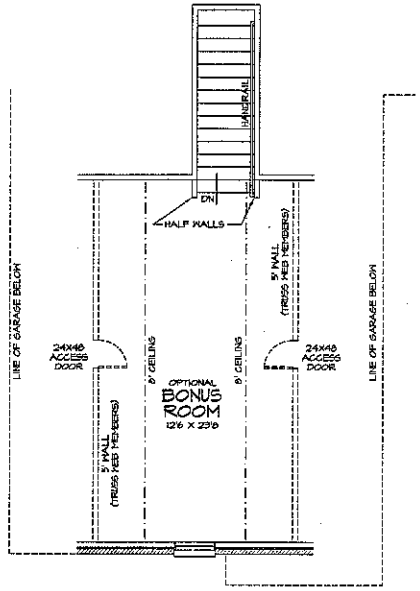

UPPER FLOOR PLAN SCALE: 1/8"=1'-0"

374 OPTIONAL SQUARE FEET HEATED

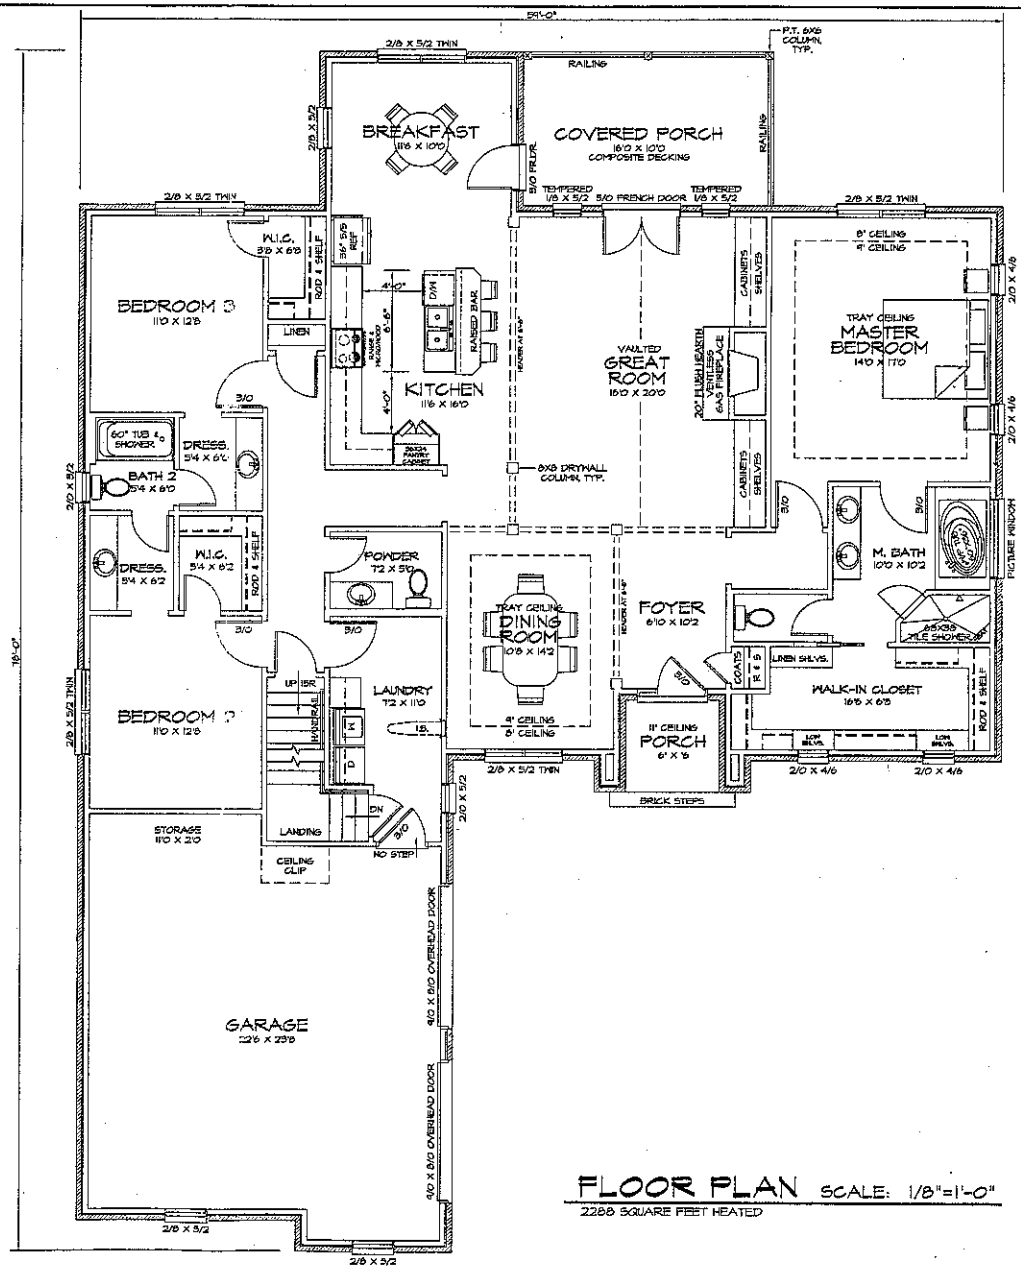

FLOOR PLAN SCALE: 1/8"=1'-0"

2288 SQUARE FEET HEATED

J.E.M. DESIGNS
1263 ELGIN DRIVE CONOVER, N.C. 28613
BY: JASON MCRARY PHONE# (828) 256-3111

COMPUTER AIDED DESIGN

PRELIMINARY DESIGN OF A NEW RESIDENCE FOR
TERRIE POWELL
STATESVILLE IREDELL COUNTY NORTH CAROLINA

DATE: 10/27/09
PROJECT NO. 106-09
SHEET NO. 1 OF 4