© COPYRIGHT - ALL RIGHTS RESERVED
NOTE: VIOLATORS OF THE COPYRIGHT WILL BE PROSCUTED TO THE FULLEST EXTENT OF THE LAW
TO REPORT COPYRIGHT VIOLATIONS CALL (770)532-1128
THE USE OF THIS PLAN BY ANYONE OTHER THAN AN AGENT OF "AMERICA'S HOME PLACE, INC." IS IN VIOLATION OF THE FEDERAL COPYRIGHT VIOLATION ACT. $100 REWARD FOR RECOVERING AN ACTUAL COPYRIGHT INFRINGEMENT.


336
105 32 35
Wayne

6 x 4 7/8 shaver
frameless glass door

Space
Big Frig.
Microwave?

Where's Butler pantry
Pull out garbage?

6 burner
cook top -

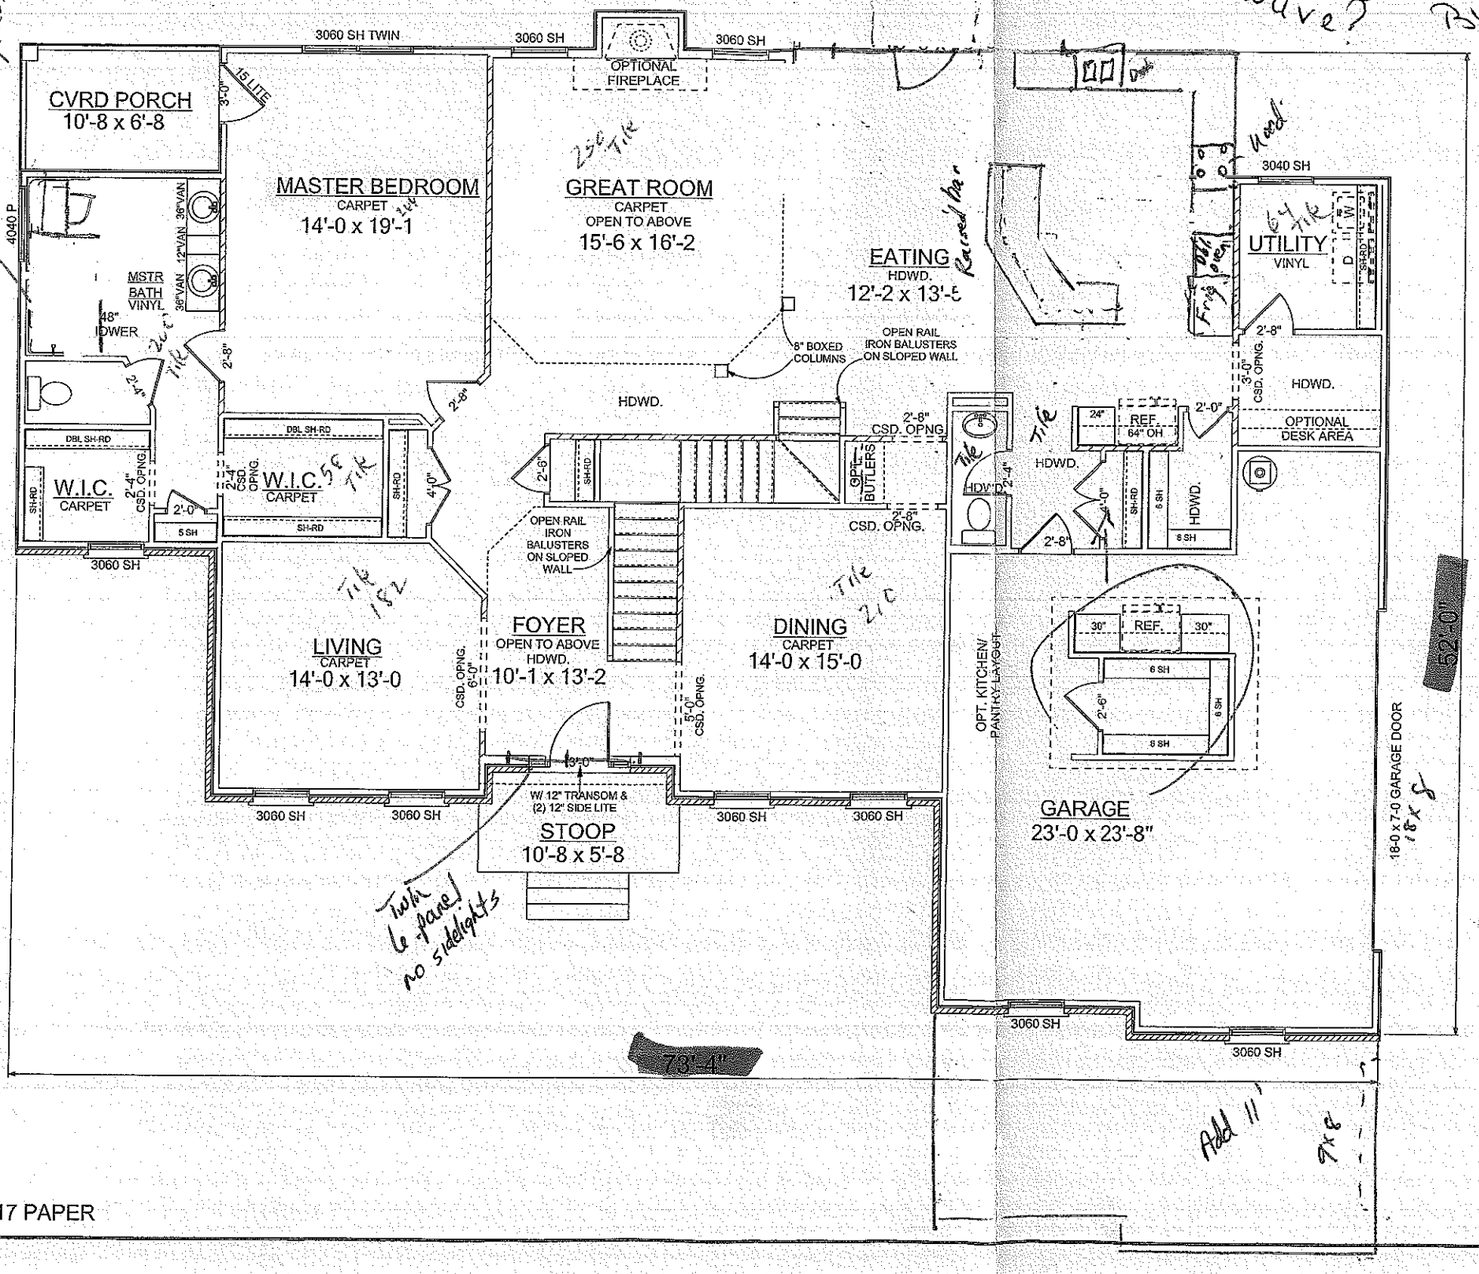

Acknowledgement of Plans Submittal ONLY!

Date 10-13-16

Date 10/20/16

Amy Colwell
Susan Colwell

SHEET NO:	3 OF 6
	2 X 4 EXTERIOR WALLS UNLESS OTHERWISE NOTED
	FIRST FLOOR PLAN
	SCALE: 1/8"=1'-0"
	DRAWN BY:
02/01/11	JOB #
2122 S.F. REVISION:	
1432 S.F. 12/10/13 - JH	
3554 S.F.	
60 S.F.	
28 S.F.	
671 S.F.	
625 S.F.	
4250 S.F.	

AREAS:
FIRST FLOOR 2122 S.F.
SECOND FLOOR 1432 S.F.
TOTAL HEATED 3554 S.F.
FRONT PORCH 60 S.F.
REAR STOOP 28 S.F.
REAR DECK/SITTING OPT 671 S.F.
GARAGE 625 S.F.
TOTAL UNDER ROOF 4250 S.F.


THE SOUTHAMPTON - B
FOR CUSTOMER NAME
STREET ADDRESS
CITY, ST 00000

PROPERTY OF: AMERICA'S HOME PLACE, INC.
© COPYRIGHT 1995
SOLD BY:

PRINT DATE: December 15, 2014

PRELIM PLANS
FORMATTED FOR 11 x 17 PAPER

© COPYRIGHT - ALL RIGHTS RESERVED
NOTE: VIOLATORS OF THE COPYRIGHT WILL BE PROSCUTED TO THE FULLEST EXTENT OF THE LAW
TO REPORT COPYRIGHT VIOLATIONS CALL (770)532-1128
THE USE OF THIS PLAN BY ANYONE OTHER THAN AN AGENT OF "AMERICA'S HOME PLACE, INC." IS IN VIOLATION OF THE FEDERAL COPYRIGHT VIOLATION ACT.
$100 REWARD FOR RECOVERING AN ACTUAL COPYRIGHT INFRINGEMENT.

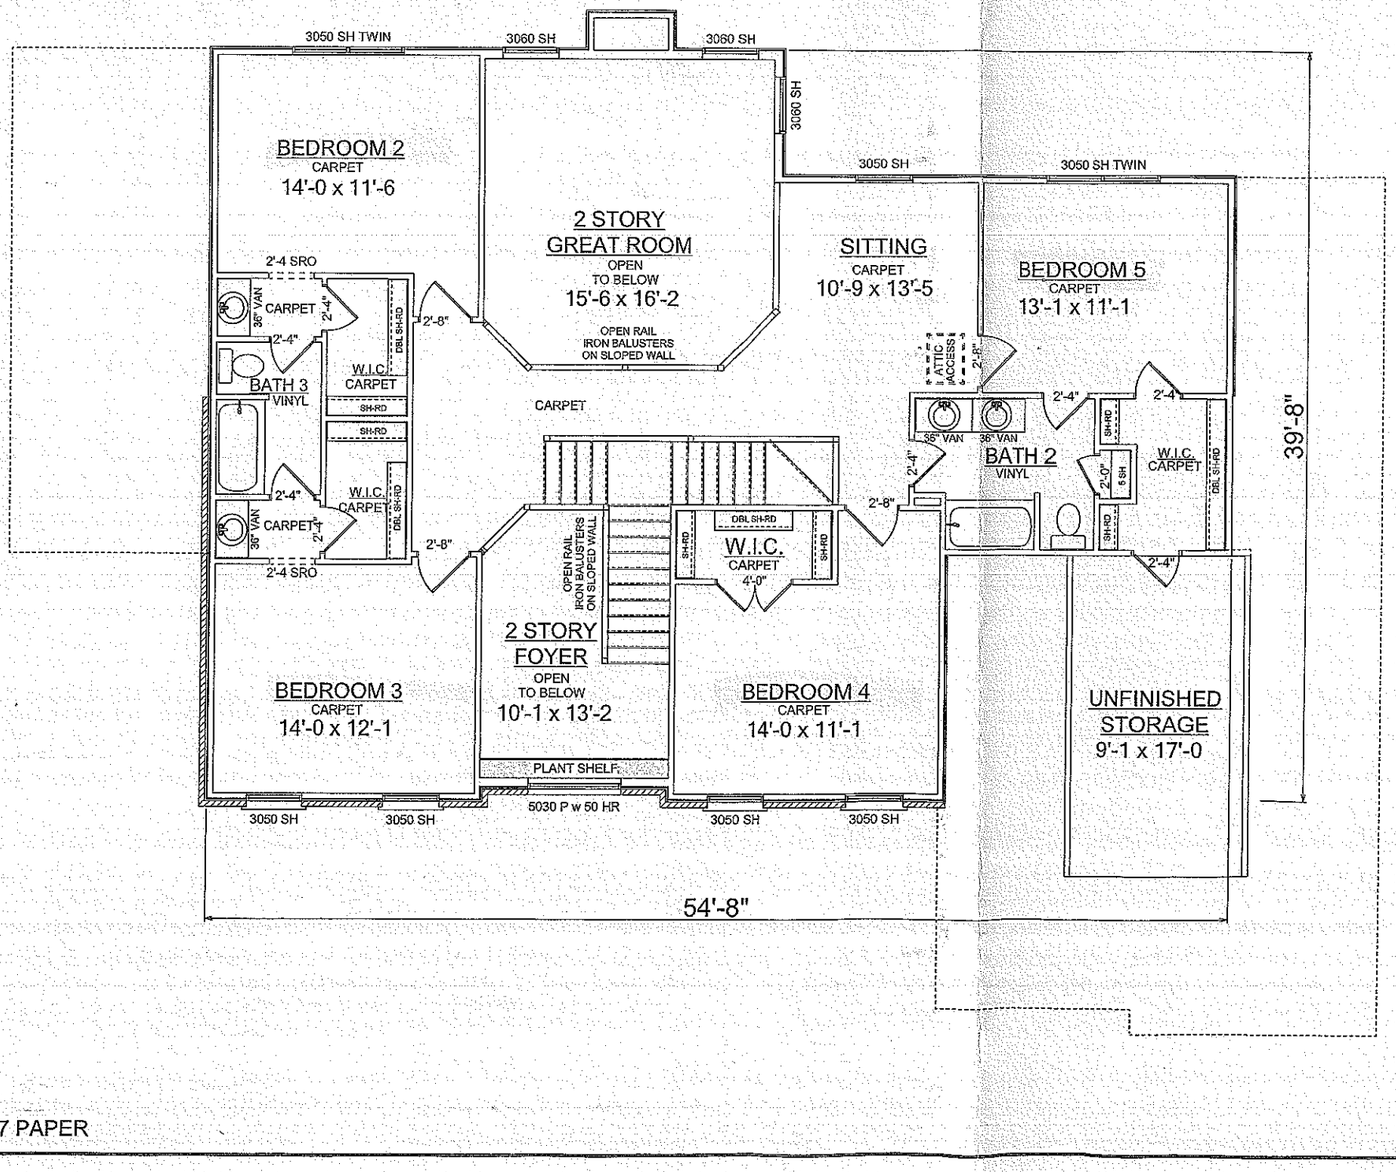

Acknowledgement of Plans Submittal ONLY!

Date 10-13-16

Date 10/20/16

Amy Cobert
for Jim Cobert

PRELIM PLANS
FORMATTED FOR 11 x 17 PAPER

PRINT DATE:
December 15, 2014

2 X 4 EXTERIOR WALLS UNLESS OTHERWISE NOTED

SHEET NO.: 4 OF 6

SECOND FLOOR PLAN
SCALE: 1/8"=1'-0"
DRAWN BY:

02/01/11
REVISION:
12/10/13 - JH
JOB #

AREAS:
FIRST FLOOR 2122 S.F.
TOTAL HEATED 1432 S.F.
FRONT PORCH 3561 S.F.
REAR STOOP 28 S.F.
CVRD DECK/SITTING OPT 71 S.F.
GARAGE 625 S.F.
TOTAL UNDER ROOF 4250 S.F.

THE SOUTHAMPTON - B
FOR CUSTOMER NAME
STREET ADDRESS
CITY, ST 00000

PROPERTY OF:
AMERICA'S HOME PLACE, INC.
© COPYRIGHT 1995
SOLD BY: