
BASEMENT	UNHEATED	1671 SQ. FT.
BASEMENT	HEATED	905 SQ. FT.
FIRST FLOOR	HEATED	2576 SQ. FT.
SCREENED PORCH	UNHEATED	192 SQ. FT.
GARAGE	UNHEATED	802 SQ. FT.
PORCH	UNHEATED	194 SQ. FT.
TOTAL SQ. FT. :	HEATED	3481 SQ. FT.
TOTAL SQ. FT. :	UNHEATED	2859 SQ. FT.
TOTAL SQ. FT. :	TOTAL	6340 SQ. FT.

NOTE: EXTERIOR DIMENSIONS ARE OUTSIDE OF STUD TO OUTSIDE OF STUD.
INTERIOR DIMENSIONS ARE CENTER OF STUD TO CENTER OF STUD.

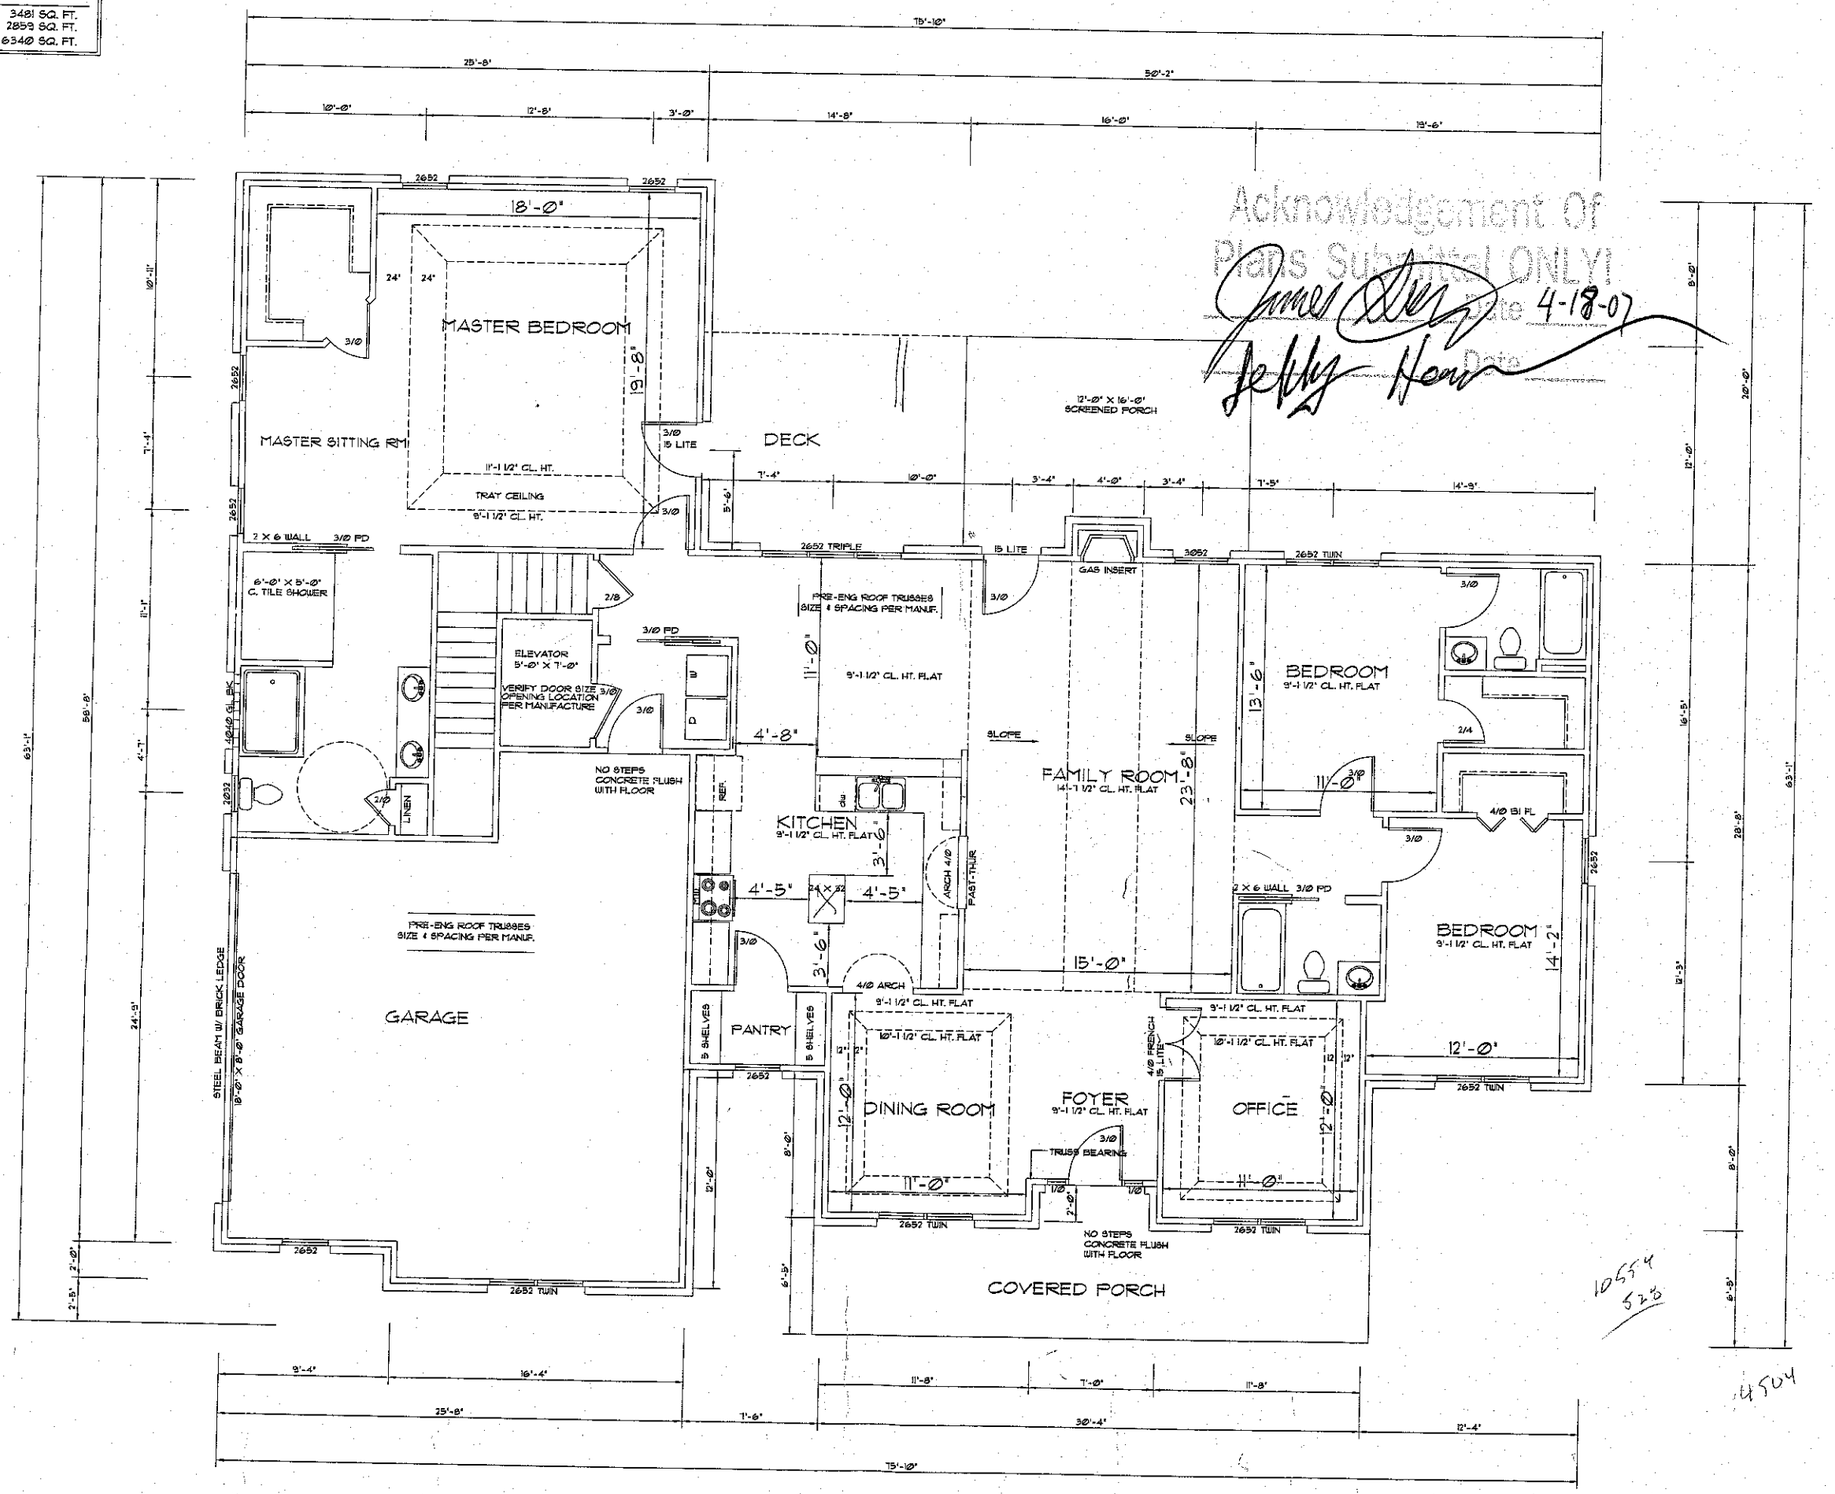

Acknowledgement Of Plans Submittal ONLY!
Date 4-18-07
Date

CONTRACTOR / OWNER shall verify all dimensions, details, and drawings. Every attempt has been made in the preparation of these drawings and dimensions to avoid mistakes. However, RESIDENTIAL DESIGN COMPANY will not be liable for errors after construction begins.

HICKORY RESIDENTIAL DESIGN COMPANY
PHONE # (828) 312 - 3487


GEORGE & DYANE CAREY

drawn by: THOMAS B. HAYES SR.

date : 11 /02 / 06

plan no. 3134

sheet no. 2 of 3

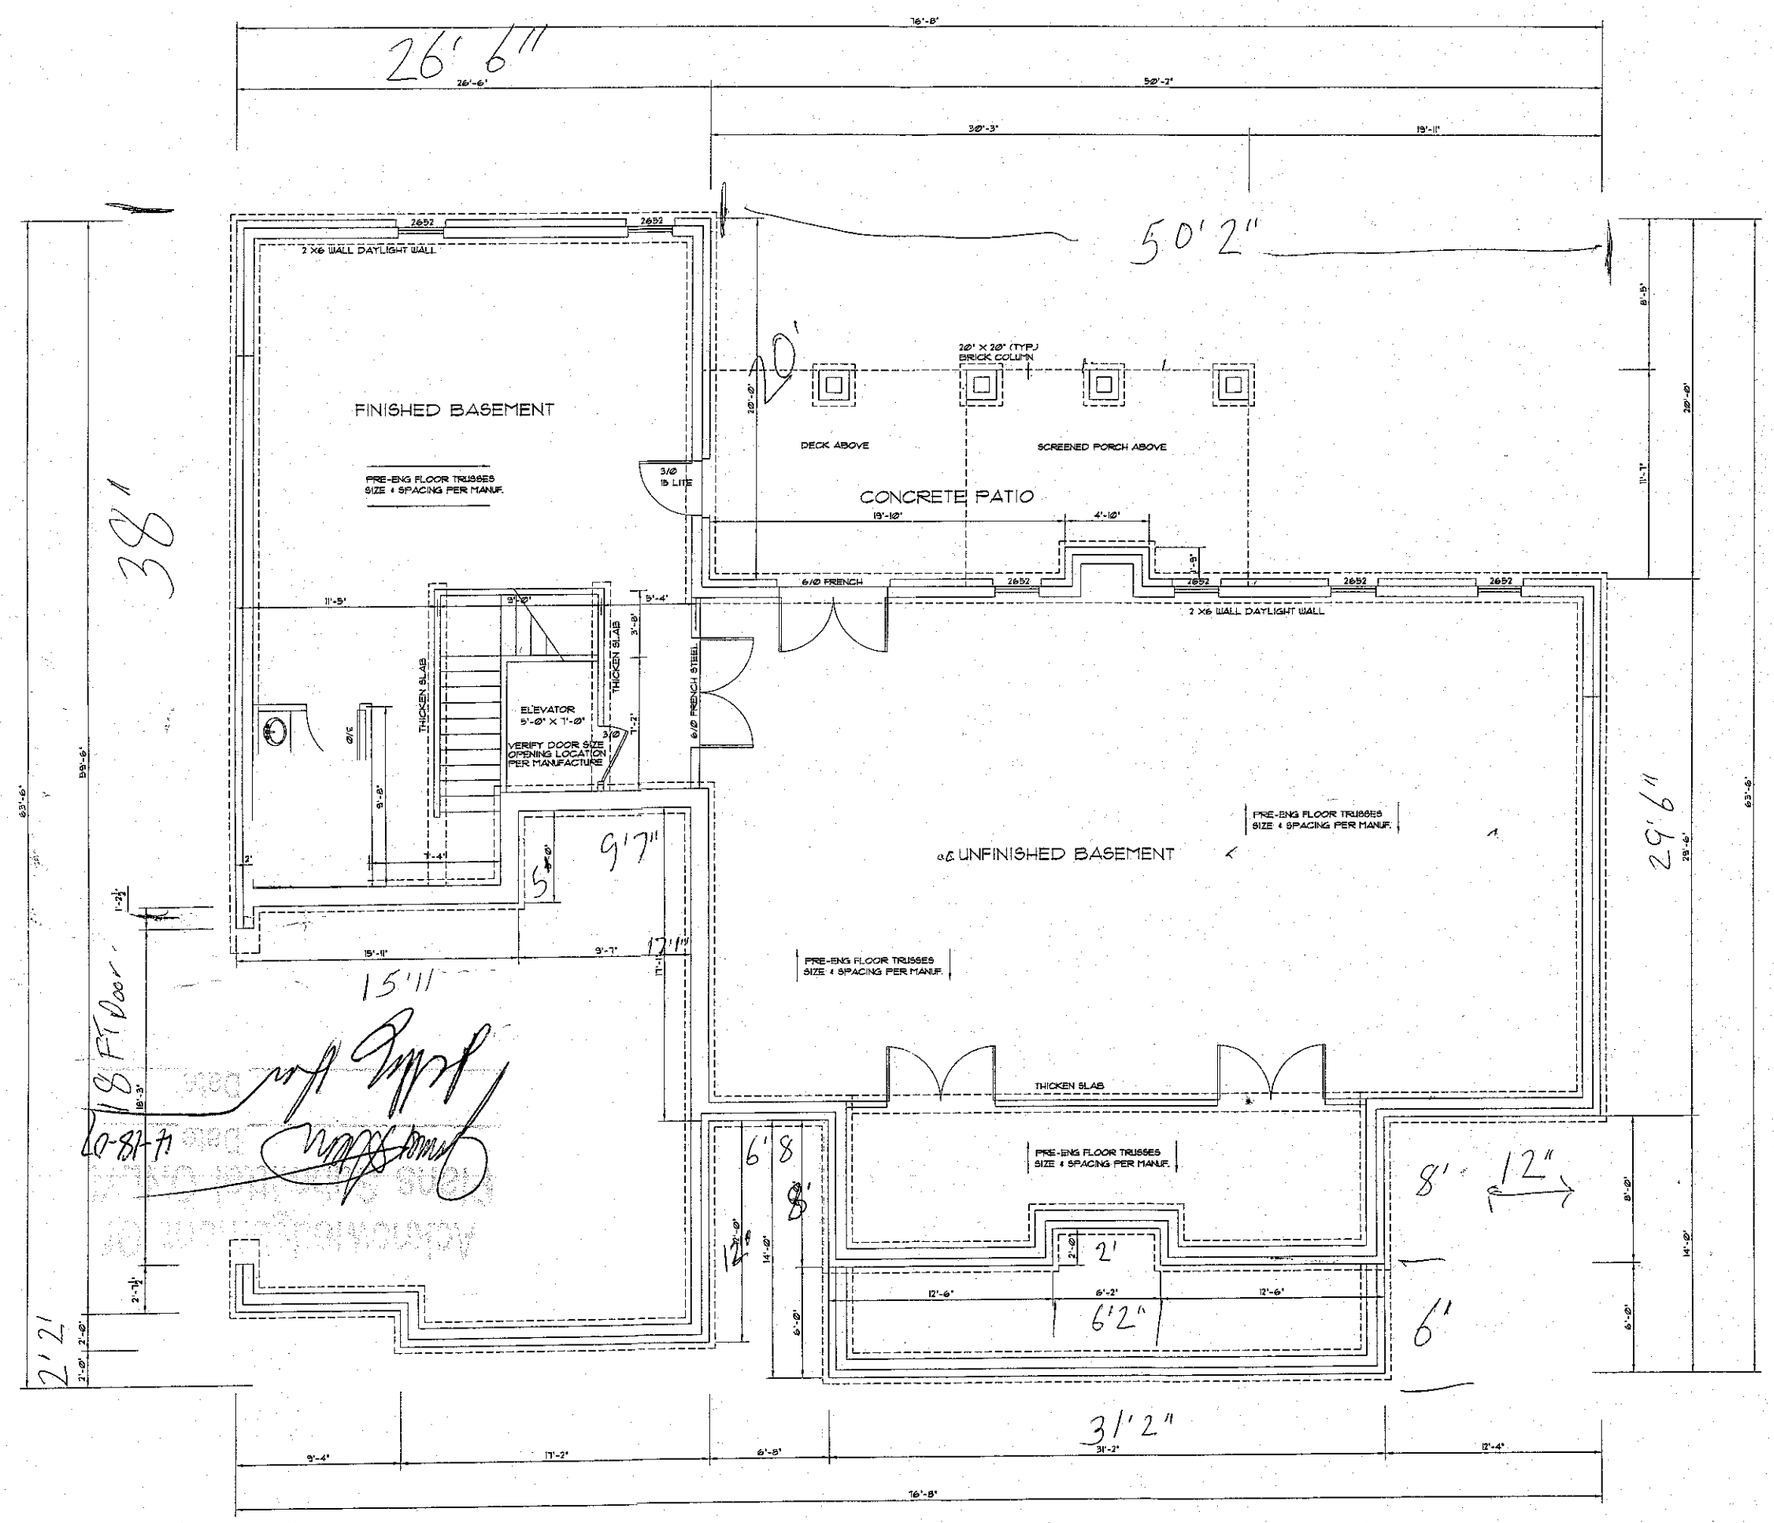

FOUNDATION PLAN

SCALE 1/4" = 1'-0"

CONTRACTOR / OWNER shall verify all dimensions, details, and drawings. Every attempt has been made in the preparation of these drawings and dimensions to avoid errors and omissions. HICKORY RESIDENTIAL DESIGN COMPANY will not be liable for errors after construction begins.

HICKORY RESIDENTIAL DESIGN COMPANY

PHONE # (828) 312 - 3487

GEORGE & DYANE CAREY

drawn by: THOMAS B. HAYES SR.

date : 11/02/06

plan no. 5134

sheet no. 1