

Ack.?o[illegible]ument Of
Plans Submitted ONLY!
[illegible] Date 4/5/04
[illegible] Date 4/6/04

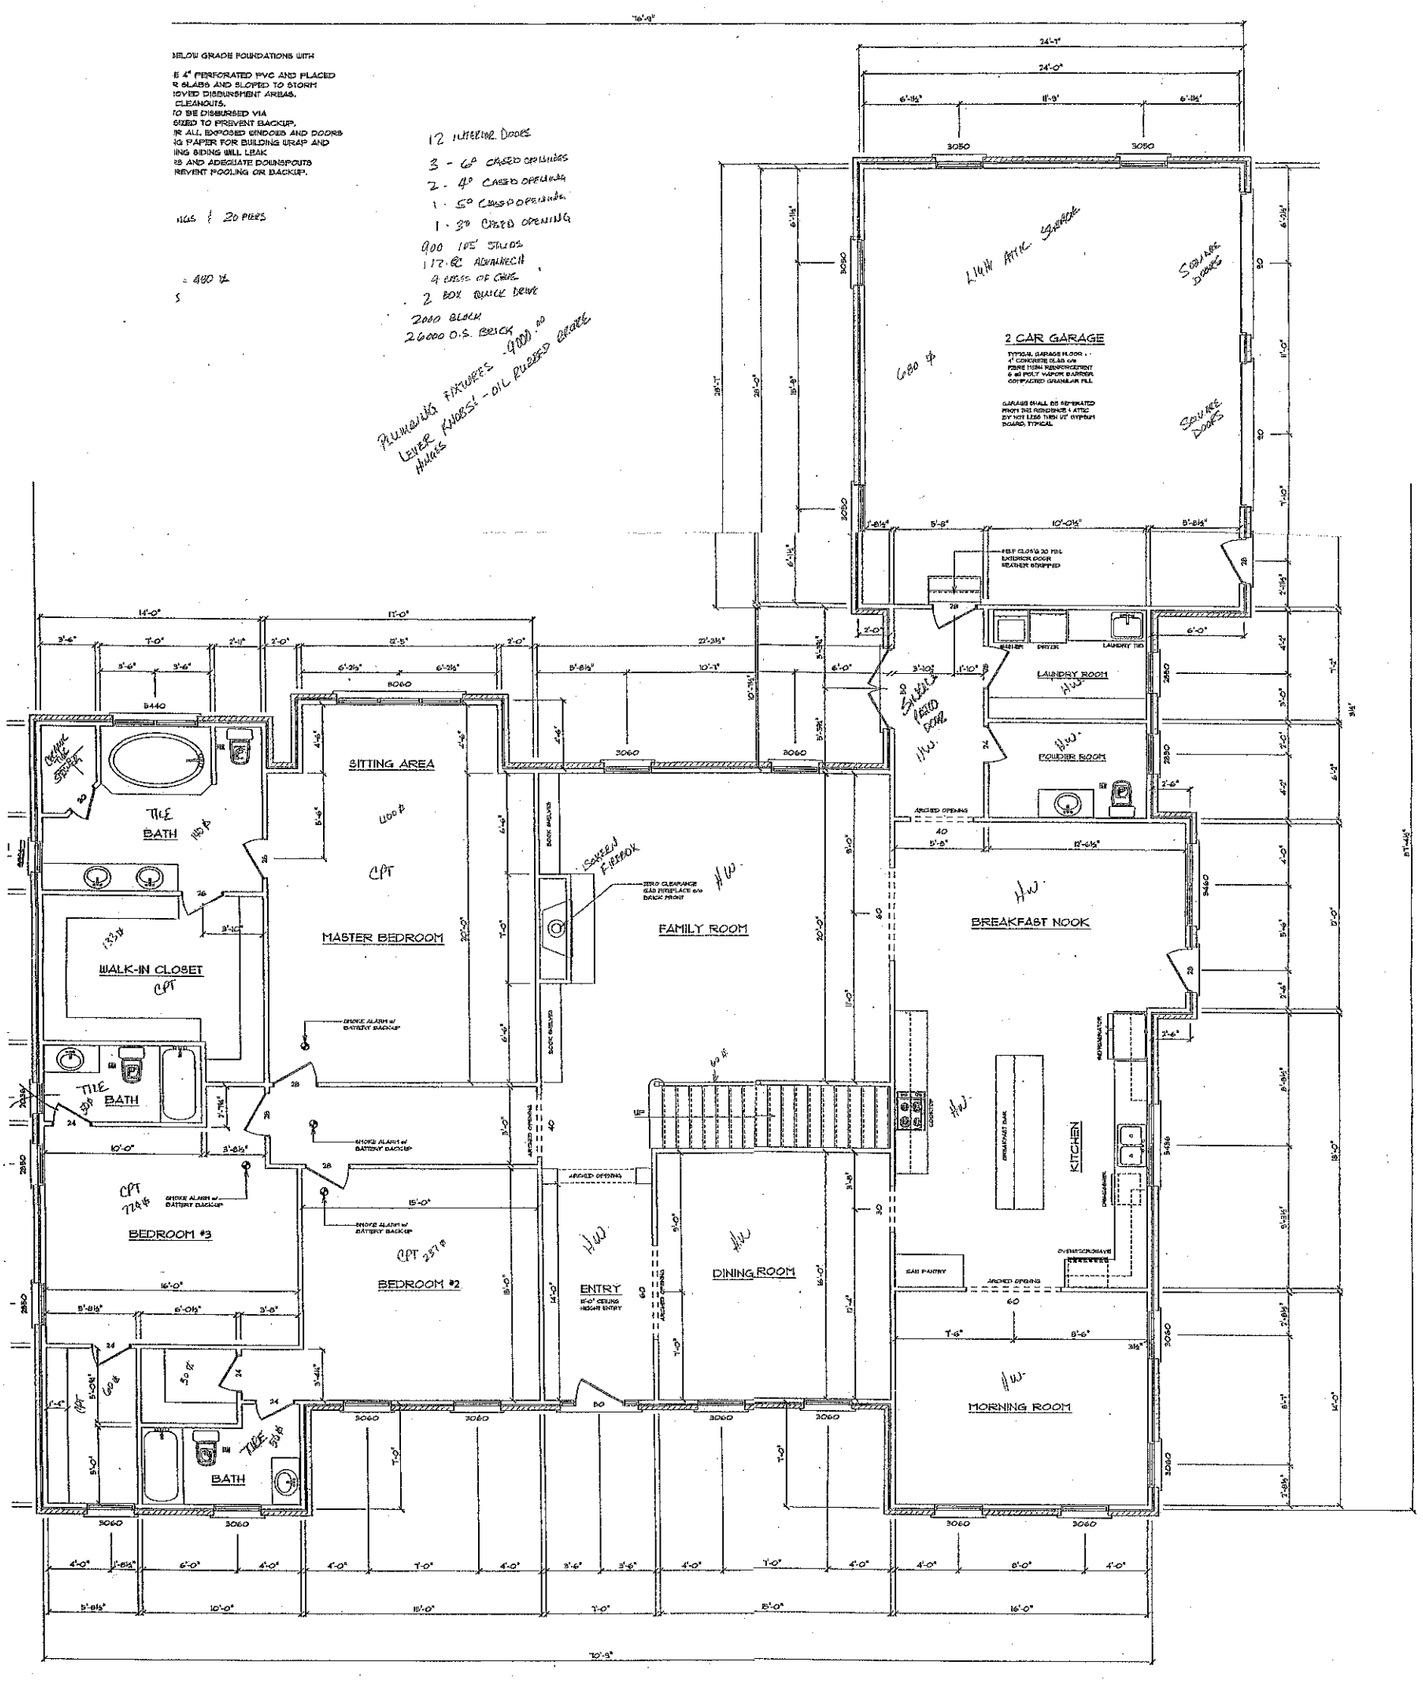

FIRST FLOOR PLAN

SCALE: 3/16" = 1'-0"

DRAWN BY: J. GENCHUR
DATE: SEPT 30, 2003
HOME OWNER: BRENT & ANGIE ROGERS
CONSTRUCTION SITE: RESIDENCE AT DOBBS VALLEY DEVELOPMENT
CONTRACTOR: DANNY M. LIPPARD CONST.

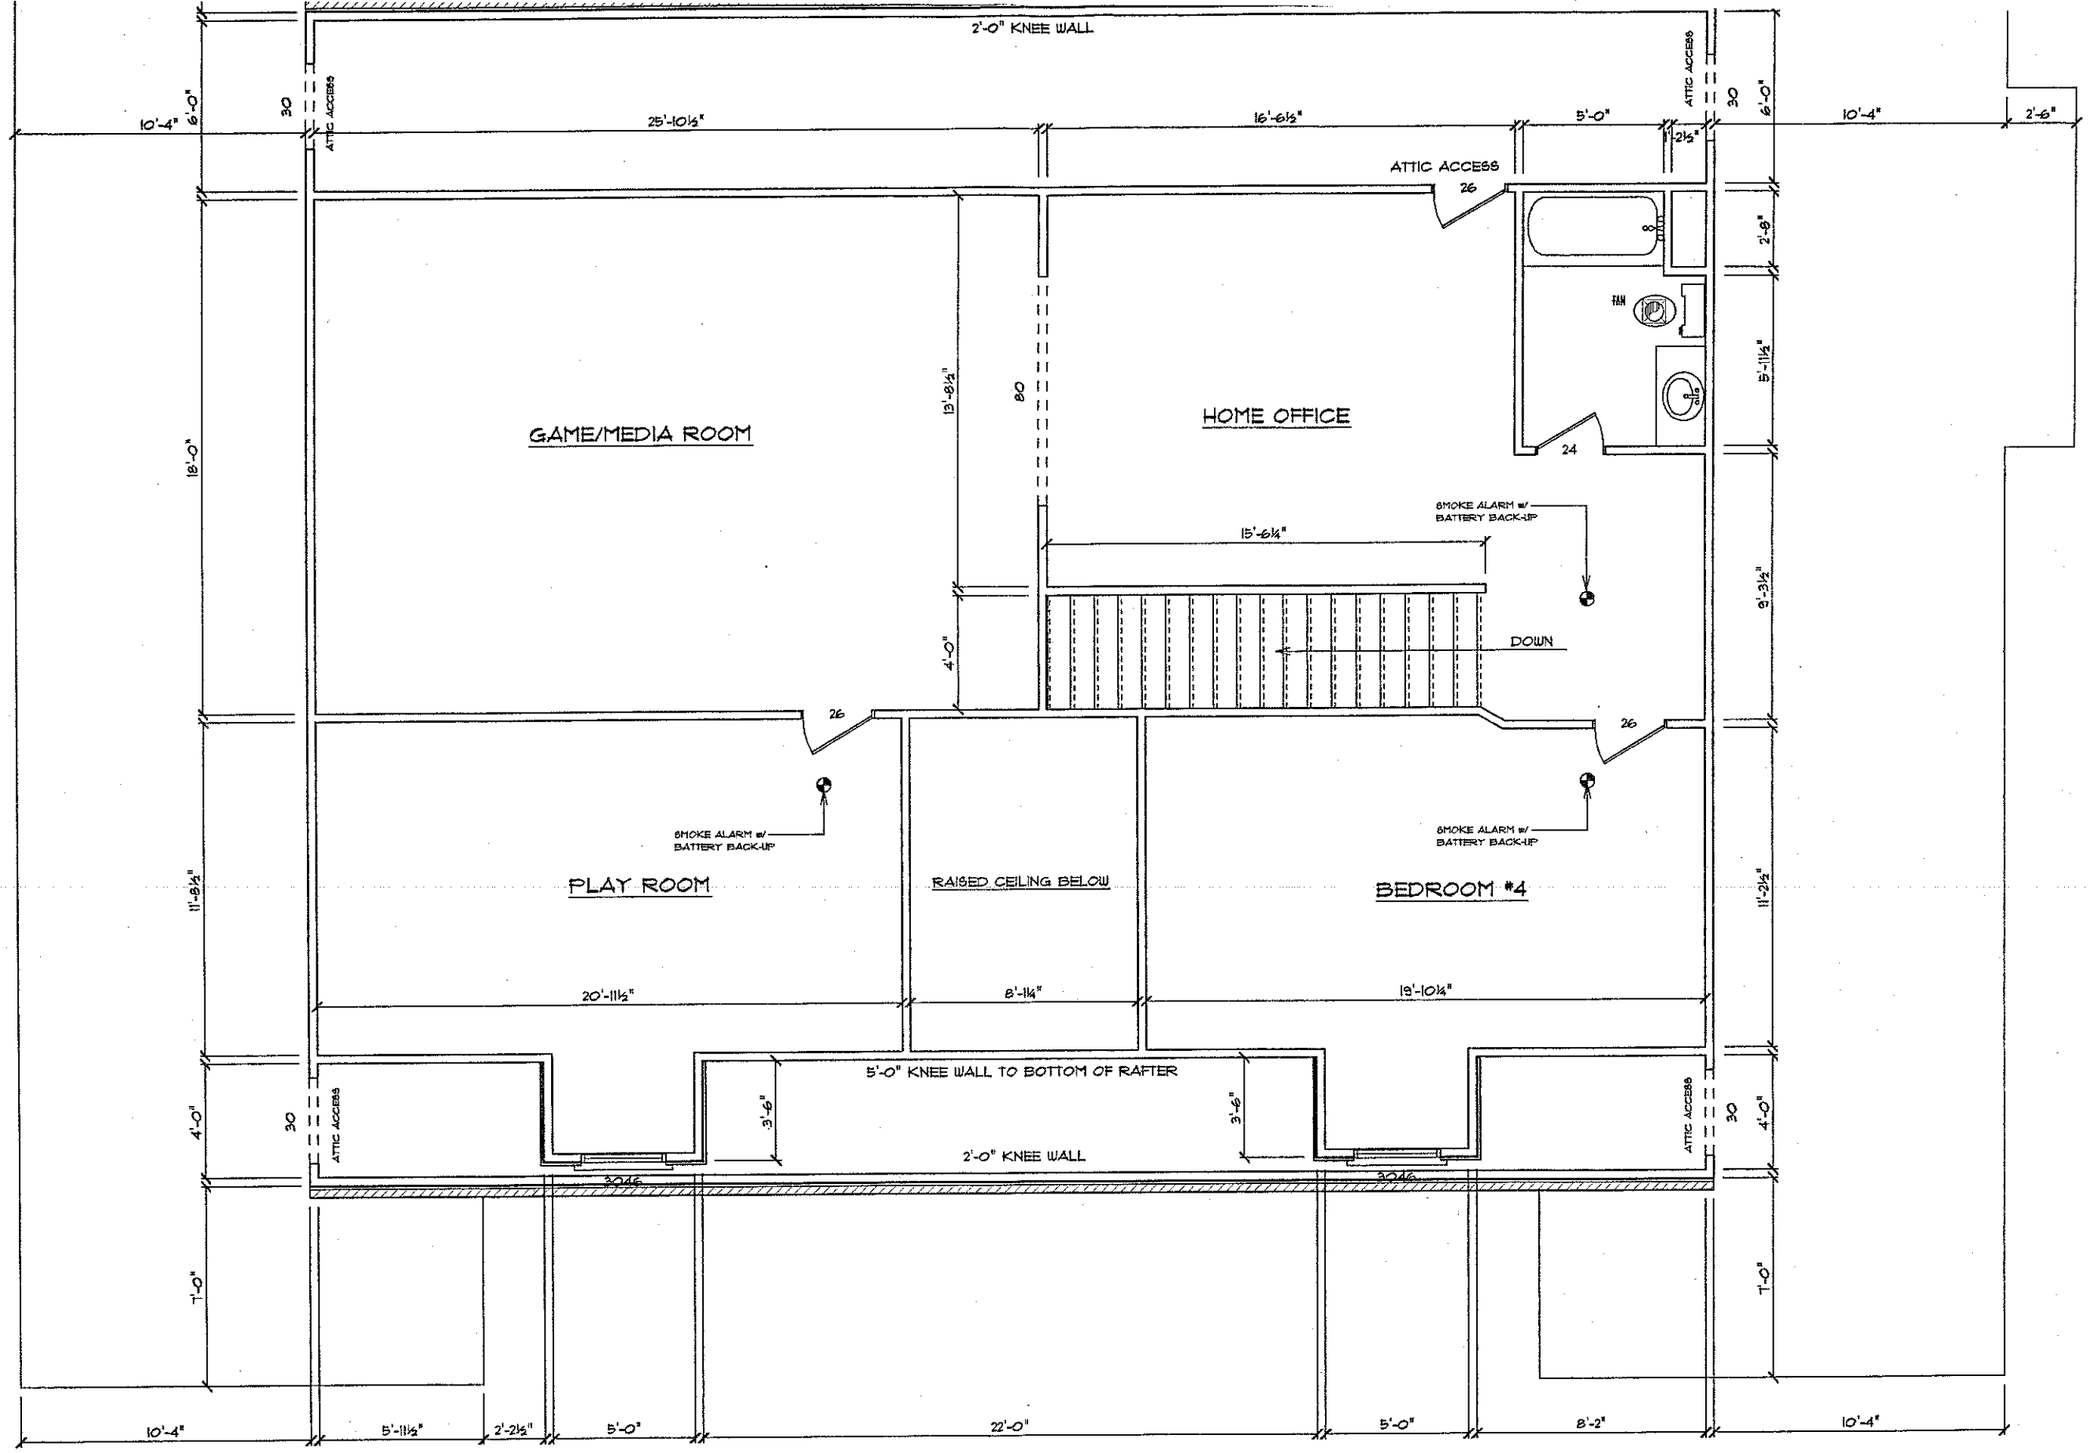

SECOND FLOOR PLAN

MOISTURE-
PROTECT EXTERIOR OF BELOW GRADE FOUNDATI