IREDELL COUNTY HEALTH DEPARTMENT *ENVIRONMENTAL HEALTH DIVISION*:

SITE PLAN WORKSHEET

SEE THE "SAMPLE SITE PLAN" BELOW. ***INCOMPLETE SITE PLANS WILL BE RETURNED TO YOU FOR COMPLETION AND MAY RESULT IN A DELAY IN THE ISSUANCE OF YOUR SEPTIC SYSTEM PERMIT!!!***

Place an (X) beside each item as you complete the site plan:

X Property Line measurements are clearly identified...

X All proposed structures are indicated...

SHOW: proposed house or business footprint, wells, water lines, patios, pools and decks, and any other item that will occupy space on the site

X Front and side setbacks from property line...

X Preferred driveway location and configuration, preferred well location...

X Area you prefer your septic system to be placed...


X North arrow, or other sufficient indicator of direction...

Circle N/A on the following if appropriate:

X Location of septic systems and wells within 100' of your property... N/A

X Location of easements and rights of ways on your property.. (N/A)

____ Location of any designated wetlands on the property.. (N/A)

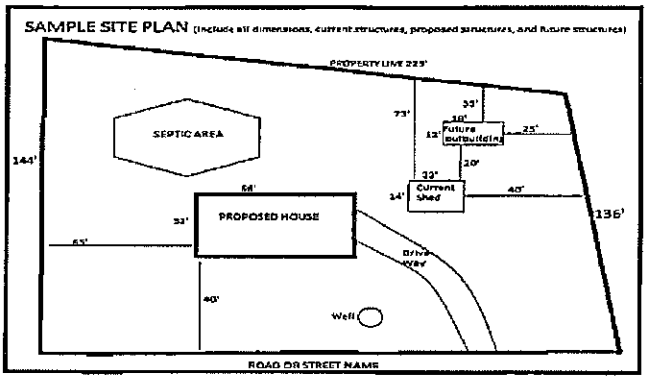

USE THIS SPACE TO DRAW YOUR SITE PLAN


See Attached Site Drawing

Signature: Stephen A K

REQUIRED property owner or owner's legal representative signature.

12-9-16

DATE

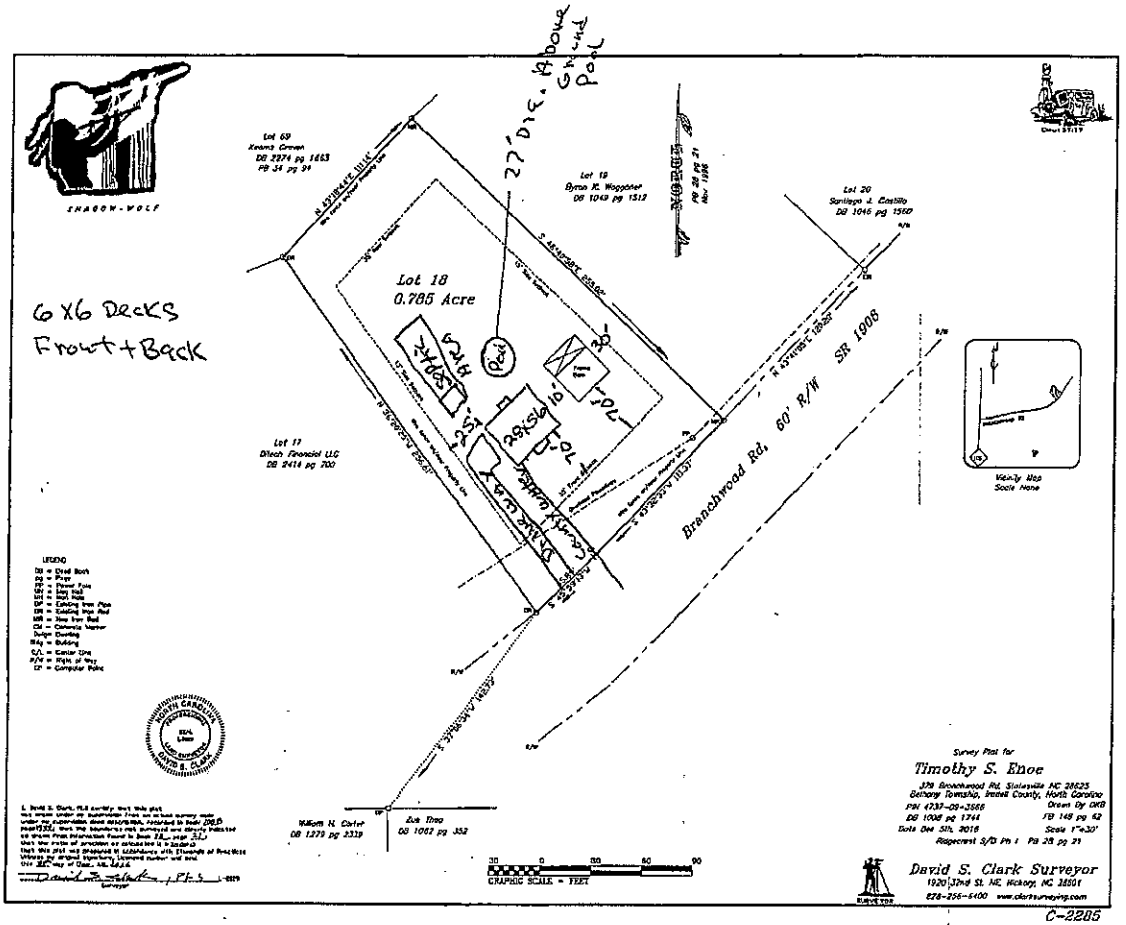
27'D.G. Above Ground Pool
6 X6 Decks
Front + Back
Lot 18
0.785 Acre
Lot 17
Ditech Financial LLC
DB 2414 pg 700
Lot 19
Byron K. Waggoner
DB 1049 pg 1513
Lot 20
Santiago J. Castillo
DB 1046 pg 1560
Lot 69
Kevin's Crown
DB 7974 pg 1463
PB 34 pg 91
Branchwood Rd, 60' R/W SR 1906
N 33°49'08" E 1855'
S 33°49'08" W 1855'
N 56°10'52" W 252.51'
S 56°10'52" E 252.51'
24x25 Bldg
28x56 Bldg
Deck
Covered Deck
Driveway
Pool
Vicinity Map
Scale None
LEGEND
Survey Plat for
Timothy S. Enoe
370 Branchwood Rd, Statesville NC 28625
Bethany Township, Iredell County, North Carolina
PIN 4737-09-3566
DB 1006 pg 1744
Date Dec 5th, 2016
Drawn By DKB
PB 148 pg 62
Scale 1"=30'
Reference S/D Ph I Pg 28 pg 21
David S. Clark Surveyor
1020 Jhnd St. NE, Hickory, NC 28601
828-256-6400 www.clarksurveying.com
William N. Carter
DB 1275 pg 2339
Eva Tinn
DB 1002 pg 352
GRAPHIC SCALE = FEET
NORTH CAROLINA REGISTERED LAND SURVEYOR DAVID S. CLARK

C-2285