
CUSTOMER SIGNATURE

CUSTOMER SIGNATURE

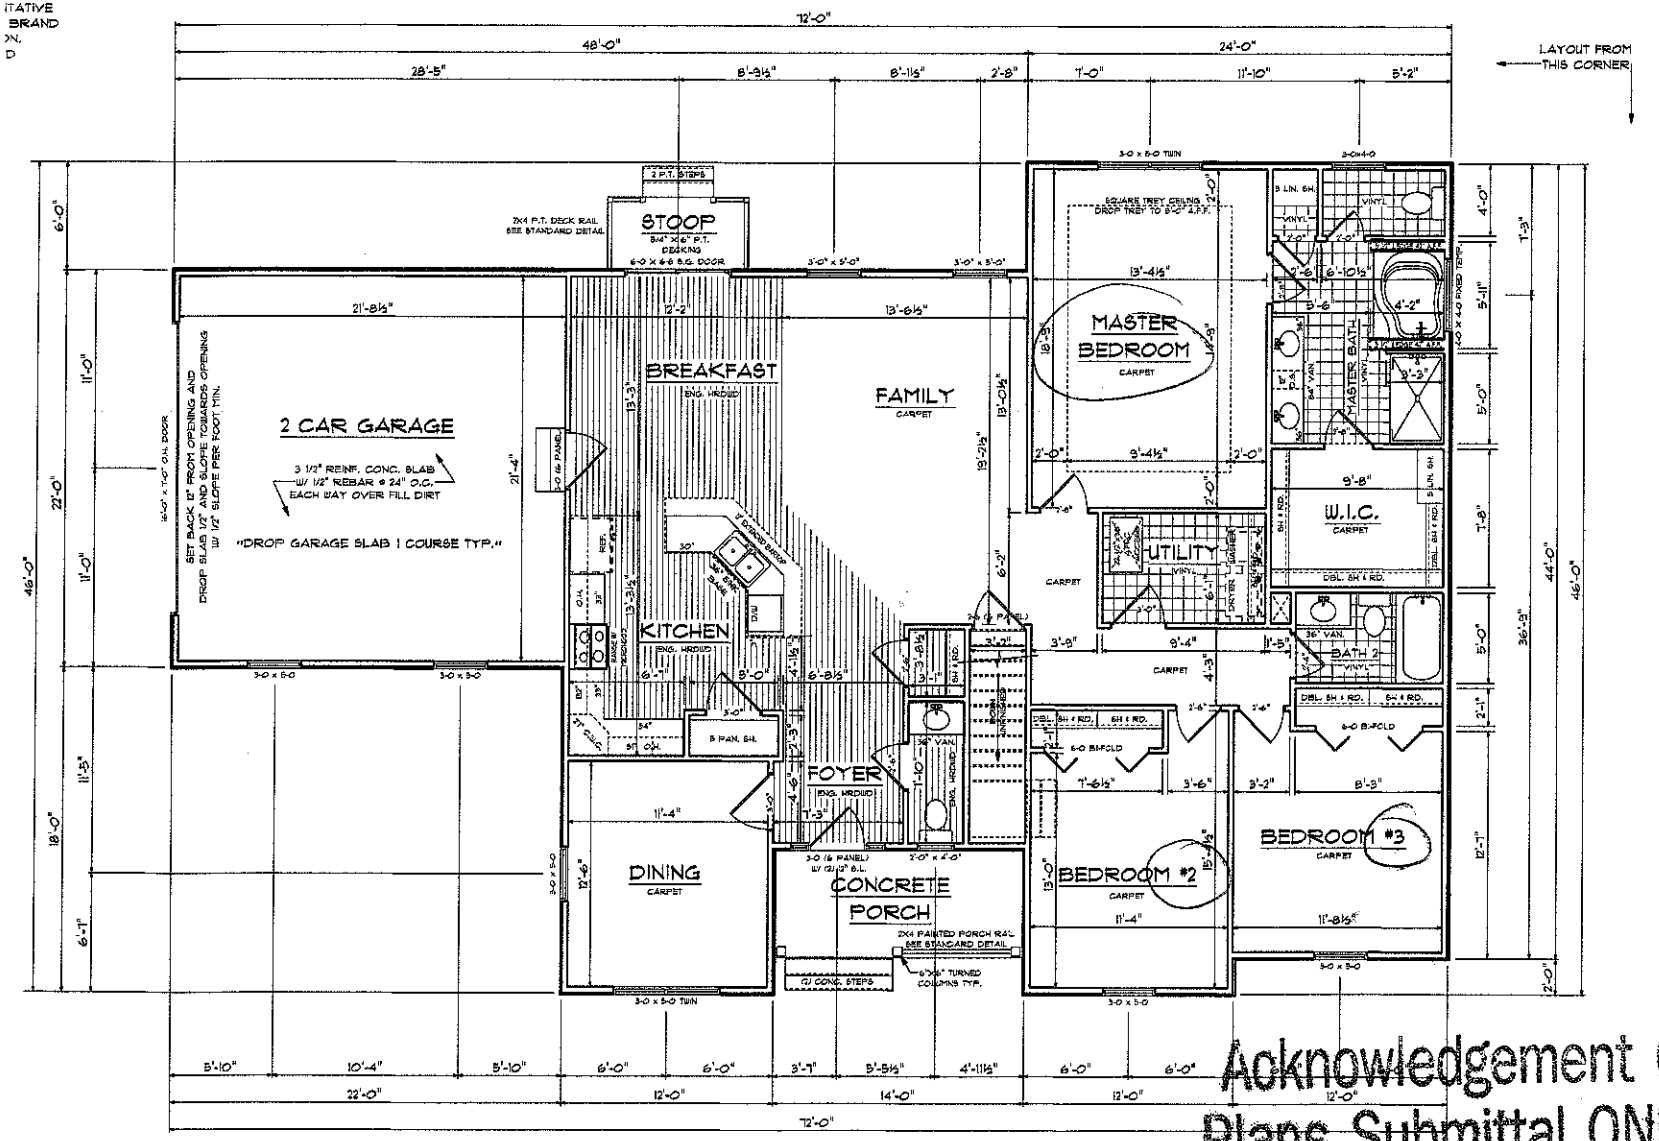

1 / A-3 FLOOR PLAN
SCALE 1/8"=1'-0"

Acknowledgement Of Plans Submittal ONLY!

STEVE HEDRICK Date 9-17-10

Date

© COPYRIGHT SEDGEWICK HOMES LLC, 2009, ALL RIGHTS RESERVED

CONTACT INFORMATION
ADDRESS: 123 VALLEY DRIVE JONESVILLE, NC 28642
PHONE: 336-258-2478
FAX: 336-258-2480
WEBSITE: SEDGEWICKHOMES.COM

SEDGEWICK HOMES

SQUARE FOOTAGES:	
HEATED:	2020
GARAGE:	480
BASEMENT:	2020
FRONT PORCH:	82
REAR STOOP:	32
TOTAL SQFT:	4644

SOLD BY:

DRAWN BY: JUSTIN KEISLER

DRAWING DATES:
PRELIM: 9-13-10
FINAL:
REVISED:

SEDGEWICK HOMES PROUDLY PRESENTS THE OAKLAND HILLS FOR

LEE & CRYSTAL WALKER

126 PRATT LANE STATESVILLE, NC

SHEET NUMBER A-3 OF FIVE