
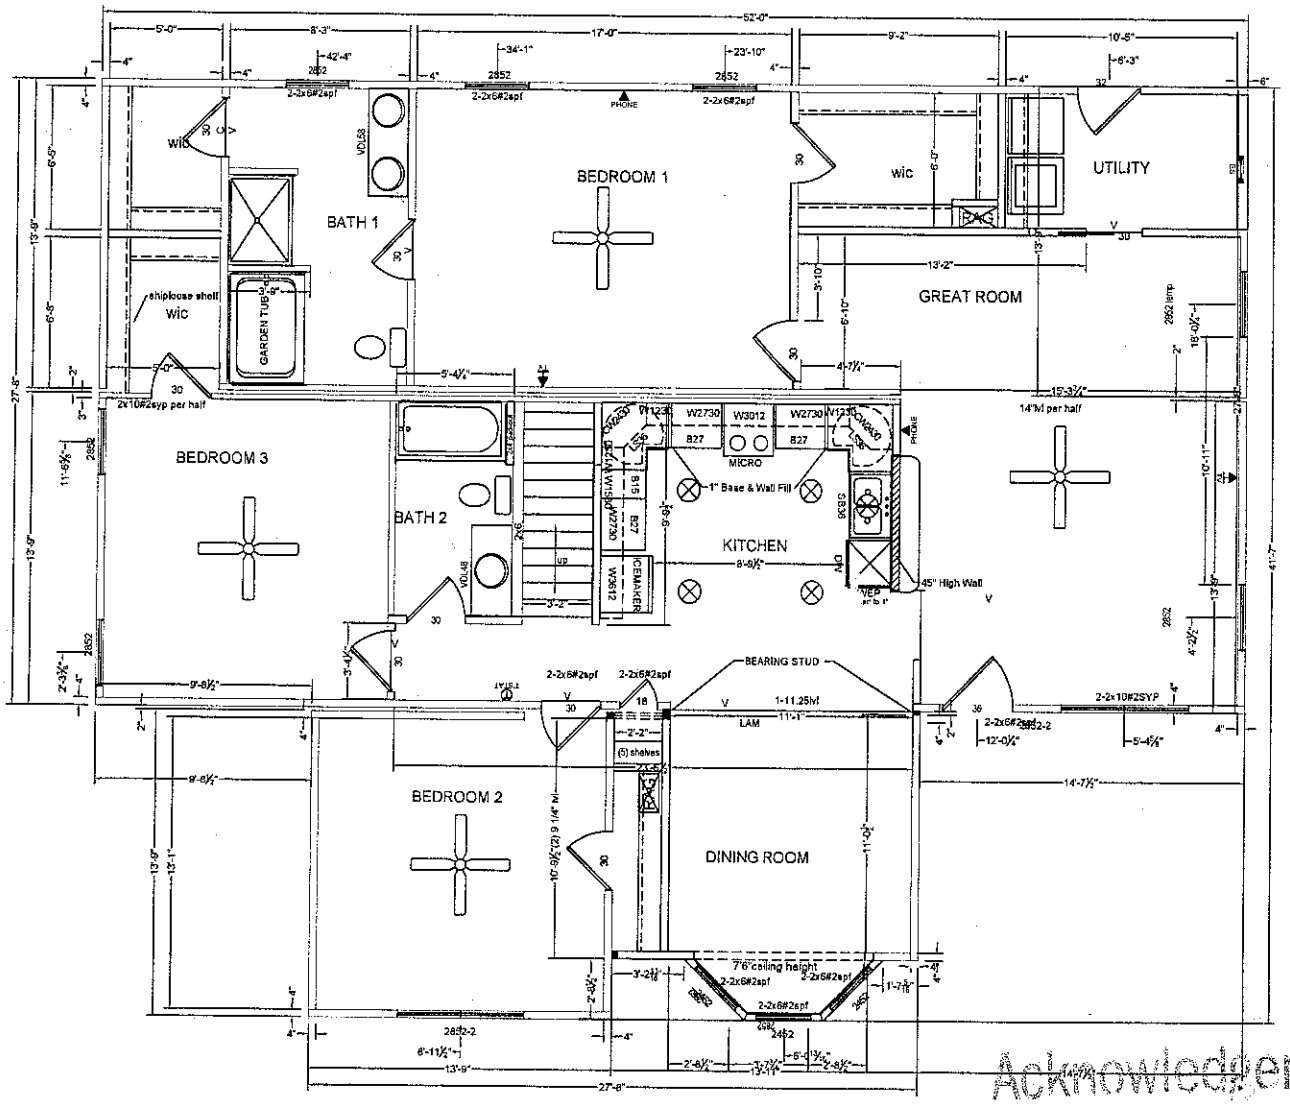


Acknowledgement Of
Plans Submittal ONLY!
STEVE HEDRICK Date 2-16-07
Date 2-16-07

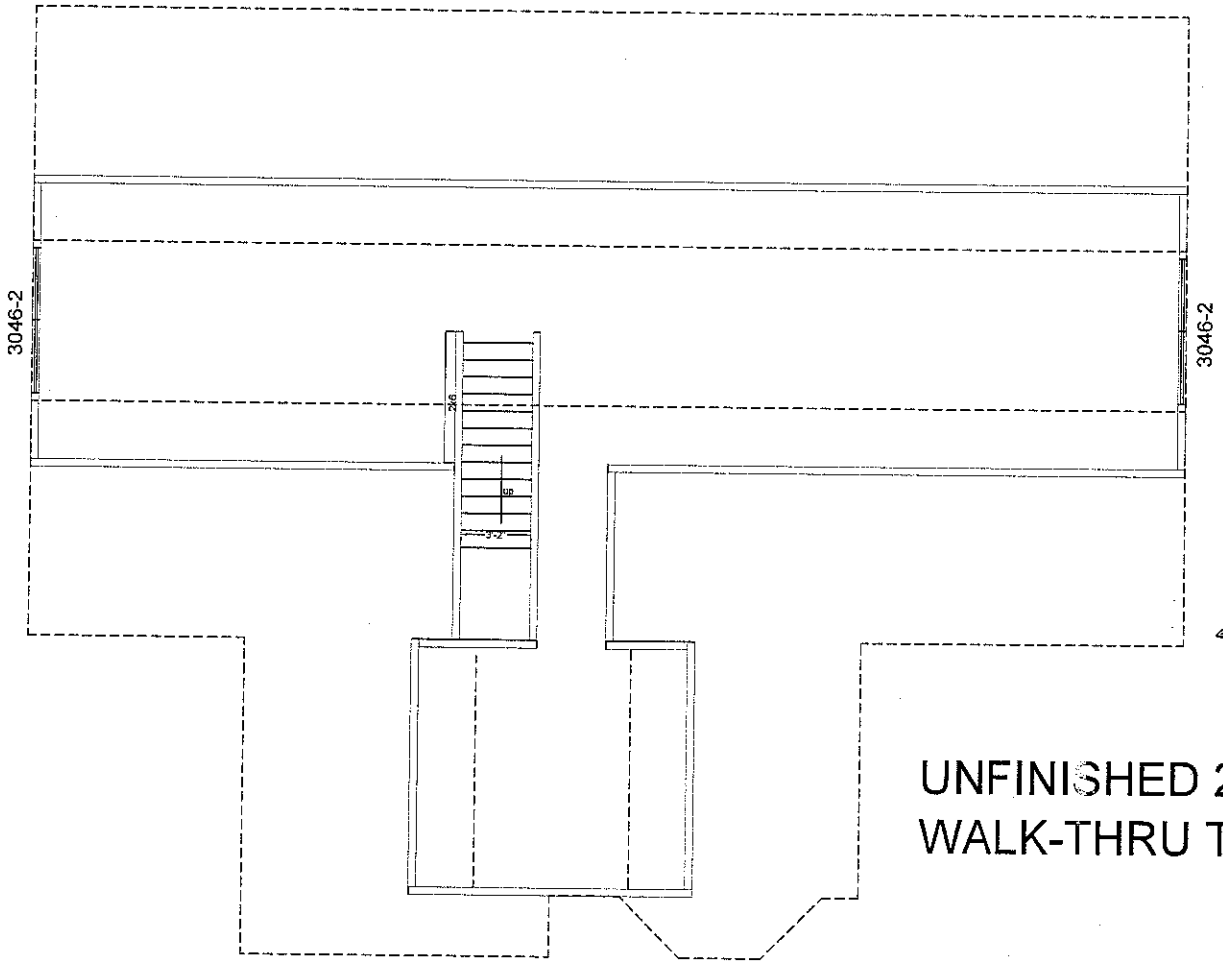

Acknowledgement Of
Plans Submittal ONLY!
Steve Hedrick Date 2-16-07
Date 2-16-07

UNFINISHED 2nd FLOOR PLAN
WALK-THRU TO T-RANCH

REVISIONS		
DATE	REVISION	BY

HandCrafted Homes

101 Eastern Minerals Road, Henderson, N.C. 27537
Phone: 252-436-0001 Fax: 252-430-6662

MODEL:	BUILDER:	FILENAME:	SERIAL NUMBER:	PAGE:
SUMMERFIELD	LGS	P-16-1023	sn	FLOORPLAN SHEET 2 03.2
DRAWN BY:	DATE:	SCALE:		
LNF	2/5/07	3/16" = 1'-0"		