
Acknowledgement Of
Plans Submittal ONLY!

Date 04.30.15

Date 4-29-15

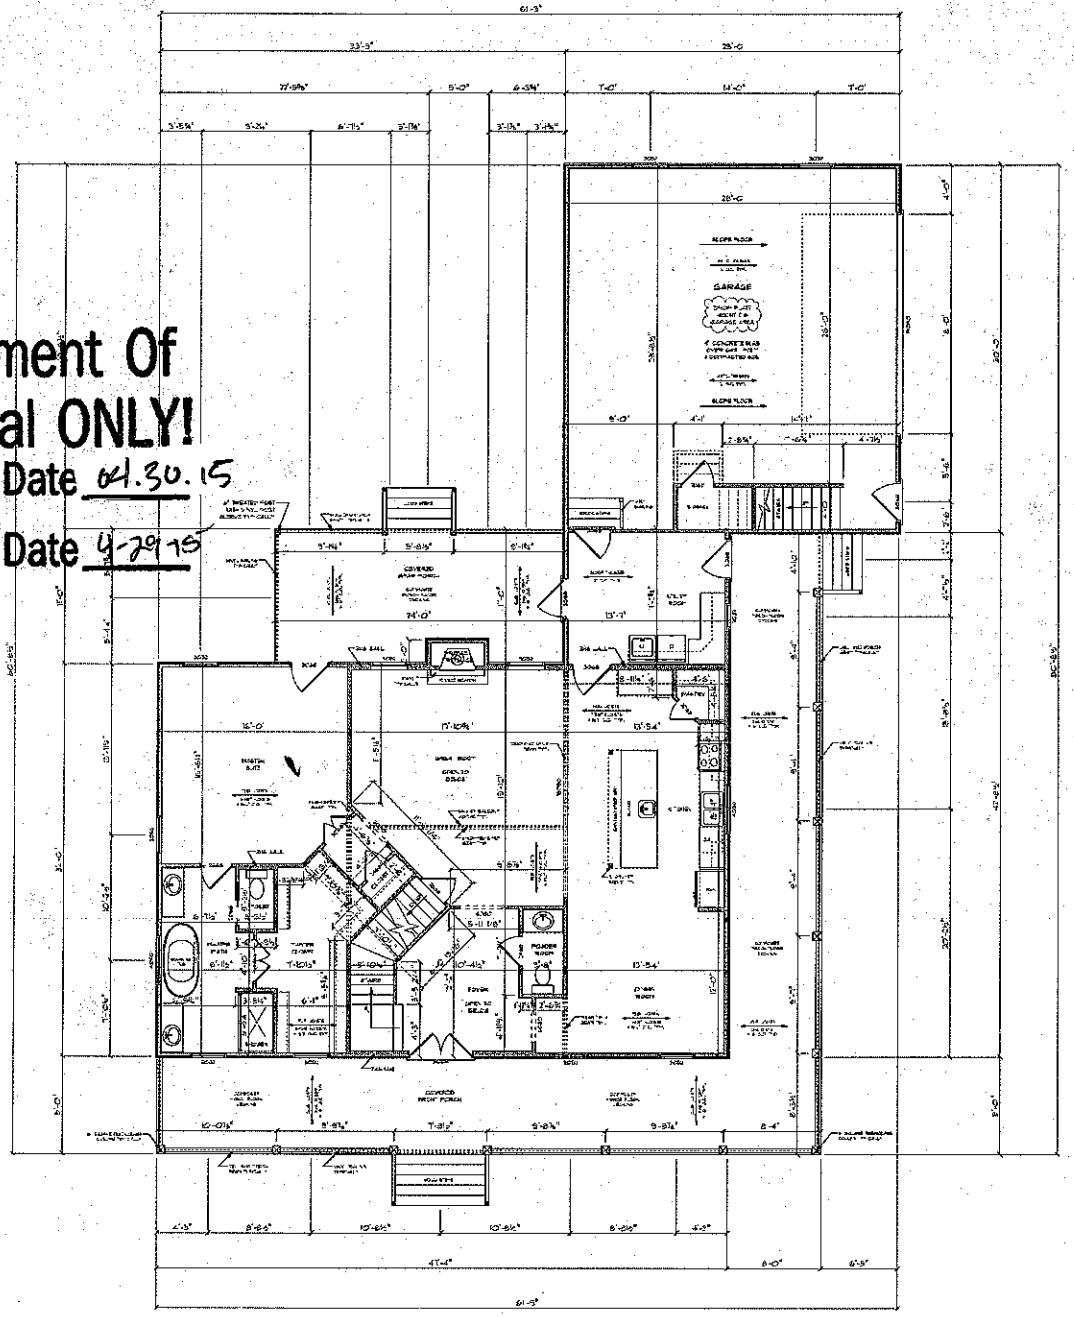

SCALE: 1/4" = 1'-0"

SOFTPLAN

ARCHITREX

A RESIDENCE FOR;
ROB + AMIE MOSS

FIRST FLOOR PLAN

DRAWN BY:
DAVID T.

REVISIONS:
NONE


DATE DRAWN:
04/29/2015

A.2

Acknowledgement Of
Plans Submittal ONLY!

_____ Date 04.30.15

_____ Date 4-29-15

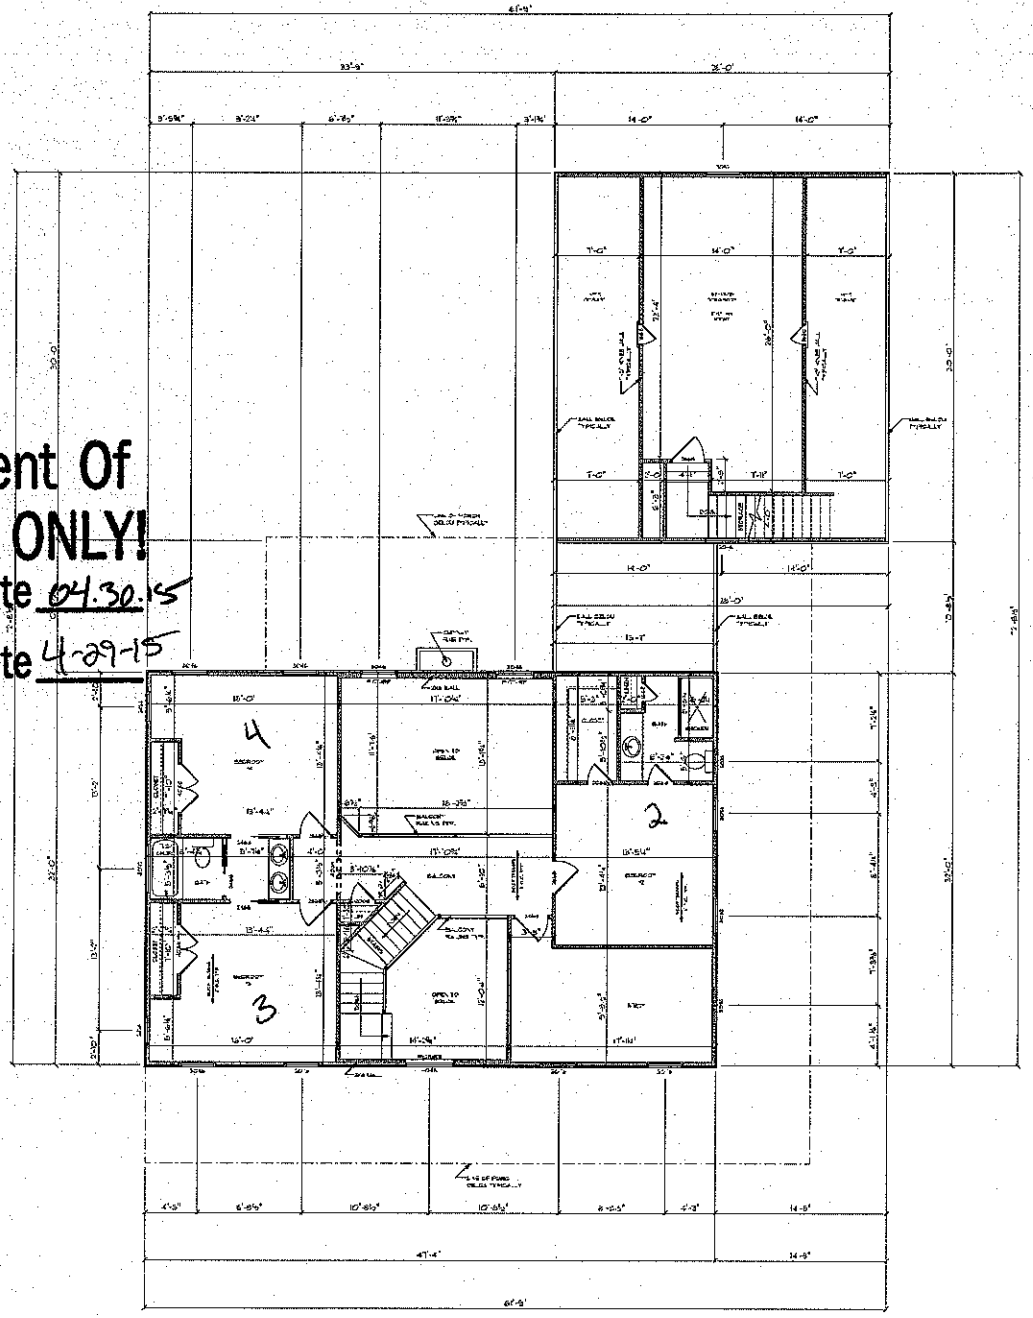

SCALE: 1/4" = 1'-0"

SOFTPLAN

ARCHITREX

A RESIDENCE FOR:
ROB + AMIE MOSS

SECOND FLOOR PLAN

DRAWN BY:
DAVID T.

REVISIONS:
NONE

DATE DRAWN:
04/29/2015

A.3