WINDOW SCHEDULE					DOOR SCHEDULE				
QTY.	Callout	Rough Opening	Log Opening	Provider	QTY.	Callout	Rough Opening	Log Opening	Provider
2	SCDH-9216 SAFETY	3'-2 1/8" x 5'-4 5/16"	3'-6" x 4 LOGS HIGH	NORCO	1	5/0 2-PANEL	5'-2 1/2" x 6'-10 1/2"	5'-6" x 7 LOGS HIGH	THERMA-TRU
2	SCDH-9224-2	6'-3 1/2" x 4'-8 5/16"	6'-6" x 5 LOGS HIGH	NORCO	4	6/0 FRENCH	6'-3 1/2" x 6'-10 1/2"	6'-6" x 7 LOGS HIGH	THERMA TRU
3	SCDH-9216	3'-2 1/8" x 5'-4 5/16"	3'-6" x 4 LOGS HIGH	NORCO					
3	SCDH-9224	3'-2 1/8" x 4'-8 5/16"	3'-6" x 5 LOGS HIGH	NORCO					

PARTITION NOTE:
1.) ALL INTERIOR PARTITIONS ARE 2x4 STUDS @ 16" O.C. UNLESS OTHERWISE NOTED.

2.) ALL 6" WALLS ARE 2x6 STUDS @ 16" O.C. UNLESS OTHERWISE NOTED.

3.) BEARING WALLS ARE 2x4 STUDS @ 16" O.C. W/ DOUBLE TOP PLATE.

4.) DOOR HEADERS IN BEARING WALLS WILL BE (2)2x10's W/ ½" PLYWOOD SPACER NAILED & GLUED.


5.) WHERE BEAMS BEAR ON FRAMED WALLS, PROVIDE (3)2x STUDS FOR 4" WIDE BEAMS & (4)2x STUDS FOR 6" WIDE BEAMS

FIREPLACE NOTE: ALL REFERENCES TO "FIREPLACES", "HEARTHS", "CHIMNEYS", AND "FIREPLACE FOOTINGS" ARE A SUGGESTED LOCATION ONLY. THE CONTRACTOR SHALL BE SOLELY RESPONSIBLE FOR MAKING SURE FIREPLACE, HEARTH, CHIMNEY, AND FIREPLACE FOOTINGS ARE DESIGNED TO MEET OR EXCEED ALL APPLICABLE BUILDING CODES. WHERE NO BUILDING CODES ARE APPLICABLE, IT SHALL BE CONSTRUCTED TO MEET THE REQUIREMENTS OF THE ONE & TWO FAMILY DWELLING CODES. FURTHERMORE, NO BUILDING STRUCTURE SHALL REST ON OR BE WITHIN 2" OF FIREPLACE, HEARTH, OR CHIMNEY STRUCTURE AND SUCH SPACE SHALL BE FIRESTOPPED WITH NON-COMBUSTABLE MATERIAL.


14 RISERS @ 7.64 MAX
13 TREADS @ 10" MIN
w/ HANDRAIL 32" ABOVE STAIR NOSING

NOTE: 42" HANDRAIL REQUIRED IF DISTANCE FROM PORCH TO GRADE EXCEEDS 82"

HEATED SQ. FTG.	
1ST FLOOR	1530
2ND FLOOR	1022
BASEMENT	1568
TOTAL SQ. FTG.	4110

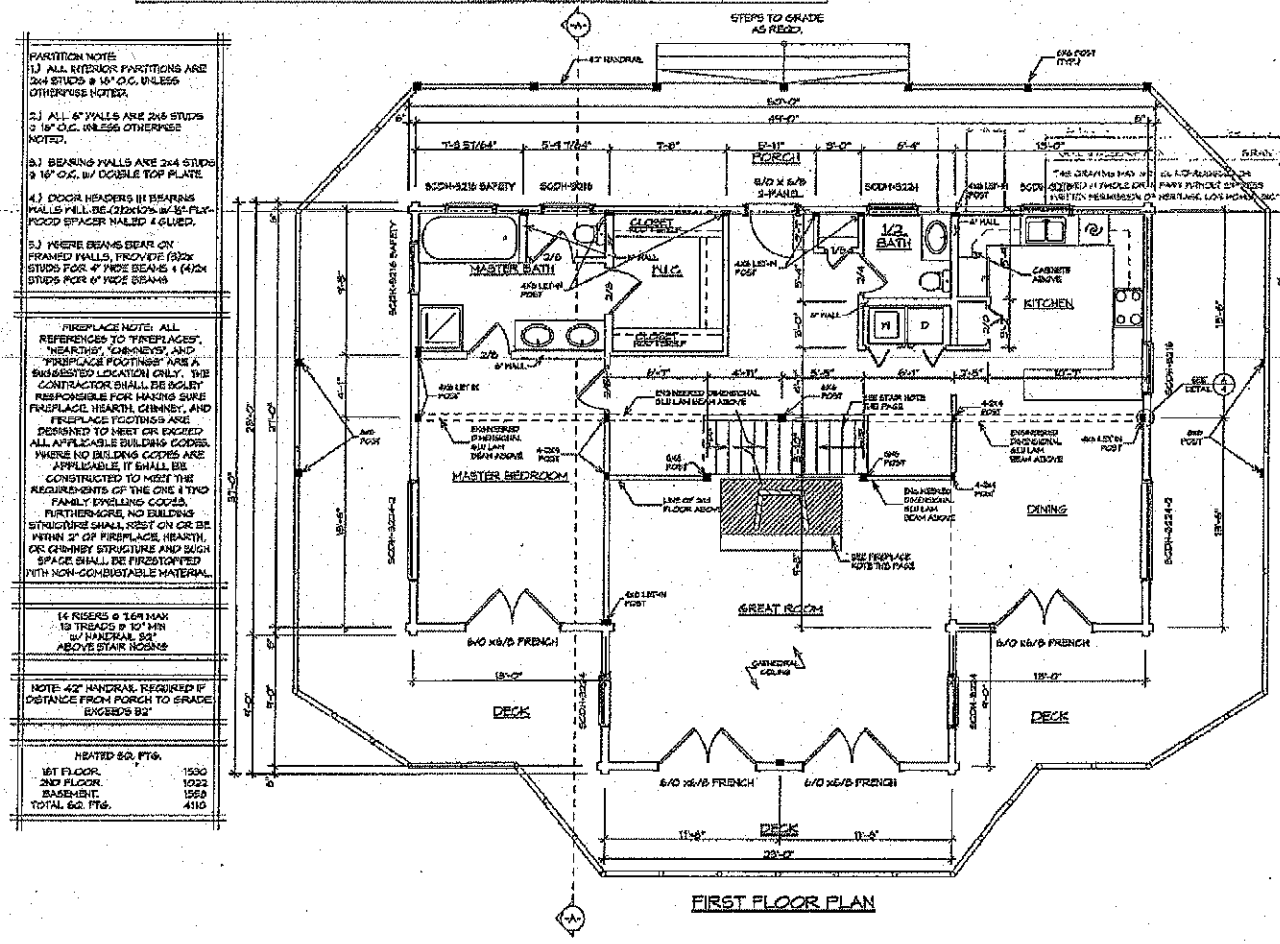

FIRST FLOOR PLAN

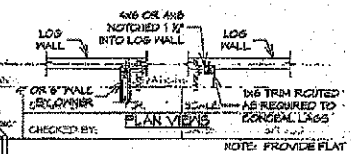

NOTE: PROVIDE FLAT WASHER W/ LAG BOLT @ 33" O.C. CAUTION: DO NOT OVER-TIGHTEN SO AS TO PREVENT SETTLEMENT OF LOGS. LET-IN POSTS ARE VERTICAL SUPPORTS FOR LOG WALL. THEY DO NOT SUPPORT BEAM LOADS, ETC.) TRIM TOPS OF LET-INS 2" BELOW BEAMS, ETC. TO ALLOW FOR LOG SETTLEMENT

HERITAGE LOG HOMES

REVISIONS		
NO.	DATE	BY
1	6/12/09	JR


NAHB

HERITAGE LOG HOMES, INC.
P.O. BOX 8080 - SEVIERVILLE, TN 37864
© 2001 HLH, INC.

NAME & DESCRIPTION: GRANT 1ST FLOOR PLAN			STYLE
"THIS DRAWING MAY NOT BE REPRODUCED OR COPIED IN WHOLE OR IN PART WITHOUT EXPRESS WRITTEN PERMISSION OF HERITAGE LOG HOMES, INC."	DRAWN BY: JR	SCALE: 3/16" = 1'-0"	DRAWING NUMBER 4 OF 10
	CHECKED BY:	DATE: 6/11/09	

WINDOW SCHEDULE			
QTY.	Callout	Rough Opening	Provider
2	3/0 ELIPTICAL	N/A	NUMA
7	SCDH-3224	3'-2 1/2" X 4'-6 5/16"	NORCO

DOOR SCHEDULE			
QTY.	Callout	Rough Opening	Provider
2	3/0 FRENCH	3'-2 1/2" X 8'-10 1/2"	THERMA TRU

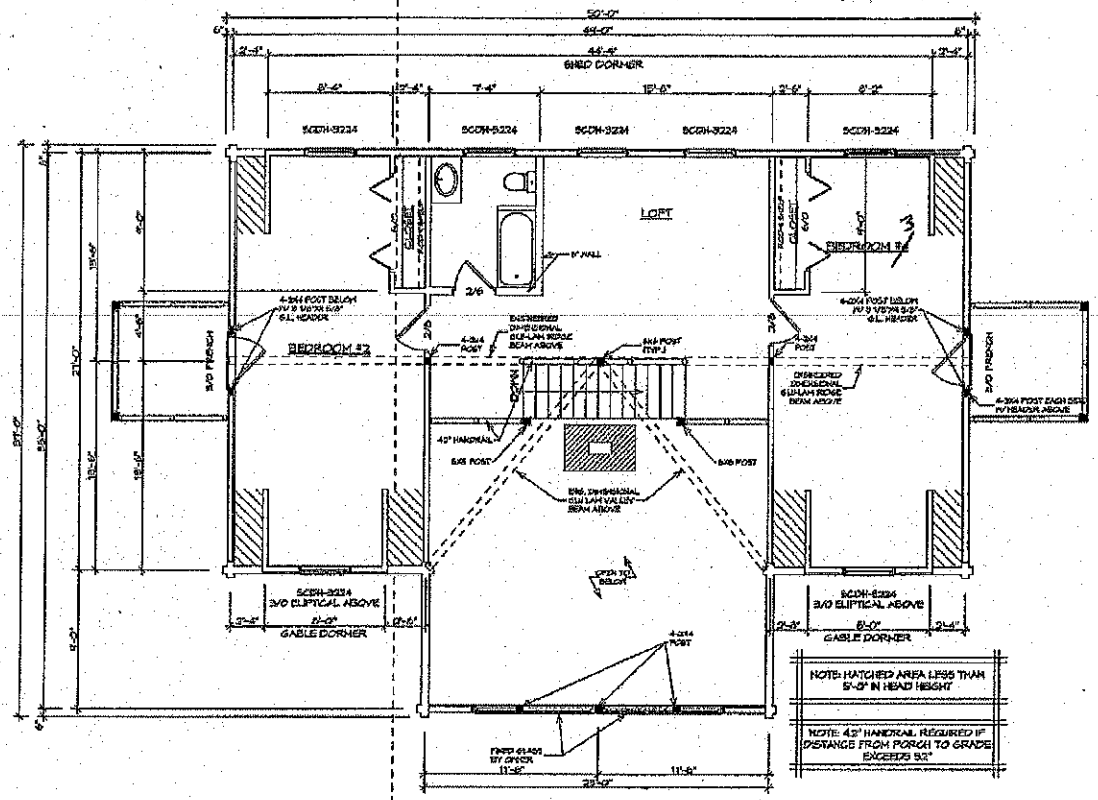

SECOND FLOOR PLAN

Acknowledgement Of
Plans Submittal ONLY!

Date 6-27-05

Date 6-29-05

REVISIONS		
NO.	DATE	BY
1	6/16/05	JH

HERITAGE LOG HOMES

HERITAGE LOG HOMES, INC.
P.O. BOX 8080 - SEVIERVILLE, TN 37864

© 2001 HLH, INC.

NAME & DESCRIPTION: GRANT — 2nd FLOOR PLAN

"THIS DRAWING MAY NOT BE REPRODUCED OR COPIED IN WHOLE OR IN PART WITHOUT EXPRESS WRITTEN PERMISSION OF HERITAGE LOG HOMES, INC"

DRAWN BY: JH | SCALE: 3/16" = 1'-0"

CHECKED BY: TC | DATE: 6/11/03

DRAWING NUMBER 5 OF 10