
FLOOR PLAN

1732 SQ.FT.

SCALE: 1/4" = 1'-0"

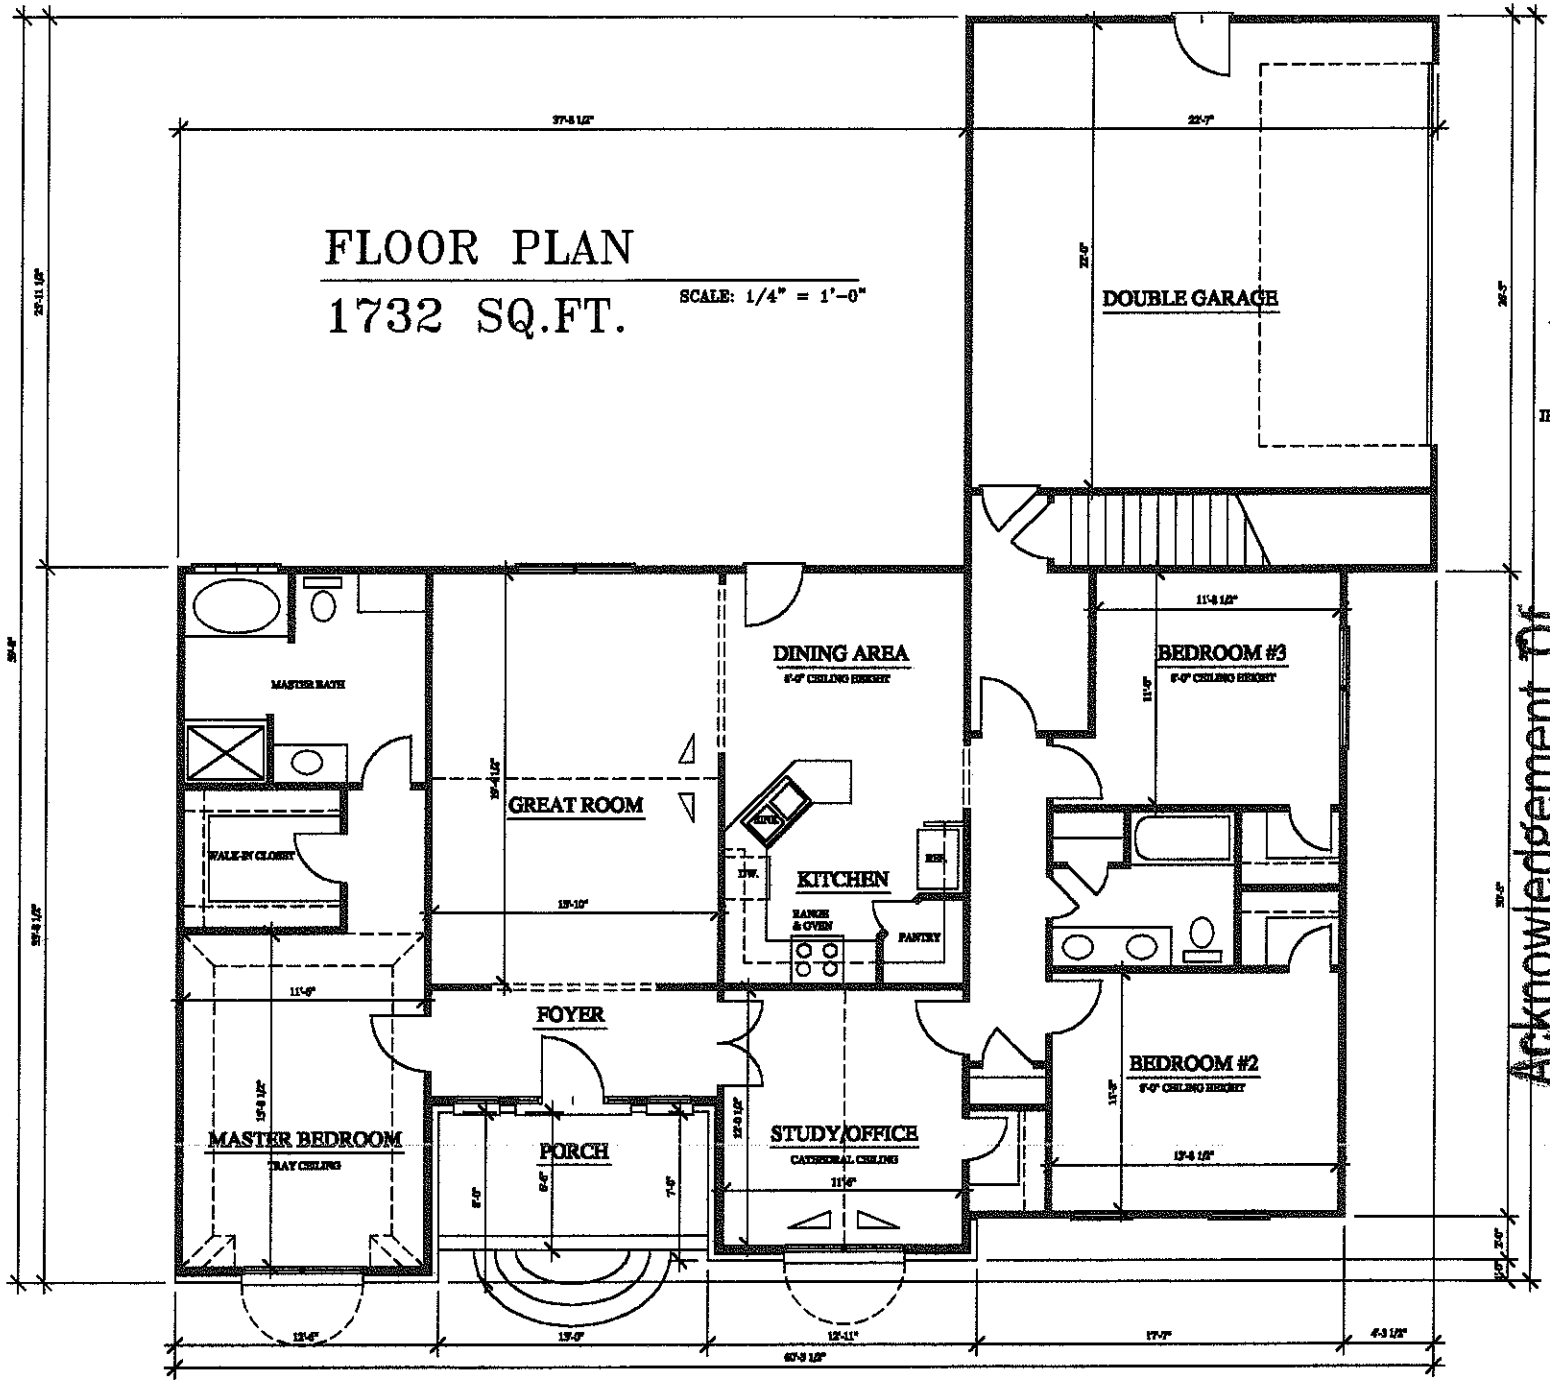

GRAY DESIGN

JEFFERY D. GRAY
RESIDENTIAL DESIGNER
JEFFERY D. GRAY

Acknowledgement of Plans Submittal ONLY
Steve Heflick Date 6-3-05
Date 6-3-05

DATE: JUNE 1, 05
REVISION:

05-TAOR-4

SHEET: 2 OF: 5

CONTRACTOR SHALL CHECK AND VERIFY ALL DIMENSIONS BEFORE BEGINNING CONSTRUCTION AND COORDINATE ANY CORRECTIONS OR REVISIONS WITH THE OWNER AND DESIGNER. JEFFERY D. GRAY WILL ASSUME NO LIABILITY FOR ANY ERRORS ONCE CONSTRUCTION BEGINS.