
ROYAL OAKS

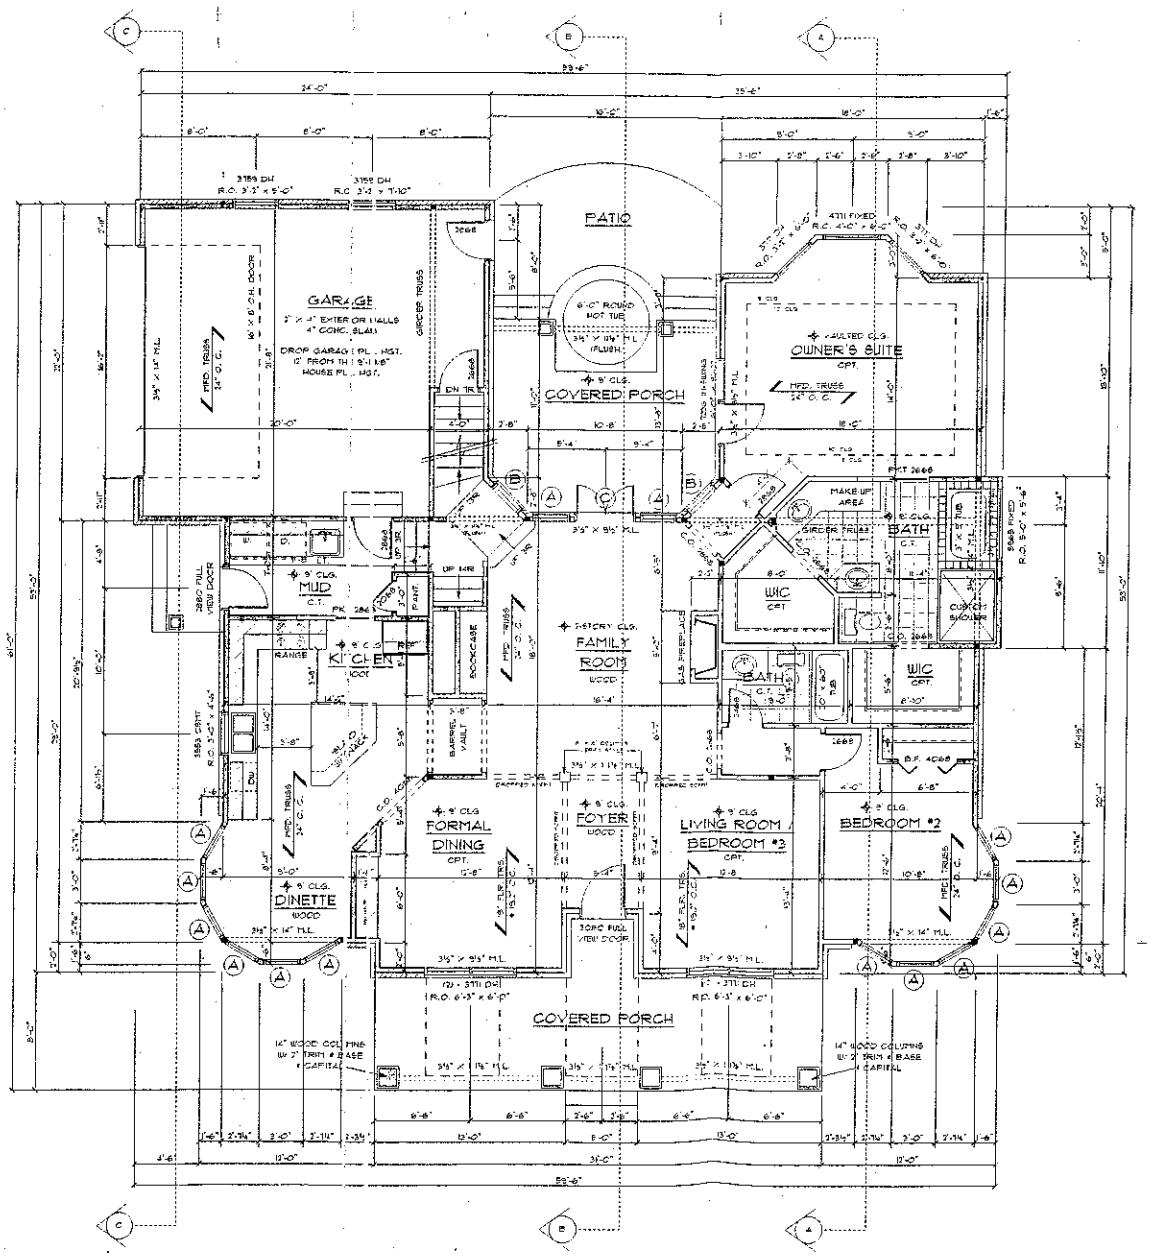

Acknowledgement Of Plans Submittal ONLY!

Patty Conner Date 12-10-08

Date 12-11-08

A	3911 DH R.O. 2'-6" x 6'-0"
B	2947 DH R.O. 2'-6" x 4'-0"
C	(2) 2080 FULL VIEW DOORS R.O. 4'-0" x 6'-0"

MAIN FLOOR PLT. HGT.	9'-1 1/8"
SECOND FLOOR PLT. HGT.	8'-1 1/8"
GARAGE PLT. HGT	DROP 12" FROM HOUSE (9'-1/8")
ROOF PITCH	10/12, 12/12
MAIN FLOOR SYSTEM	16" FLR. TRUSS @ 19.2" O.C.
SECOND FLOOR SYSTEM	16" FLR. TRUSS @ 19.2" O.C.
FOUNDATION WALLS	9" POURED CONCRETE
WINDOWS	PELLA DOUBLE HUNG'S
WINDOW HEIGHTS MAIN FLOOR	5'-0"
SECOND FLOOR	7'-0"

1961 SQ. FT.

MAIN FLOOR PLAN

SCALE: 1/4" = 1'-0"

All designs and plans contained in these documents are the original work product of Royal Oaks Design, Inc. Any copy or reproduction of these documents, or Royal Oaks Design, Inc. Any copy or reproduction of these documents, or any portion thereof, without the written consent of Royal Oaks Design, Inc. Although every effort has been made to prevent errors and omissions in these documents, the responsibility for the results of construction based upon these documents remains with the builder. Royal Oaks Design, Inc. shall not be responsible for any changes or adjustments made during construction to correct errors and omissions in these documents.

© 2006 Royal Oaks Design, Inc.

ROYAL OAKS MODEL
2-CAR CRAWL SPACE

DATE: 8 - 17 - 06
DRAWN BY: J. SAVELA
CHECKED BY:

REV BY:	DATE:

ROYAL OAKS DESIGN
3000 County Rd. B West Suite 150 Roseville, Mn. 55113 651-365-0071 www.RoyalOaksDesign.com

PROJECT NO: 06018

SHEET NO: 3 OF 5

© 2006 Royal Oaks Design, Inc.