COM 1


NOTE: WHERE THE OPENING OF AN OPERABLE WINDOW IS LOCATED MORE THAN 72" ABOVE FIN. GRADE OR SURFACE BELOW, OPENINGS WILL BE PROVIDED W/ WINDOW GUARDS THAT COMPLY W/ASTM F1006 OR F1700 - SUPPLIED 4 SITE INST. BY THE PURCHASER - REF 2006 IRC SECT 612, EXCEPTION 2.

Approved 4 Bedroom only with 3 Bedroom on 3

Acknowledgement of Plans Submitted ONLY

Date 2/10/12

Date 3-22-12

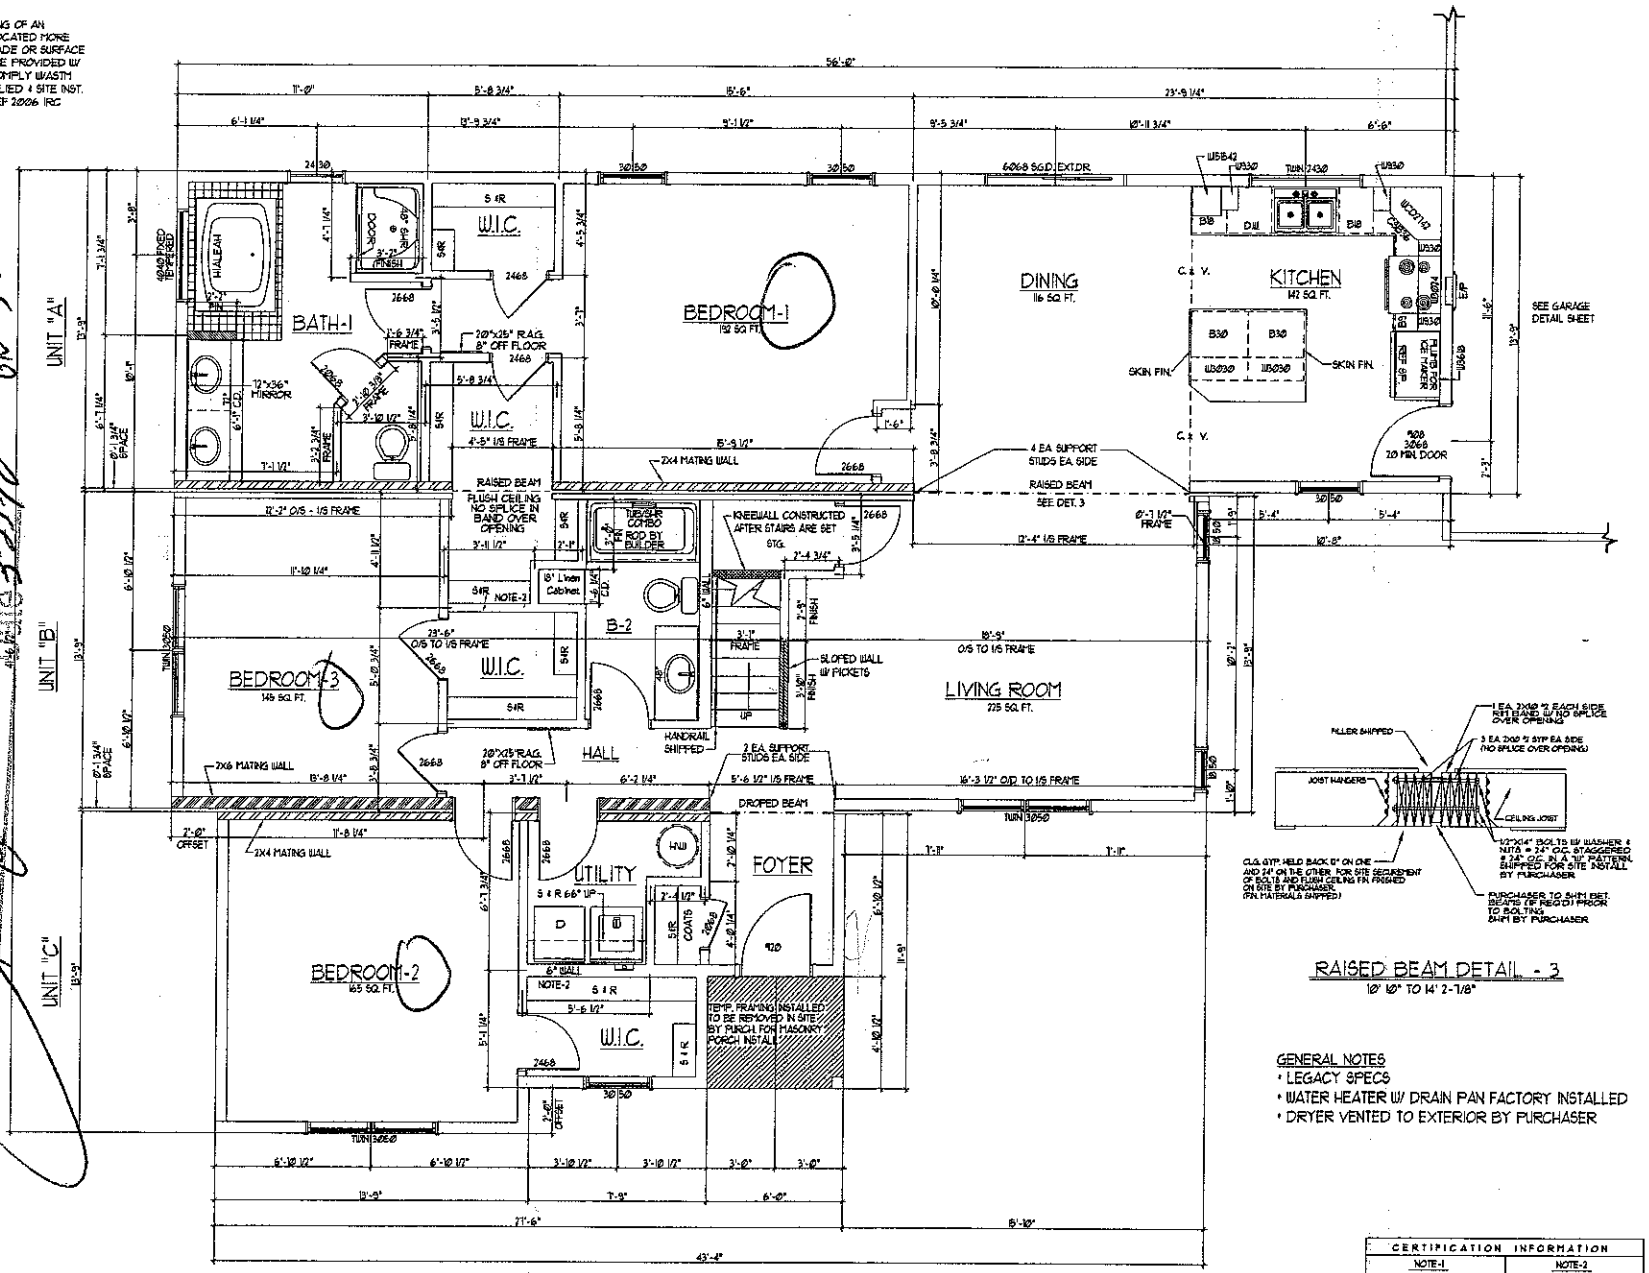

RAISED BEAM DETAIL - 3
10' 10" TO 14' 2-7/8"

GENERAL NOTES
- LEGACY SPECS
- WATER HEATER W/ DRAIN PAN FACTORY INSTALLED
- DRYER VENTED TO EXTERIOR BY PURCHASER

First Level Floor Plan
SCALE: 1/4" = 1'-0"

CERTIFICATION INFORMATION	
NOTE-1	NOTE-2
A) DATA PLATE B) 3rd PARTY INSP. LABLE C) STATE LABLE (IF REQ'D) D) INSULATION (NC ONLY)	A) 3rd PARTY INSP. LABLE B) STATE LABLE FOR: MD / NJ / TN / GA

NOTE: ONLY ONE HOUSE MAY BE BUILT UTILIZING THE PLANS THAT ARE DESIGNATED FOR THIS CONTRACT JOB


NATIONWIDE Custom Homes™

© COPYRIGHT 2003 NATIONWIDE CUSTOM HOMES ALL RIGHTS RESERVED

NATIONWIDE Custom Homes
P.O. BOX 5511 MARTINSVILLE, VA. 24115
1100 RIVES ROAD, MARTINSVILLE, VA. 24115
(276) 632-1100
FAX (276) 632-1181
WWW.NATIONWIDECUSTOMHOMES.COM

PLAN NAME: CALHOUN			PURCHASER: NCH-STATESVILLE		
COLLECTION/SERIES: LEGACY			JOB NO.: MS 6-09	CONTRACT NO.: 60143	
DESIGN DATE:	DWG. BY:	CHK. BY:	PROCESS DATE: 12/30/09	DWG. BY: TCF	CHK. BY: JDM
REV. DATE:	REV. BY:		CHANGE ORDER DATE:		
REV. DATE:	REV. BY:		PRODUCTION DATE:	DWG. BY:	

PAGE NO.

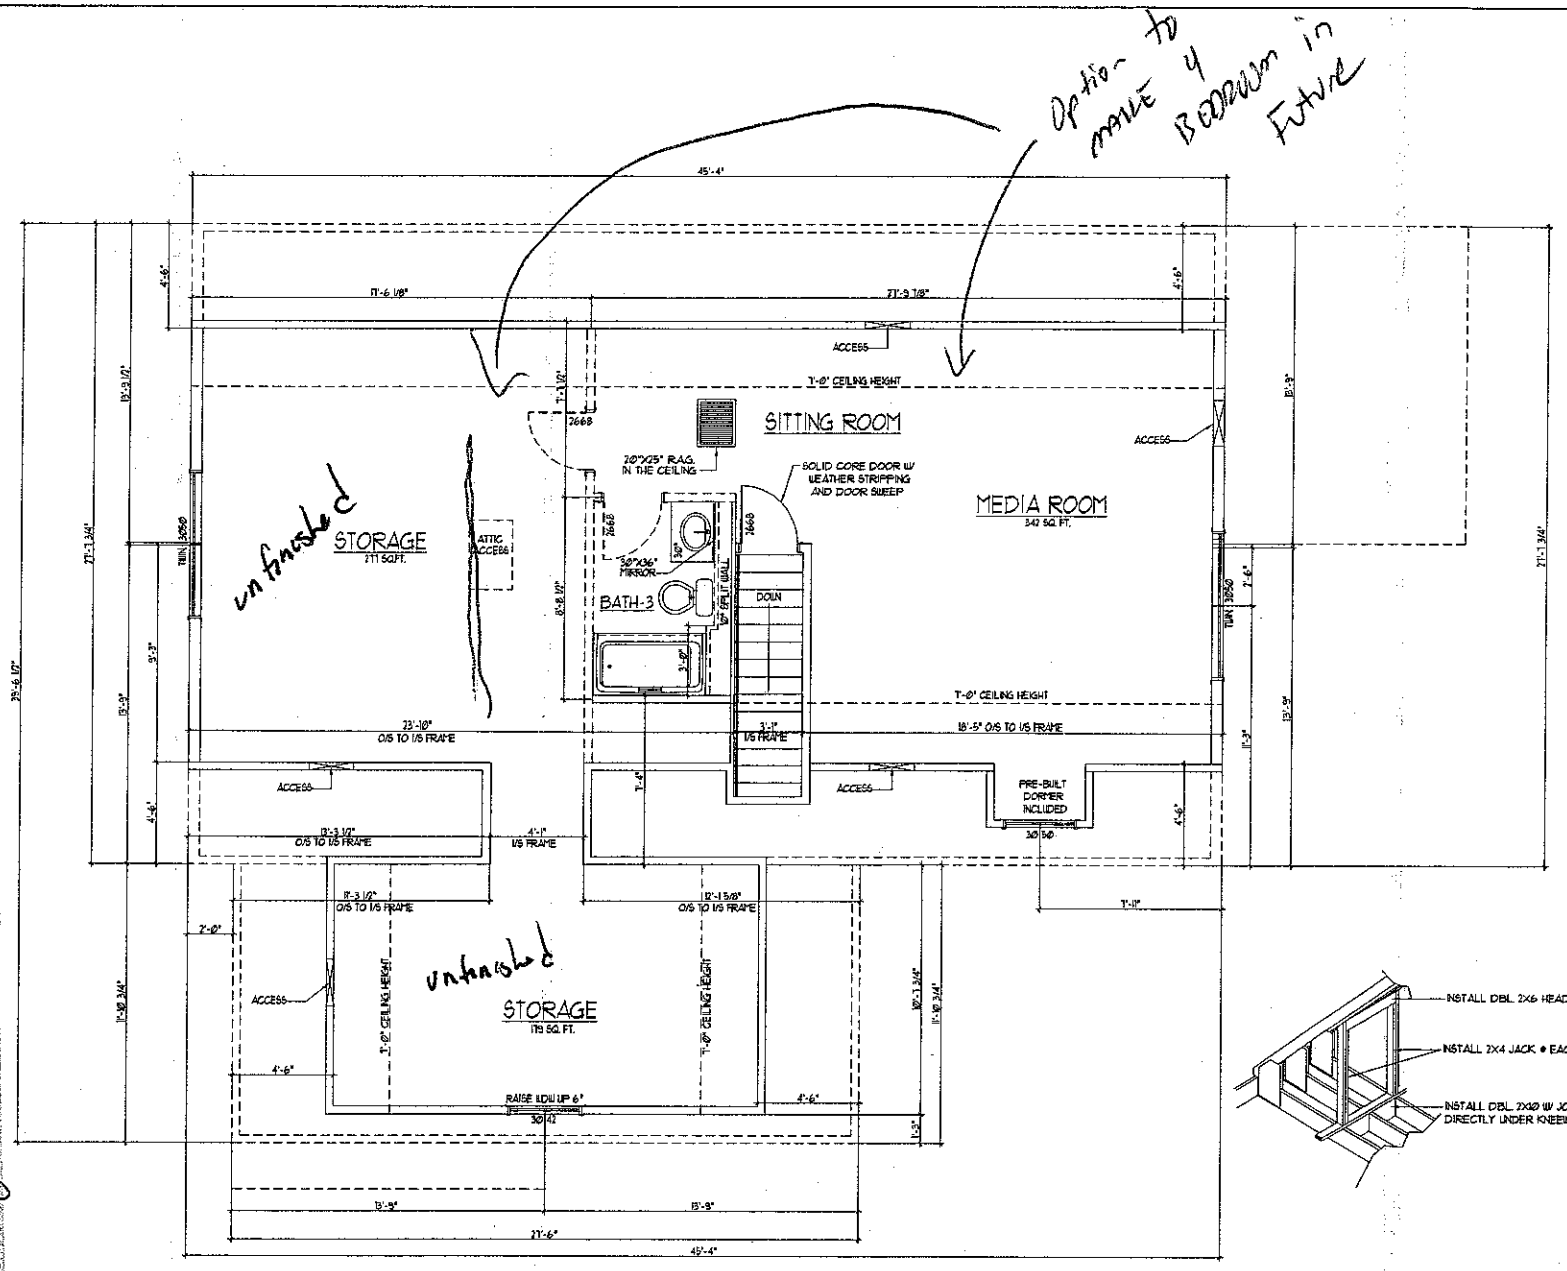

Acknowledgment of Preliminary ONLY
Customer Signature Date

Second Level Floor Plan

SCALE: 1/4" = 1'-0"

NOTE: ONLY ONE HOUSE MAY BE BUILT UTILIZING THE PLANS THAT ARE DESIGNATED FOR THIS CONTRACT JOB

© COPYRIGHT 2002 NATIONWIDE CUSTOM HOMES ALL RIGHTS RESERVED

NATIONWIDE Custom Homes
P.O. BOX 5511 MARTINSVILLE, VA. 24115
1100 RIVES ROAD, MARTINSVILLE, VA. 24115
(276) 632-1100
FAX (276) 632-1181
www.NATIONWIDECUSTOMHOMES.com

PLAN NAME: CALHOUN			PURCHASER: NCH-STATESVILLE		PAGE NO.
COLLECTION/SERIES: LEGACY			JOB NO.: MS 6-09	CONTRACT NO.: 60143	
DESIGN DATE:	DWG. BY:	CHK. BY:	PROCESS DATE: 12/30/09	DWG. BY: TCF	CHK. BY: JDM
REV. DATE:	REV. BY:		CHANGE ORDER DATE:		
REV. DATE:	REV. BY:		PRODUCTION DATE:	DWG. BY:	