
Acknowledgement Of
Plans Submittal ONLY!

Date

Date 09/10/14

with Addition

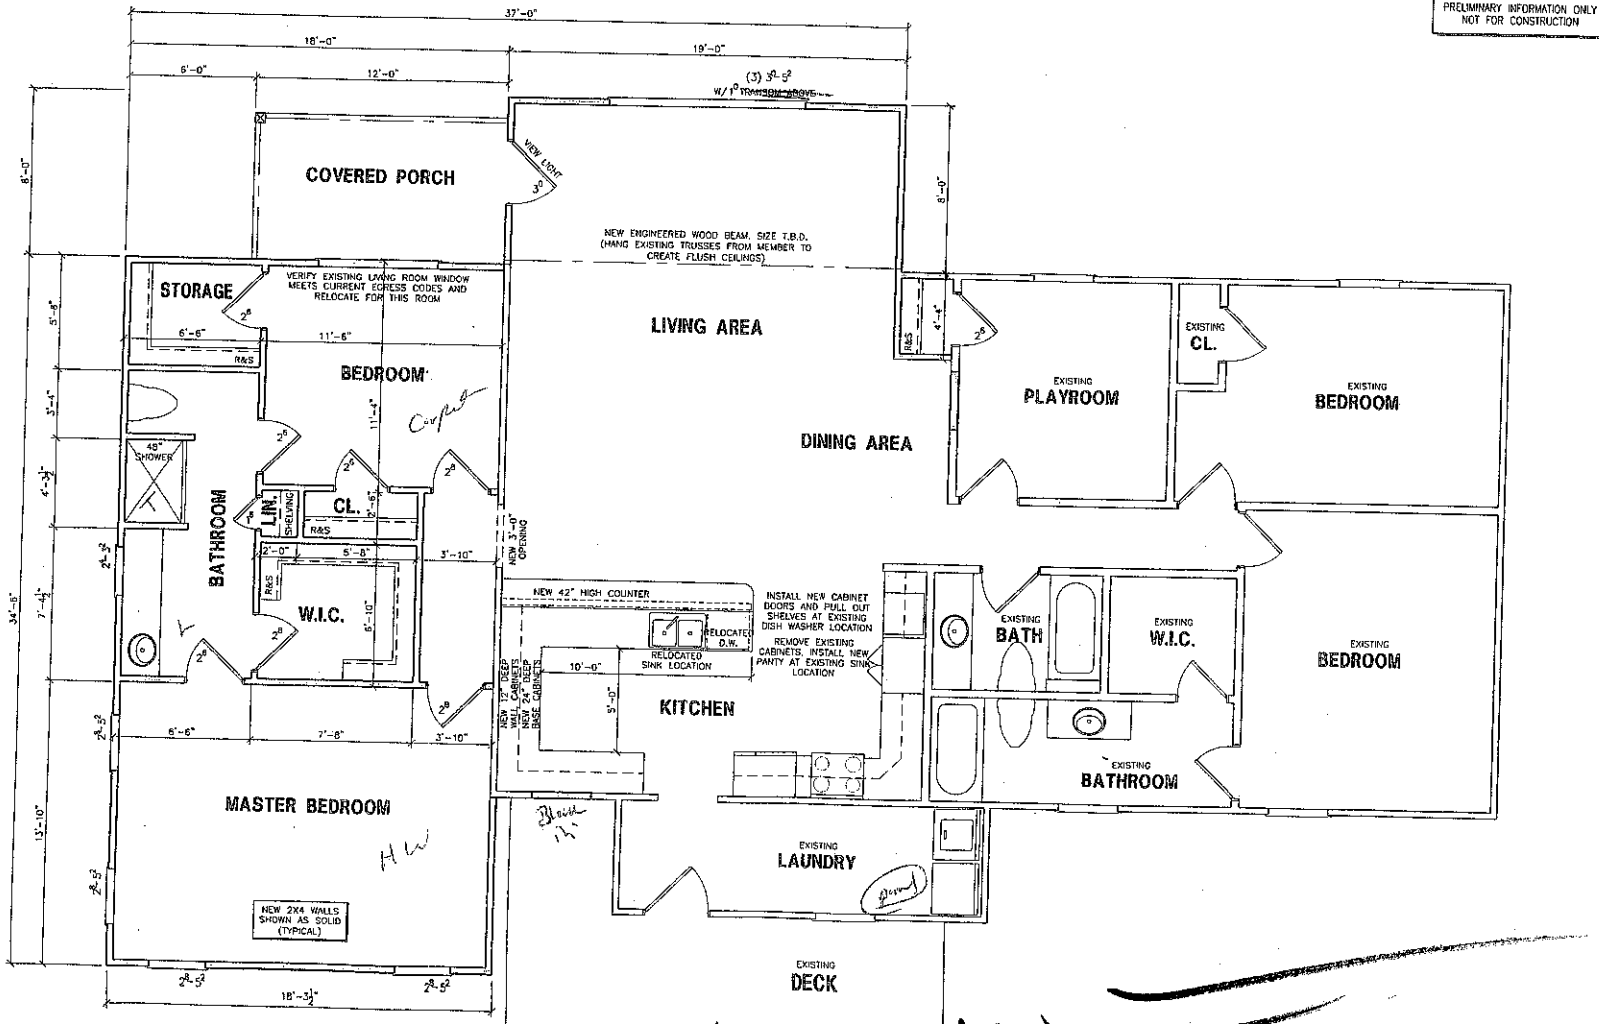

PRELIMINARY
PRELIMINARY INFORMATION ONLY
NOT FOR CONSTRUCTION

THESE DRAWINGS ARE INSTRUMENTS OF SERVICE AND SHALL REMAIN THE PROPERTY OF DOUG GATHER ALL RIGHTS RESERVED.
THIS DRAWING IS NOT TO BE REPRODUCED OR USED TO CONTRACT ANY BUILDING WITHOUT THE WRITTEN AUTHORIZATION OF DOUG GATHER
© COPYRIGHT 2014

LIPPARD RESIDENCE

138 DODGE DRIVE ◆ STATESVILLE, NC

PROPOSED FLOOR PLAN

SQUARE FOOTAGE	
EXISTING	1,340 S.F.
BEDROOM ADDITION	624 S.F.
LIVING ROOM ADDITION	192 S.F.
FRONT PORCH	84 S.F.
TOTAL UNDER ROOF	2,200 S.F.

DRAWN BY: DRG
SCALE:
DATE DRAWN: 5/27/14
REVISION:
BASE PLAN: N/A

A2.0