Acknowledgement of Plans Submittal ONLY!

Date 10/2/15


Date 10/8/15

GENERAL NOTES

GENERAL FRAMING NOTES


FIRST FLOOR PLAN

SCALE 1/4" = 1'-0"

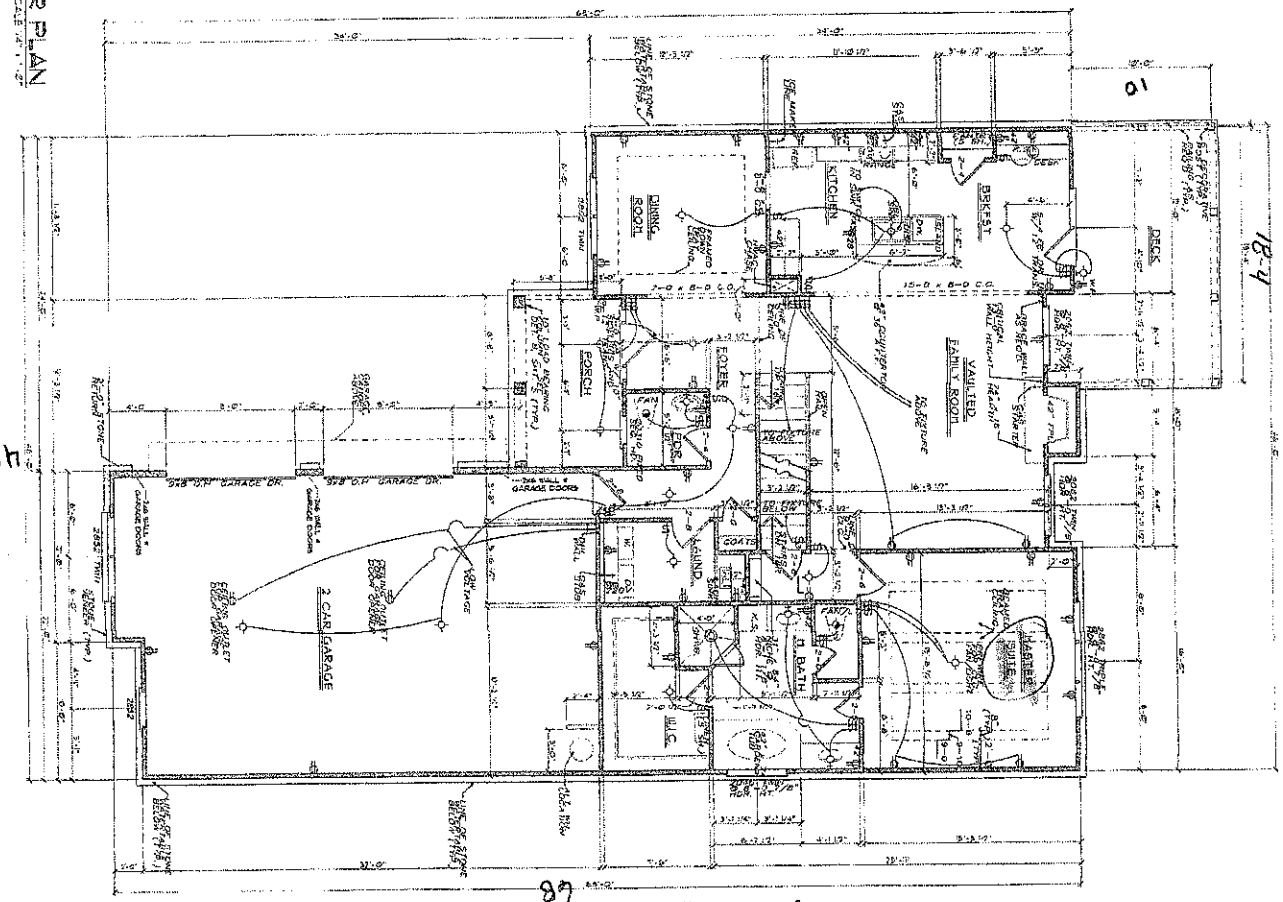

OPT 3 CAR GARAGE

SCALE 1/4" = 1'-0"

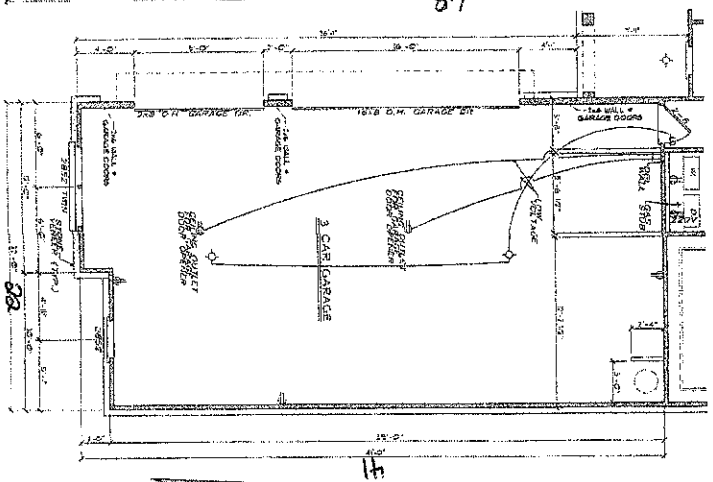


SHEET A1	DATE MARCH 16 2015	PROJECT: The Stoneleigh XL BY 4G Design Build, LLC	4G DESIGN BUILD

Acknowledgement of Plans Submittal ONLY!


Date 10/2/15


Date 10/8/15

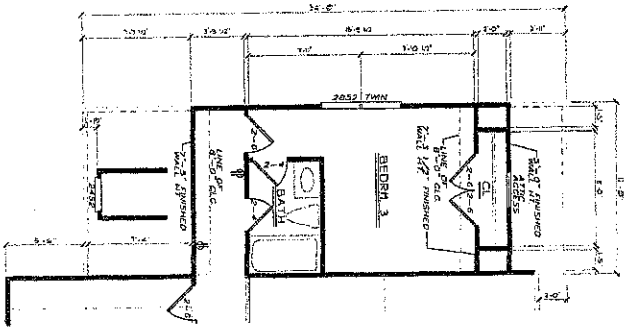

BDRM 3 W/OPT. BATH

SECOND FLOOR PLAN

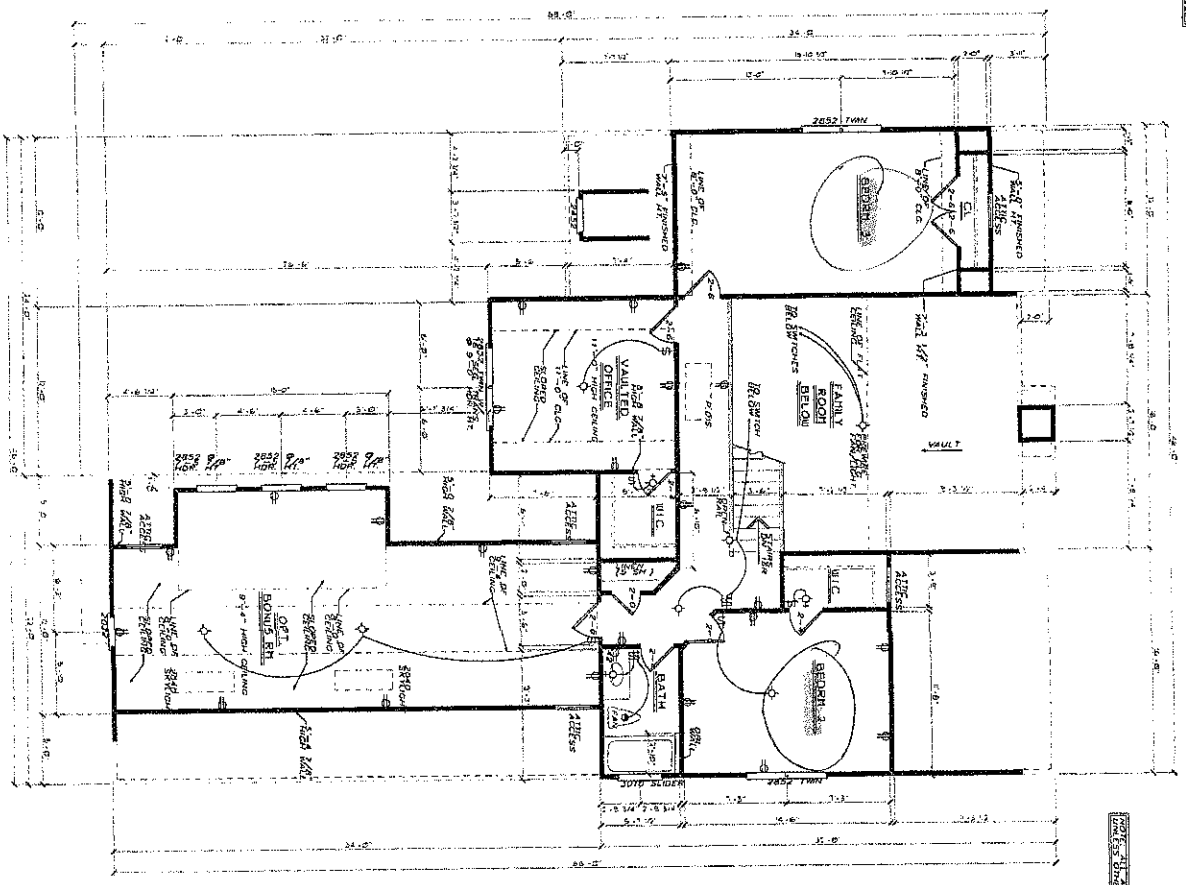

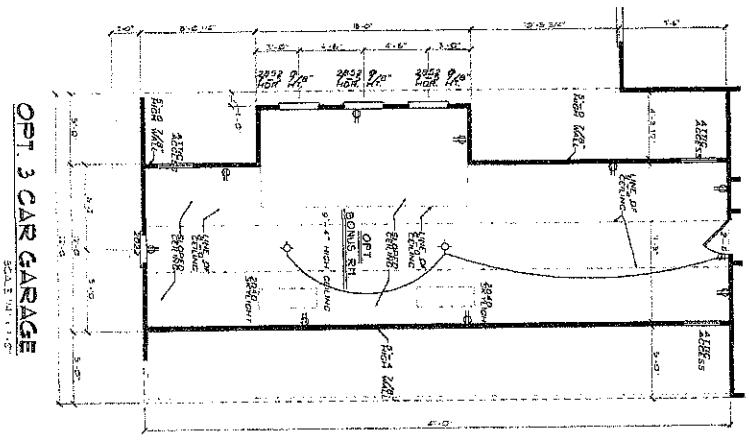

OPT. 3 CAR GARAGE

SHEET			
A2	REVISED:	DATE: SEPTEMBER 21, 2015	DRAWN BY: JR

PROJECT:

The Stoneleigh XL

BY

4G Design Build, LLC

4G DESIGN BUILD