
F:\Files\ARC\Share\Product\Charlotte\CURDWG\Bayport\42944_2-1-1.dwg Mon Apr 15 13:06:22 2002

GENERAL NOTES

1. ALL WALLS ARE SHOWN @ 3 1/2" UNLESS OTHERWISE SPECIFIED.
2. ALL EXTERIOR WINDOW AND DOOR HEADERS ARE 2-2x10 UNLESS OTHERWISE SPECIFIED.
3. SOLID BLOCK ALL GIRDERS AND BEAMS TO THE FOUNDATION.

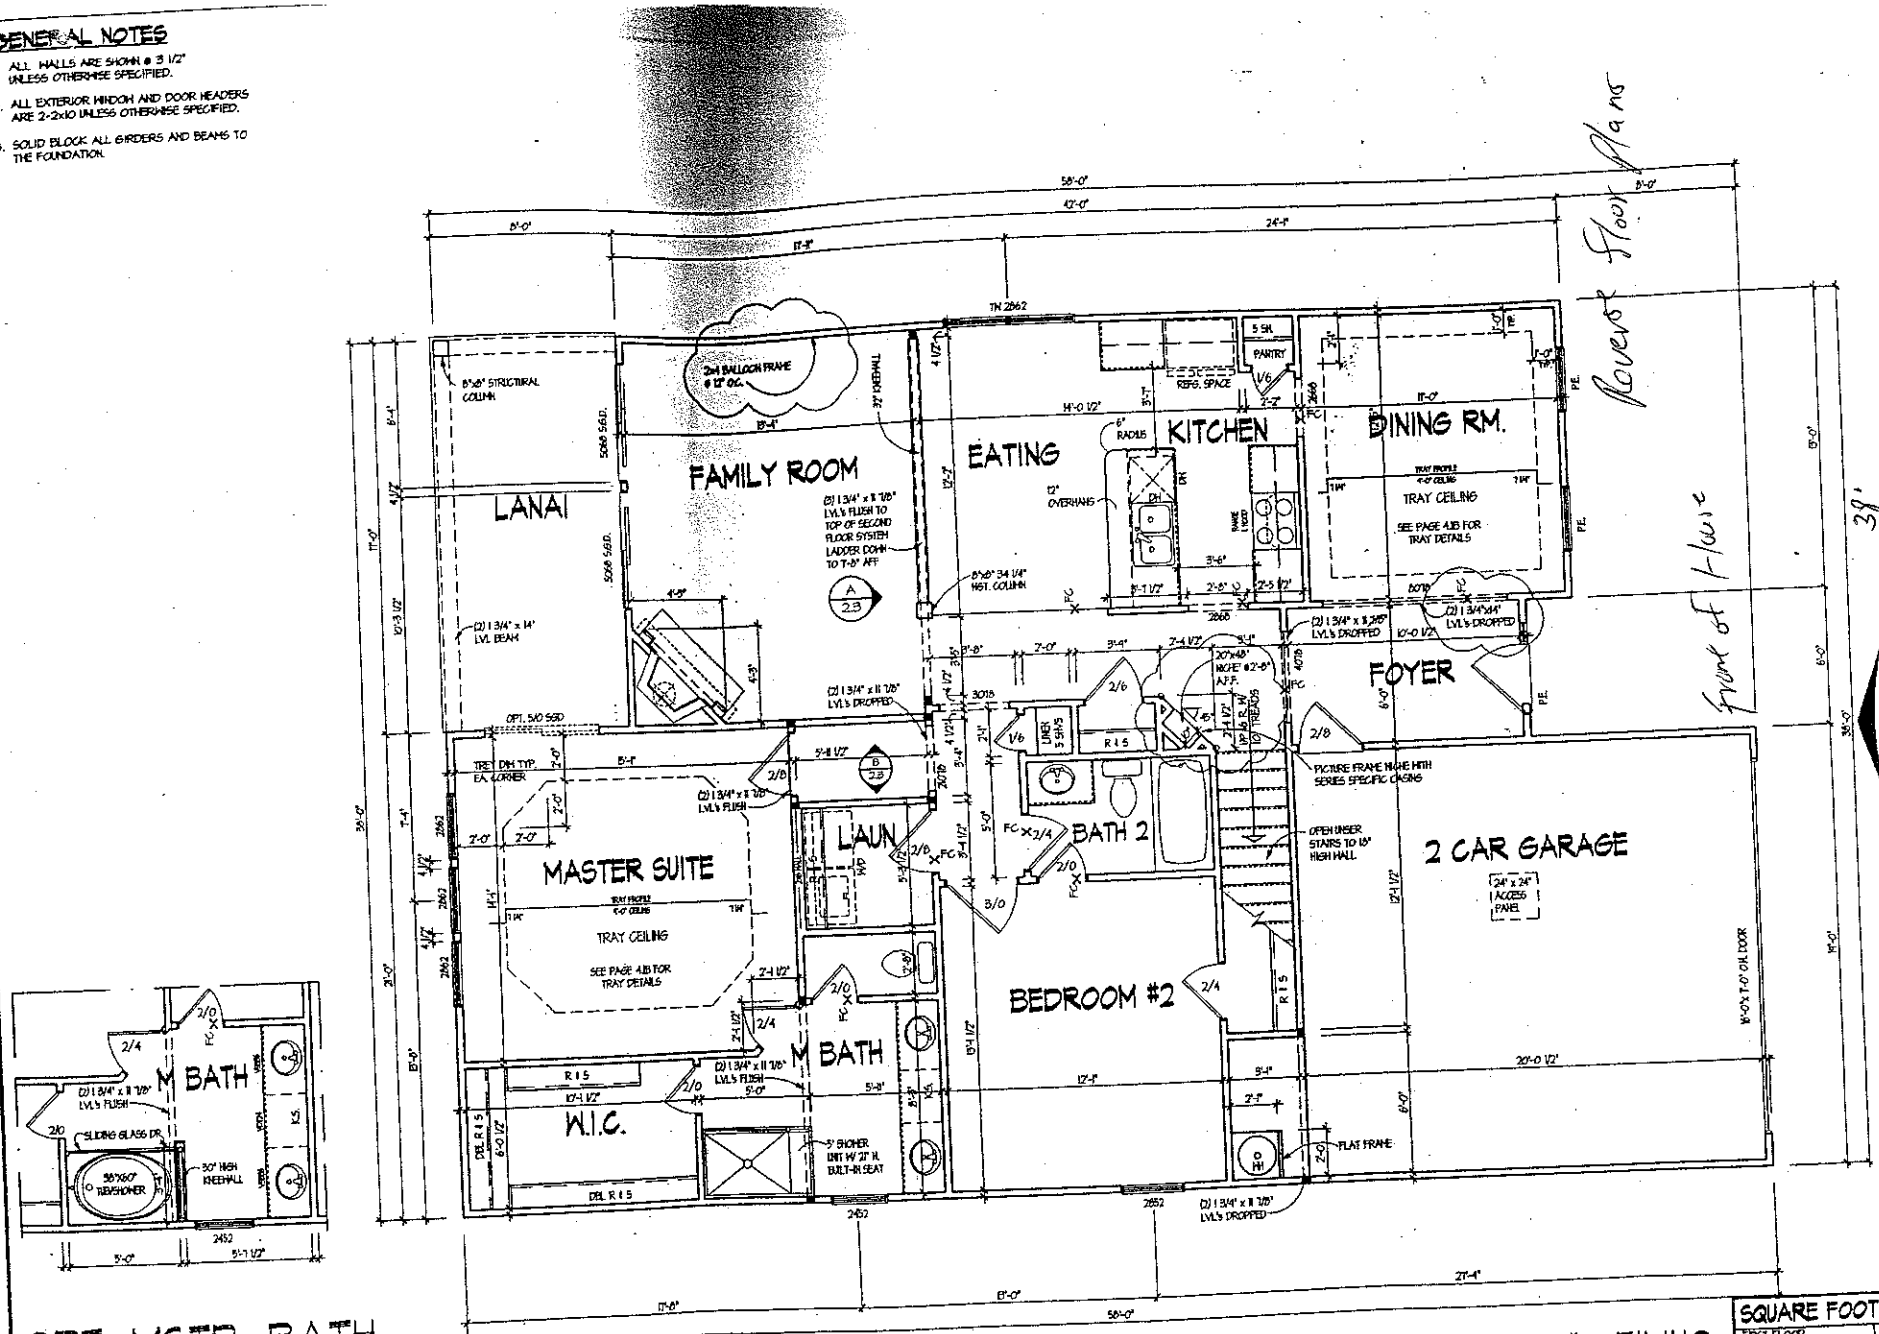

OPT. MSTR. BATH W/ TUB/SHWR UNIT FIRST FLOOR PLAN


SCALE: 1/4"=1'-0"

9'-0" CEILING

SQUARE FOOTAGES	
FIRST FLOOR	1991
SECOND FLOOR	108
OTHER (LANAI)	0
SUBTOTAL	2099
GARAGE	402
TOTAL UNDER ROOF	2501

GENERAL NOTES

1. ALL EXTERIOR WALLS ARE SHOWN @ 5 1/2" UNLESS OTHERWISE SPECIFIED.
2. ALL INTERIOR WALLS ARE SHOWN @ 3 1/2" UNLESS OTHERWISE SPECIFIED.
3. ALL EXTERIOR WINDOW AND DOOR HEADERS ARE 2-2x10 UNLESS OTHERWISE SPECIFIED.
4. SOLID BLOCK ALL GIRDERS AND BEAMS TO THE FOUNDATION.

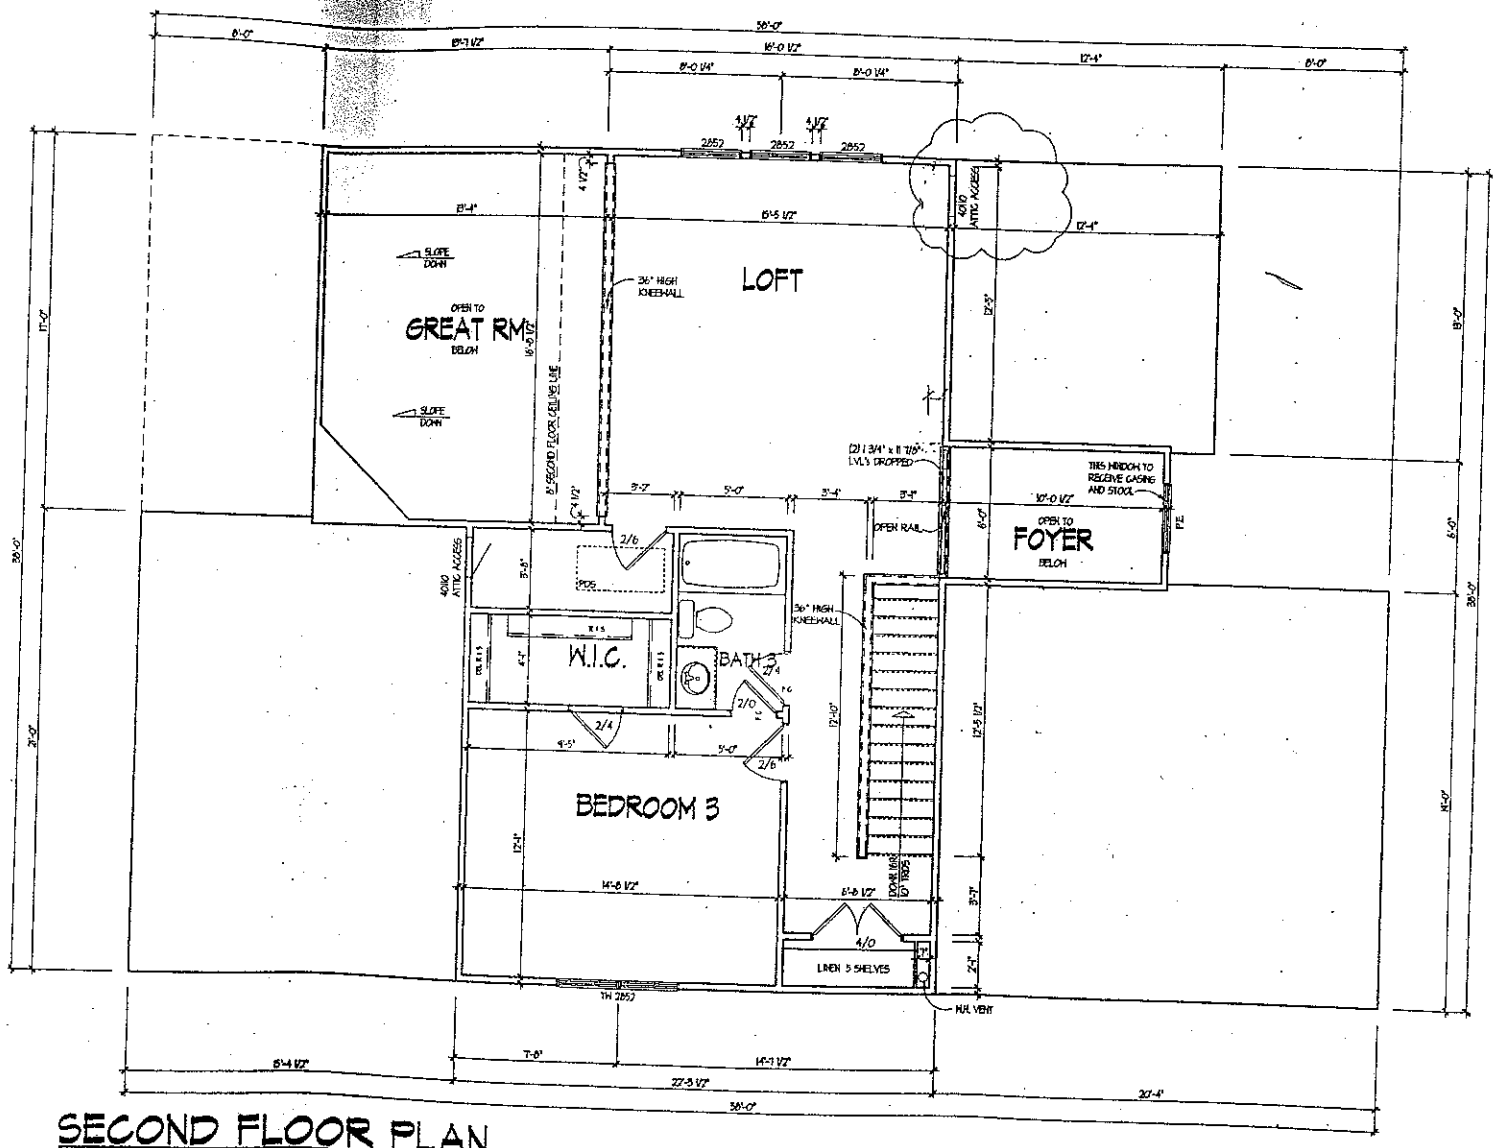

SECOND FLOOR PLAN

SCALE: 1/4"=1'-0"

8'-0" CEILING

SEE PARTIAL PLANS ON FRONT ELEV. SHEETS FOR WINDOW, DOOR, GARAGE DOOR AND PORCH SIZES AND LOCATIONS WITH ASSOCIATED HEADER SIZES