
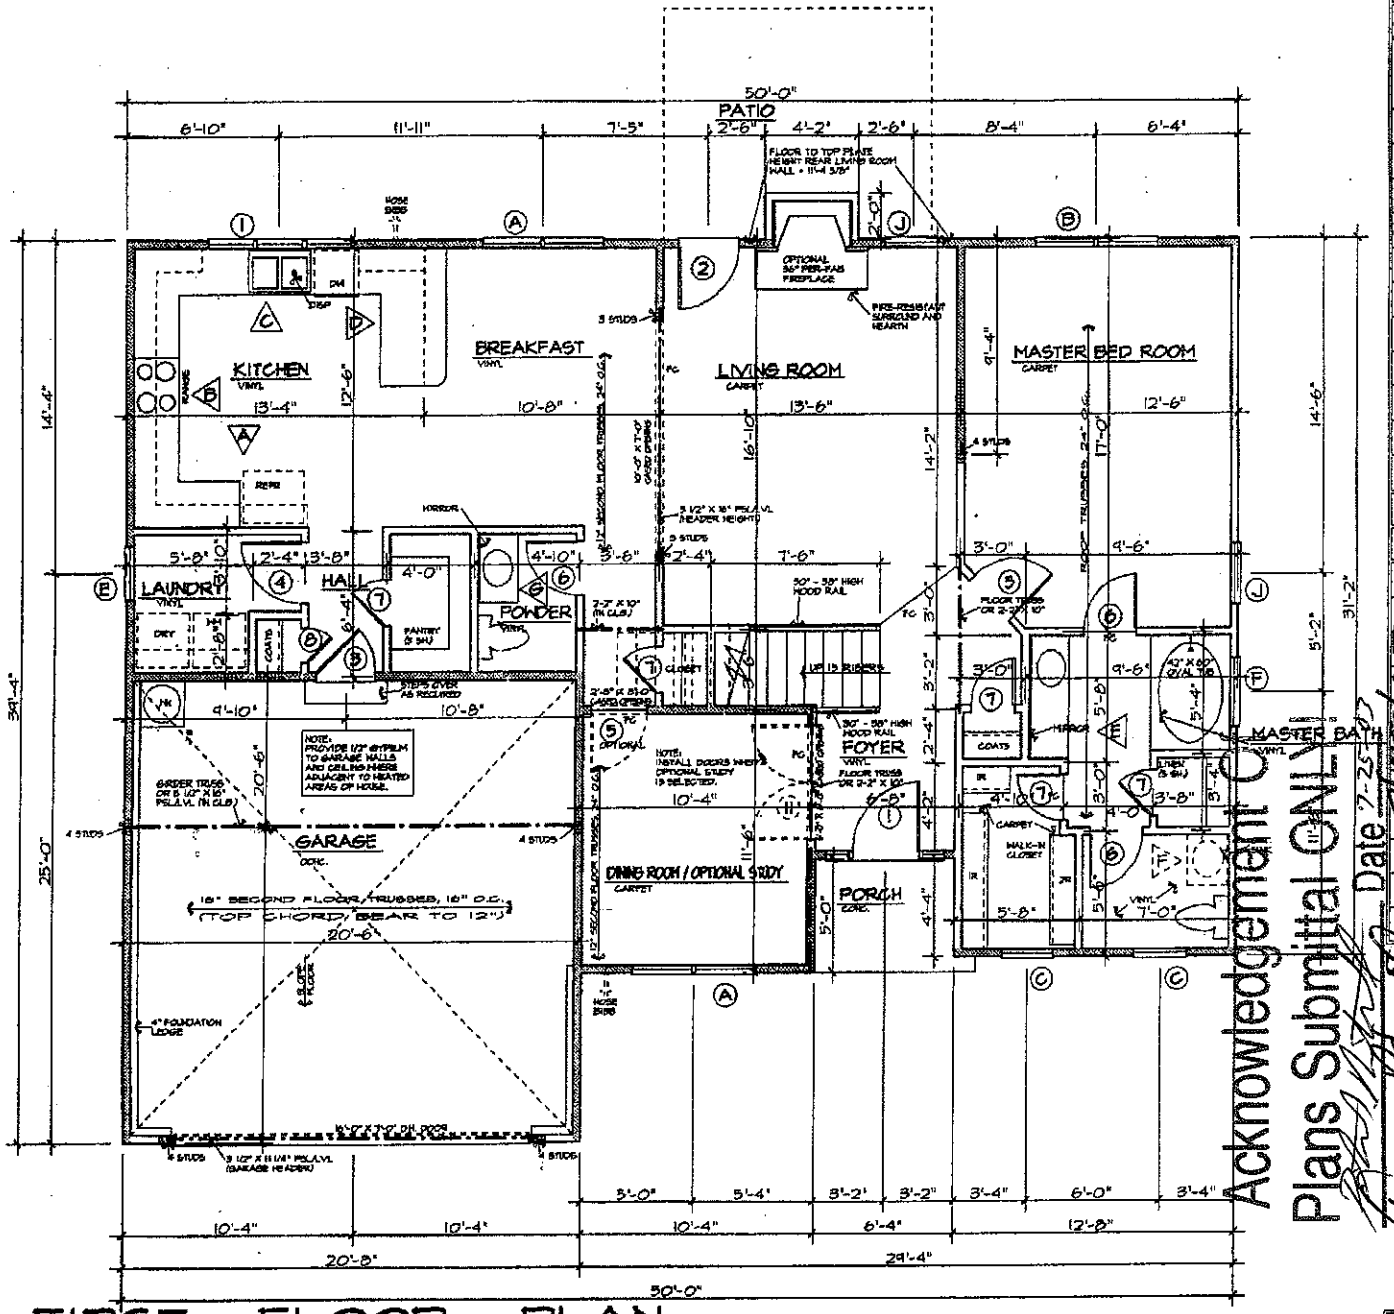


DOOR SCHEDULE

NO.	SIZE	DESCRIPTION
①	3'-0" X 6'-8" X 1 3/4" WITH 12" SIDELIGHTS	SEE FRONT ELEVATIOI
②	2'-8" X 6'-8" X 1 3/4"	FIFTEEN LIGHT
③	2'-8" X 6'-8" X 1 3/4"	20 MINUTE RATEC
④	2'-8" X 6'-8" X 1 3/8"	6 PANEL COLONIAL
⑤	2'-6" X 6'-8" X 1 3/8"	6 PANEL COLONIAL
⑥	2'-4" X 6'-8" X 1 3/8"	6 PANEL COLONIAL
⑦	2'-0" X 6'-8" X 1 3/8"	6 PANEL COLONIAL
⑧	1'-6" X 6'-8" X 1 3/8"	6 PANEL COLONIAL
⑨	2-2'-0" X 6'-8" X 1 3/8"	6 PANEL COLONIAL
⑩	5'-0" X 6'-8" X 1 1/8"	PAIR, BI-FOLC
⑪	2-2'-0" X 6'-8" X 1 3/8"	"FRENCH", TEN LIGH
⑫	2-2'-6" X 6'-8" X 1 3/8"	6 PANEL COLONIAL

WINDOW SCHEDULE

TYPE	SIZE	DESCRIPTION
Ⓐ	2-2'-8" X 6'-0"	VINYL S.H., 18 LTS
Ⓑ	2-2'-8" X 5'-0"	VINYL S.H., 18 LTS
Ⓒ	2'-4" X 6'-0"	VINYL S.H., 18 LTS
Ⓓ	4'-0" X 4'-4"	VINYL FIXED, TEMPERED
Ⓔ	2'-4" X 3'-0"	VINYL S.H., 12 LTS
Ⓕ	3'-0" X 1'-0"	VINYL, FIXED
Ⓖ	2'-8" X 5'-0" W/ 2'-8" BASE HALF ROUND TRANSOM OVER	VINYL S.H., 12 LTS
Ⓗ	3'-0" X 5'-0" (W/ RADIUS TOP)	VINYL, FIXED
Ⓘ	3-2'-0" X 3'-0"	VINYL S.H., 12 LTS
Ⓙ	2'-8" X 6'-0"	VINYL S.H., 12 LTS

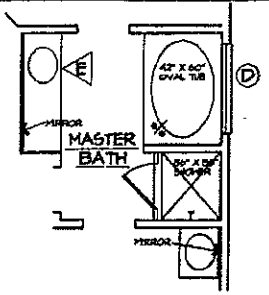

OPTIONAL DELUXE MASTER BATH

FIRST FLOOR PLAN

SCALE: 1/4" = 1'-0"

GENERAL NOTES:
1. CONTRACTOR TO VERIFY ALL DIMENSIONS.
2. DO NOT SCALE DIMENSIONS FROM PRINTS. PLANS AND DETAILS ARE NOT ALWAYS DRAWN TO SCALE. USE DIMENSIONS GIVEN OR


HEADER NOTES - FIRST FLOOR:
1. ALL EXTERIOR HEADERS ON FIRST FLOOR SHALL BE 2-2" X 10" NO. 2 CONTINUOUS #1 DOUGLAS FIR OR BETTER UNLESS OTHERWISE NOTED

AREA:

1ST FLOOR HEATED	1290 ☐
2ND FLOOR HEATED	678 ☐
BONUS ROOM	225 ☐

WILLIAM BREWSTER CO.
THE MAGNOLIA II-A

JOB NO. BREWSTE
DATE: 8/02
DRAWN BY: MT

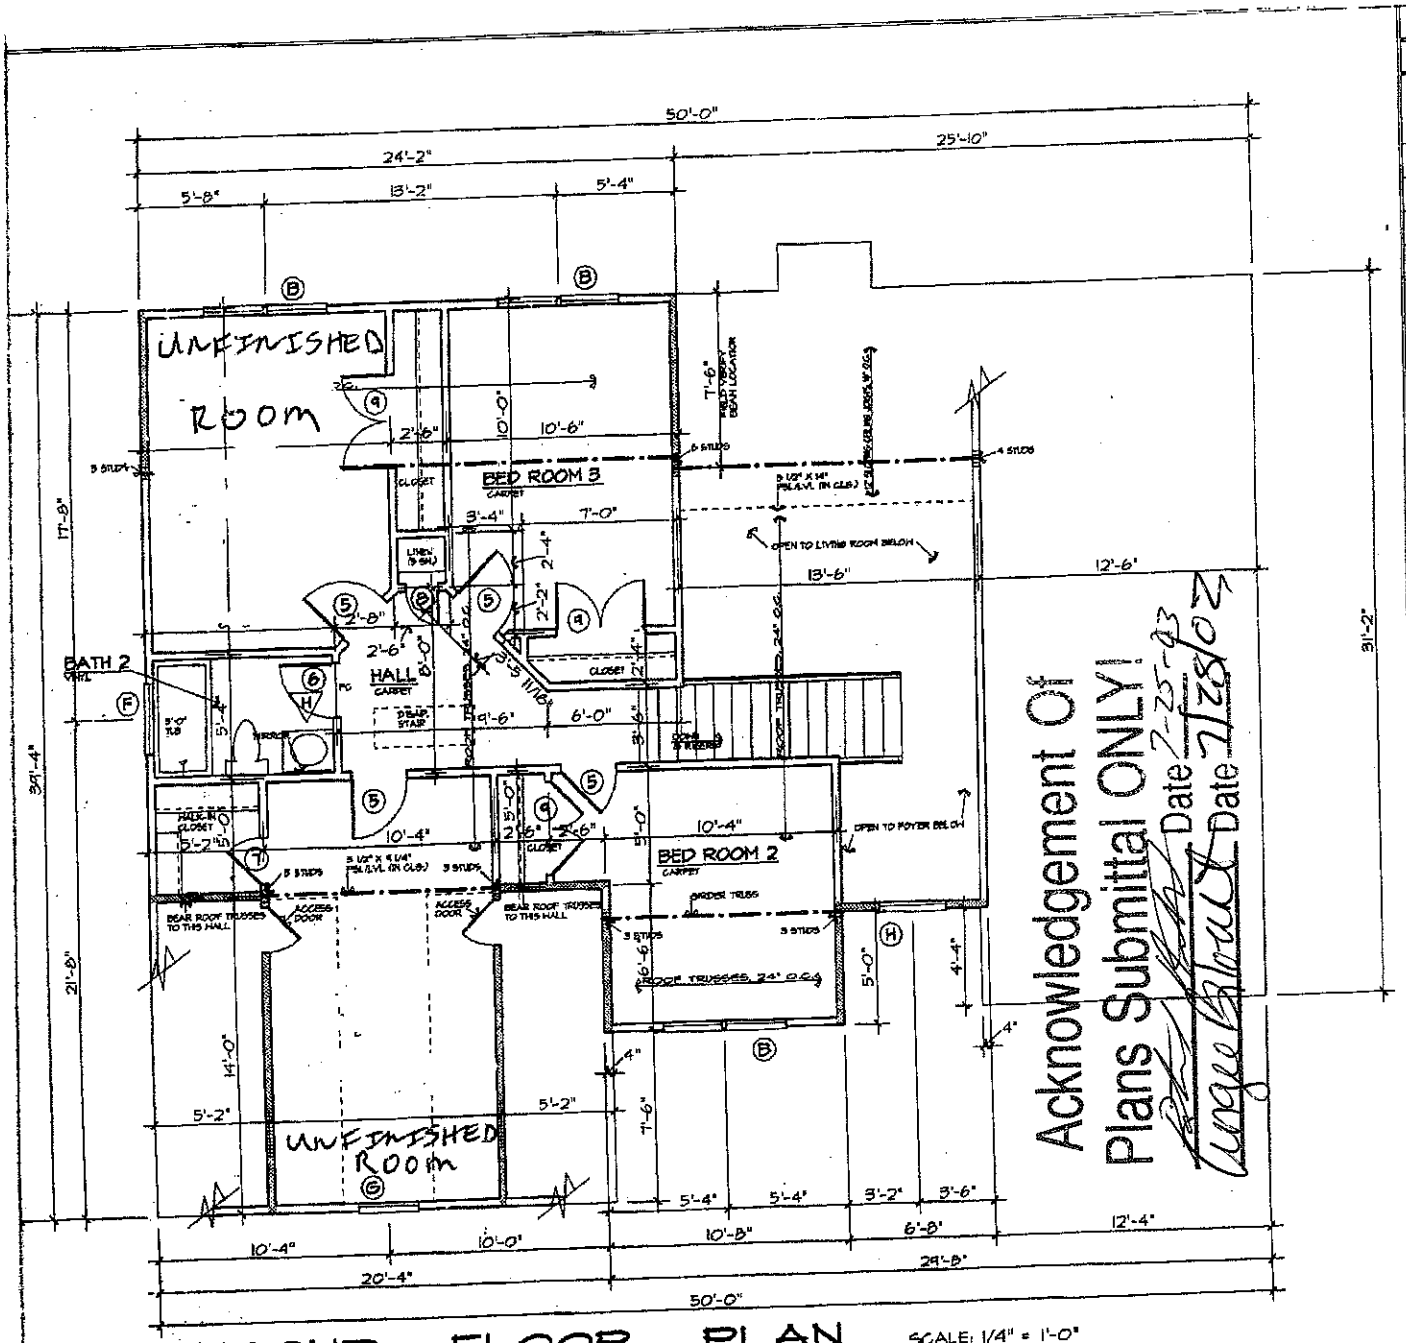

Acknowledgement Of Plans Submittal ONLY!
Date 2-25-03
Date 2/28/03

SECOND FLOOR PLAN

SCALE: 1/4" = 1'-0"

GENERAL NOTES:
1. CONTRACTOR TO VERIFY ALL DIMENSIONS.
2. DO NOT SCALE DIMENSIONS FROM PRINTS, PLANS AND DETAILS ARE NOT ALWAYS DRAWN TO SCALE. USE DIMENSIONS GIVEN OR CONSULT DESIGNER FOR FURTHER CLARIFICATION.
3. ALL JOIST AND BEAM SPANS DETERMINED FOR THE USE OF #2 SOUTHERN YELLOW PINE. ANY OTHER SPECIES MUST BE VERIFIED.

BEARING WALLS SYMBOL =

HEADER NOTES - SECOND FLOOR:

DOOR SCHEDULE

NO.	SIZE	DESC
①	3'-0" X 6'-8" X 1 3/4" WITH 12" SIDELIGHTS	SEE FRONT
②	2'-8" X 6'-8" X 1 3/4"	FIFTEE
③	2'-8" X 6'-8" X 1 3/4"	20 MINU
④	2'-8" X 6'-8" X 1 3/8"	6 PANEL
⑤	2'-6" X 6'-8" X 1 3/8"	6 PANEL
⑥	2'-4" X 6'-8" X 1 3/8"	6 PANEL
⑦	2'-0" X 6'-8" X 1 3/8"	6 PANEL
⑧	1'-6" X 6'-8" X 1 3/8"	6 PANEL
⑨	2-2'-0" X 6'-8" X 1 3/8"	6 PANEL
⑩	5'-0" X 6'-8" X 1 1/8"	PAIR, E
⑪	2-2'-0" X 6'-8" X 1 3/8"	"FRENCH",
⑫	2-2'-6" X 6'-8" X 1 3/8"	6 PANEL

WINDOW SCHED

TYPE	SIZE	DESC
Ⓐ	2-2'-8" X 6'-0"	VINYL S.
Ⓑ	2-2'-8" X 5'-0"	VINYL S.
Ⓒ	2'-4" X 6'-0"	VINYL S.
Ⓓ	4'-0" X 4'-4"	VINYL FIXE
Ⓔ	2'-4" X 3'-0"	VINYL S.
Ⓕ	3'-0" X 1'-0"	VINYL,
Ⓖ	2'-8" X 5'-0" W/ 2'-8" BASE HALF ROUND TRANSOM OVER	VINYL S.
Ⓗ	3'-0" X 5'-0" (W/ RADIUS TOP)	VINYL
Ⓘ	3-2'-0" X 3'-0"	VINYL S
Ⓙ	2'-8" X 6'-0"	VINYL S

WILLIAM BREWSTER CC
THE MAGNOLIA II-A

Apr 25 03 02:06p