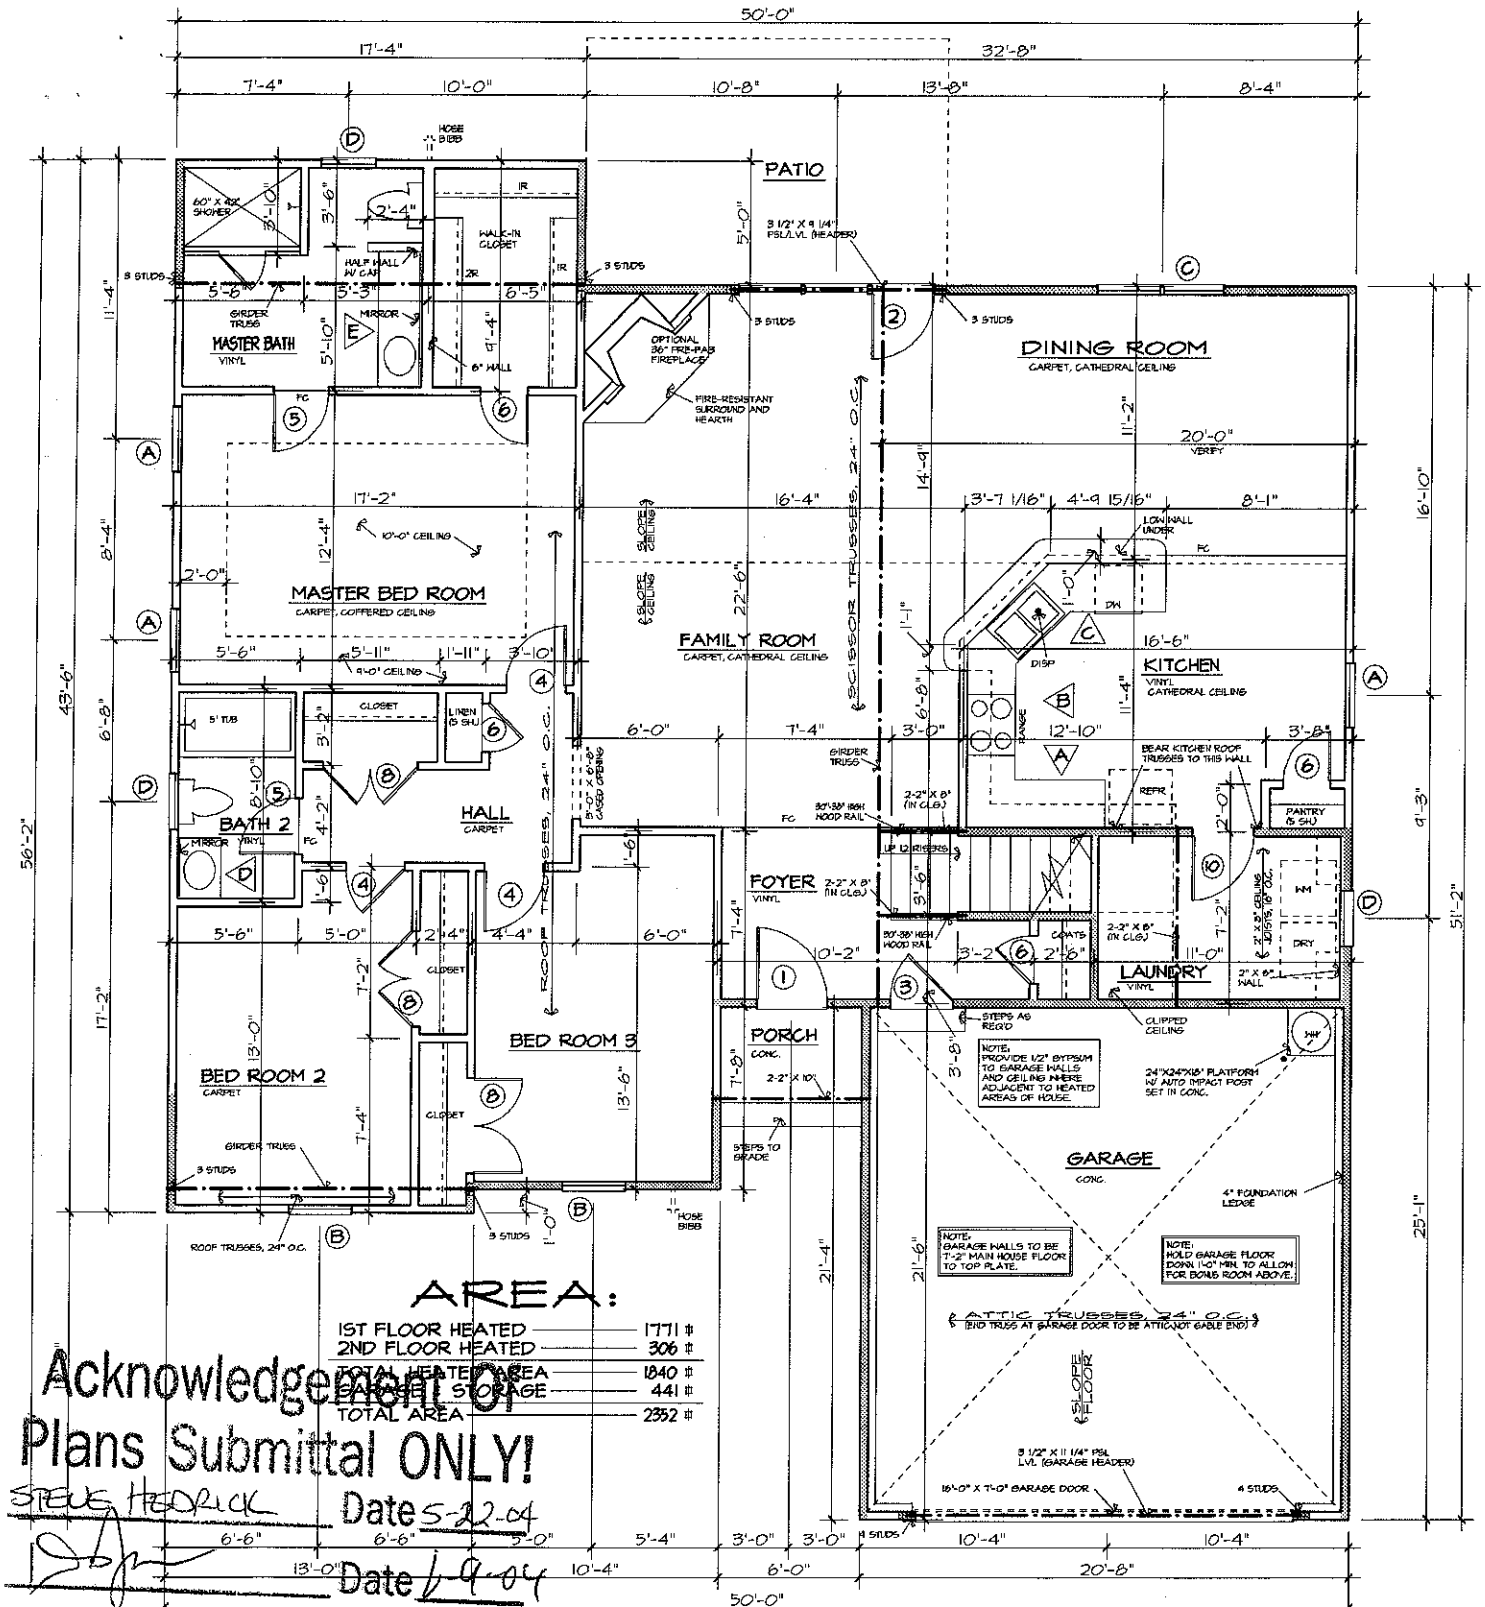


DOOR SCHEDULE

NO.	SIZE	DESCRIPTION
①	3'-0" X 6'-8" X 1 3/4"	SEE FRONT ELEVATION
②	3-2'-8" X 6'-8" X 1 3/4"	FIFTEEN LIGHT
③	2'-8" X 6'-8" X 1 3/4"	20 MINUTE RATED
④	2'-6" X 6'-8" X 1 3/8"	6 PANEL COLONIAL
⑤	2'-4" X 6'-8" X 1 3/8"	6 PANEL COLONIAL
⑥	2'-0" X 6'-8" X 1 3/8"	6 PANEL COLONIAL
⑦	1'-6" X 6'-8" X 1 3/8"	6 PANEL COLONIAL
⑧	2-2'-0" X 6'-8" X 1 3/8"	6 PANEL COLONIAL
⑨	2-2'-6" X 6'-8" X 1 3/8"	6 PANEL COLONIAL
⑩	2'-8" X 6'-8" X 1 3/8"	6 PANEL COLONIAL
⑪		

WINDOW SCHEDULE

TYPE	SIZE	DESCRIPTION
Ⓐ	2'-8" X 5'-0"	VINYL S.H., 12 LTS.
Ⓑ	2'-8" X 6'-0"	VINYL S.H., 18 LTS.
Ⓒ	2-2'-8" X 6'-0"	VINYL S.H., 18 LTS.
Ⓓ	2'-4" X 3'-0"	VINYL S.H., 12 LTS.
Ⓔ	4'-0" X 4'-4"	VINYL FIXED, TEMPERED
Ⓕ	3'-0" X 1'-0"	VINYL, FIXED
Ⓖ		
Ⓗ		

HEADER NOTES - FIRST FLOOR:

1. ALL EXTERIOR HEADERS ON FIRST FLOOR SHALL BE 2-2" X 10" NO. 2 SOUTHERN YELLOW PINE OR BETTER UNLESS OTHERWISE NOTED.
2. ALL INTERIOR LOAD-BEARING HEADERS ON FIRST FLOOR SHALL BE 2-2" X 10" NO. 2 SOUTHERN YELLOW PINE OR BETTER UNLESS OTHERWISE NOTED.
3. ALL INTERIOR NON LOAD-BEARING HEADERS ON FIRST FLOOR SHALL BE 2-2" X 4" NO. 2 SOUTHERN YELLOW PINE OR SPRUCE PINE FIR OR BETTER UNLESS OTHERWISE NOTED.

NOTES:
1. CONTRACTOR TO VERIFY ALL DIMENSIONS.
2. DO NOT SCALE DIMENSIONS FROM PRINTS. PLANS AND DETAILS ARE NOT ALWAYS DRAWN TO SCALE. USE DIMENSIONS GIVEN OR CONSULT DESIGNER FOR FURTHER CLARIFICATION.
3. ALL JOIST AND BEAM SPANS ARE DETERMINED FOR THE USE OF NO. 2 SOUTHERN YELLOW PINE FRAMING LUMBER. THE USE OF ANY OTHER GRADE OR SPECIES MUST BE VERIFIED.
4. FLOOR TO TOP PLATE FIRST FLOOR = 9'-1 1/2"
5. FLOOR TO WINDOW HEAD HEIGHT FIRST FLOOR = 7'-0"
6. DESIGN LOADS FOR ROOF TRUSSES: 20 P.S.F. LIVE, 10 P.S.F. DEAD (TOP CHORD) 0 P.S.F. LIVE, 10 P.S.F. DEAD (BOTTOM CHORD)
7. DESIGN LOADS FOR ATTIC TRUSSES: 20 P.S.F. LIVE, 10 P.S.F. DEAD (TOP CHORD) 40 P.S.F. LIVE, 10 P.S.F. DEAD (BOTTOM CHORD)

AREA:

1ST FLOOR HEATED	1771 #
2ND FLOOR HEATED	306 #
TOTAL HEATED AREA	1840 #
GARAGE STORAGE	441 #
TOTAL AREA	2352 #

Acknowledgement of Plans Submittal ONLY!

STEVE HEDRICK Date 5-22-04

Date 6-9-04

FIRST FLOOR PLAN

SCALE: 1/4" = 1'-0"

"SKAJA" RESIDENCE

WILLIAM BREWSTER CO.

JUNIPER - A (2 CAR W/ BONUS)

JOB NO. BREWSTER

DATE: 10/02


DRAWN BY: MT

REVISIONS: 1/15/03

SHEET NO. 2 OF

DOUGLAS E. TINO, INC.
RESIDENTIAL DESIGN AND DRAFTING SERVICES
11917 SAM ROPER DRIVE
CHARLOTTE, NORTH CAROLINA 28269
PHONE: 704/948-7720 FAX: 704/948-7722

DIM. CK.

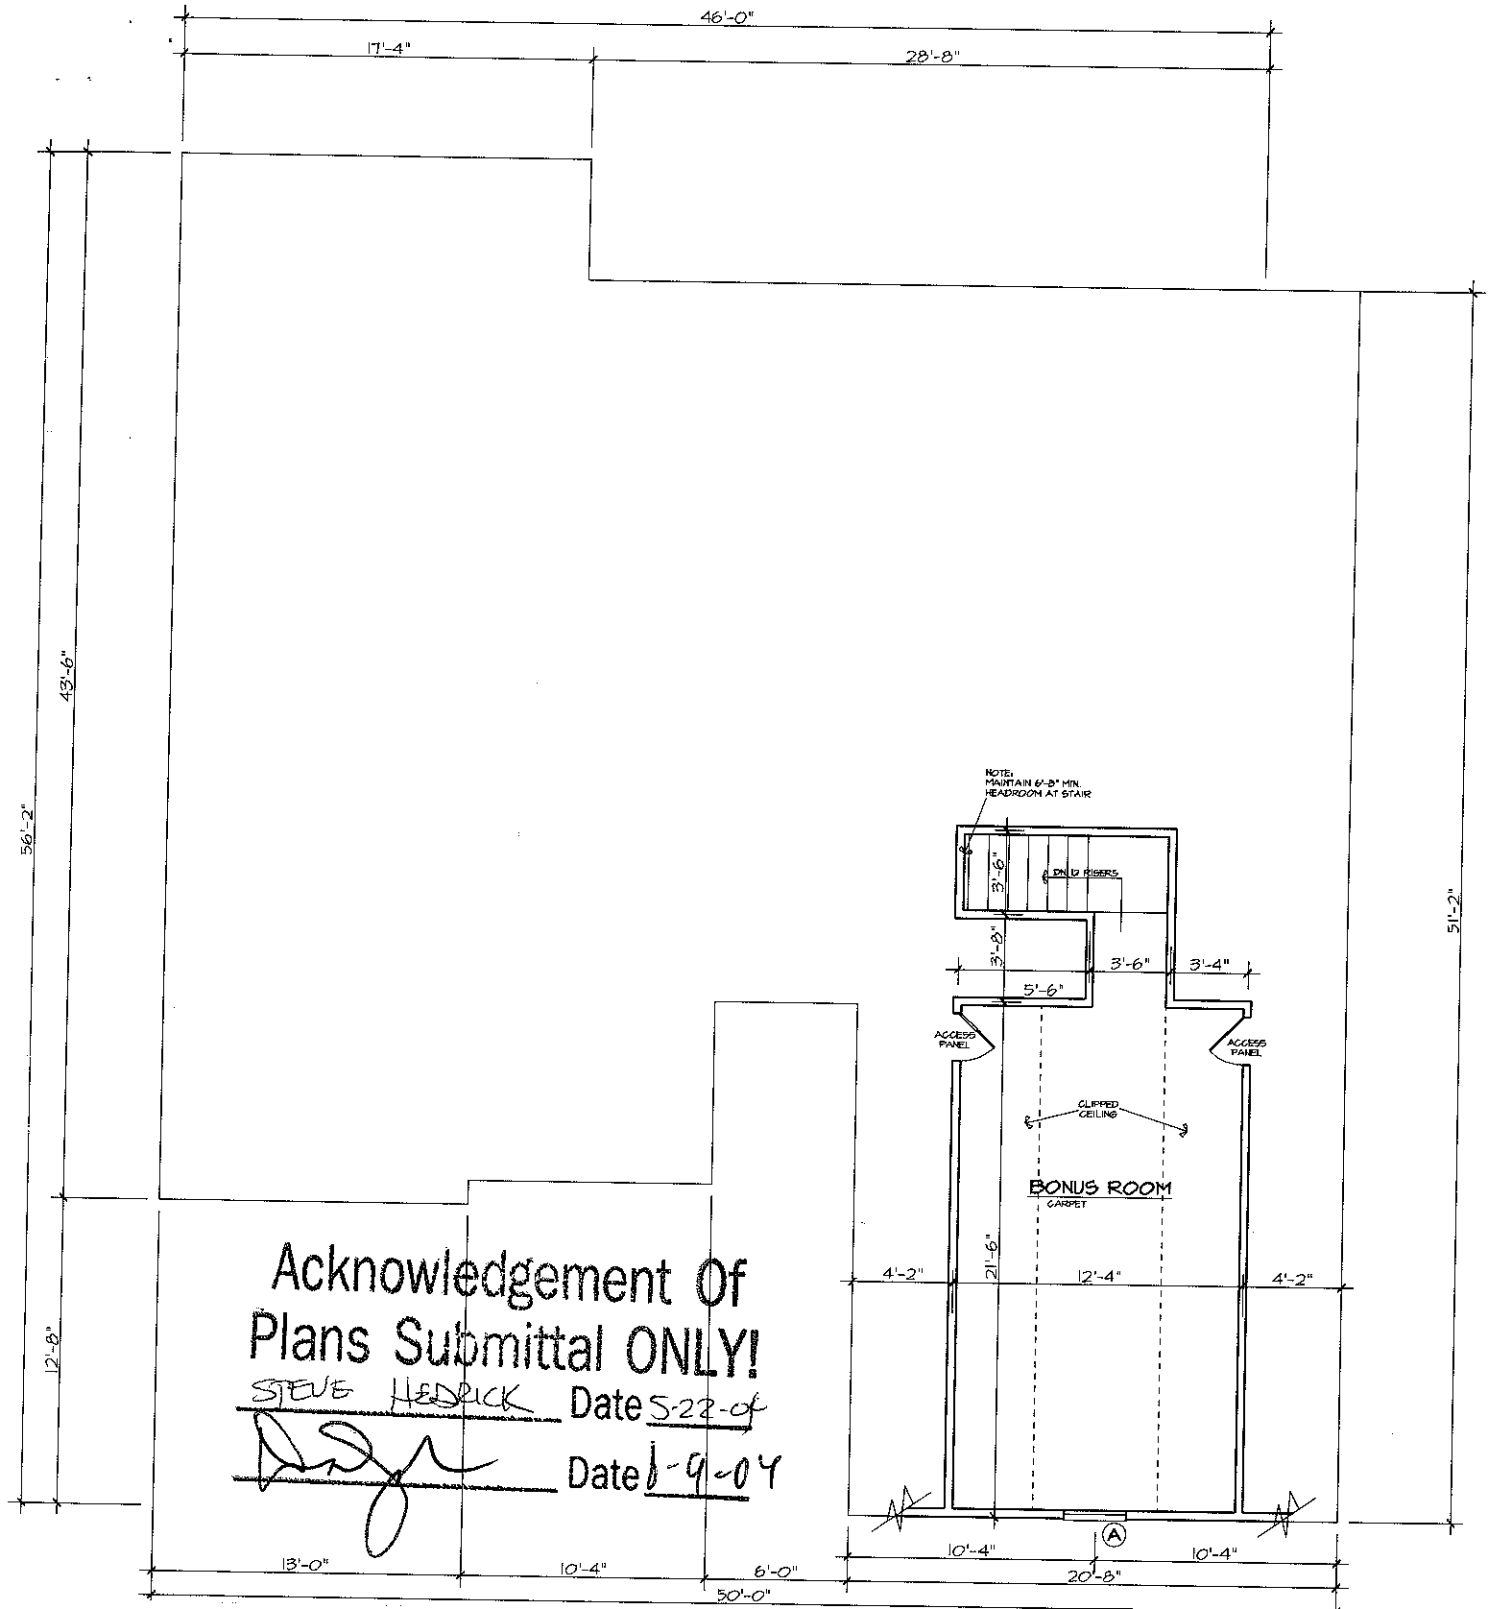

Acknowledgement Of
Plans Submittal ONLY!

STEVE HEDRICK Date 5-22-04

Date 6-9-04

DOOR SCHEDULE

NO.	SIZE	DESCRIPTION
①	3'-0" X 6'-8" X 1 3/4"	SEE FRONT ELEVATION
②	3-2'-8" X 6'-8" X 1 3/4"	FIFTEEN LIGHT
③	2'-8" X 6'-8" X 1 3/4"	20 MINUTE RATED
④	2'-6" X 6'-8" X 1 3/8"	6 PANEL COLONIAL
⑤	2'-4" X 6'-8" X 1 3/8"	6 PANEL COLONIAL
⑥	2'-0" X 6'-8" X 1 3/8"	6 PANEL COLONIAL
⑦	1'-6" X 6'-8" X 1 3/8"	6 PANEL COLONIAL
⑧	2-2'-0" X 6'-8" X 1 3/8"	6 PANEL COLONIAL
⑨	2-2'-6" X 6'-8" X 1 3/8"	6 PANEL COLONIAL
⑩	2'-8" X 6'-8" X 1 3/8"	6 PANEL COLONIAL
⑪		

WINDOW SCHEDULE

TYPE	SIZE	DESCRIPTION
Ⓐ	2'-8" X 5'-0"	VINYL S.H., 12 LTS.
Ⓑ	2'-8" X 6'-0"	VINYL S.H., 18 LTS.
Ⓒ	2-2'-8" X 6'-0"	VINYL S.H., 18 LTS.
Ⓓ	2'-4" X 3'-0"	VINYL S.H., 12 LTS.
Ⓔ	4'-0" X 4'-4"	VINYL FIXED, TEMPERED
Ⓕ	3'-0" X 1'-0"	VINYL, FIXED
Ⓖ		
Ⓗ		

HEADER NOTES - SECOND FLOOR:

1. ALL EXTERIOR LOAD-BEARING HEADERS SHALL BE 2-2" X 8" NO. 2 SOUTHERN YELLOW PINE OR BETTER UNLESS OTHERWISE NOTED.
2. ALL EXTERIOR NON LOAD-BEARING HEADERS SHALL BE 2-2" X 4" NO. 2 SOUTHERN YELLOW PINE OR BETTER UNLESS OTHERWISE NOTED.
3. ALL INTERIOR NON LOAD-BEARING HEADERS SHALL BE 2-2" X 4" NO. 2 SOUTHERN YELLOW PINE OR BETTER UNLESS OTHERWISE NOTED.

SECOND FLOOR PLAN

SCALE: 1/4" = 1'-0"

NOTES:
1. CONTRACTOR TO VERIFY ALL DIMENSIONS.
2. DO NOT SCALE DIMENSIONS FROM PRINTS. PLANS AND DETAILS ARE NOT ALWAYS DRAWN TO SCALE. USE DIMENSIONS GIVEN OR CONSULT DESIGNER FOR FURTHER CLARIFICATION.
3. ALL JOIST AND BEAM SPANS ARE DETERMINED FOR THE USE OF NO. 2 SOUTHERN YELLOW PINE FRAMING LUMBER. THE USE OF ANY OTHER GRADE OR SPECIES MUST BE VERIFIED.
4. FLOOR TO TOP PLATE SECOND FLOOR = 8'-1 1/2"
5. FLOOR TO WINDOW HEAD HEIGHT SECOND FLOOR = 6'-8"

"SKAJA" RESIDENCE

WILLIAM BREWSTER CO.

JUNIPER - A (2 CAR W BONUS)

JOB NO. BREWSTER

DATE: 10/02

DRAWN BY: MT

DOUGLAS E. TINO, INC.
RESIDENTIAL DESIGN AND DRAFTING SERVICES
11917 SAM ROPER DRIVE
CHARLOTTE, NORTH CAROLINA 28269

REVISIONS: 1/15/03

DRN. CK.

SHEET NO. 3 OF