
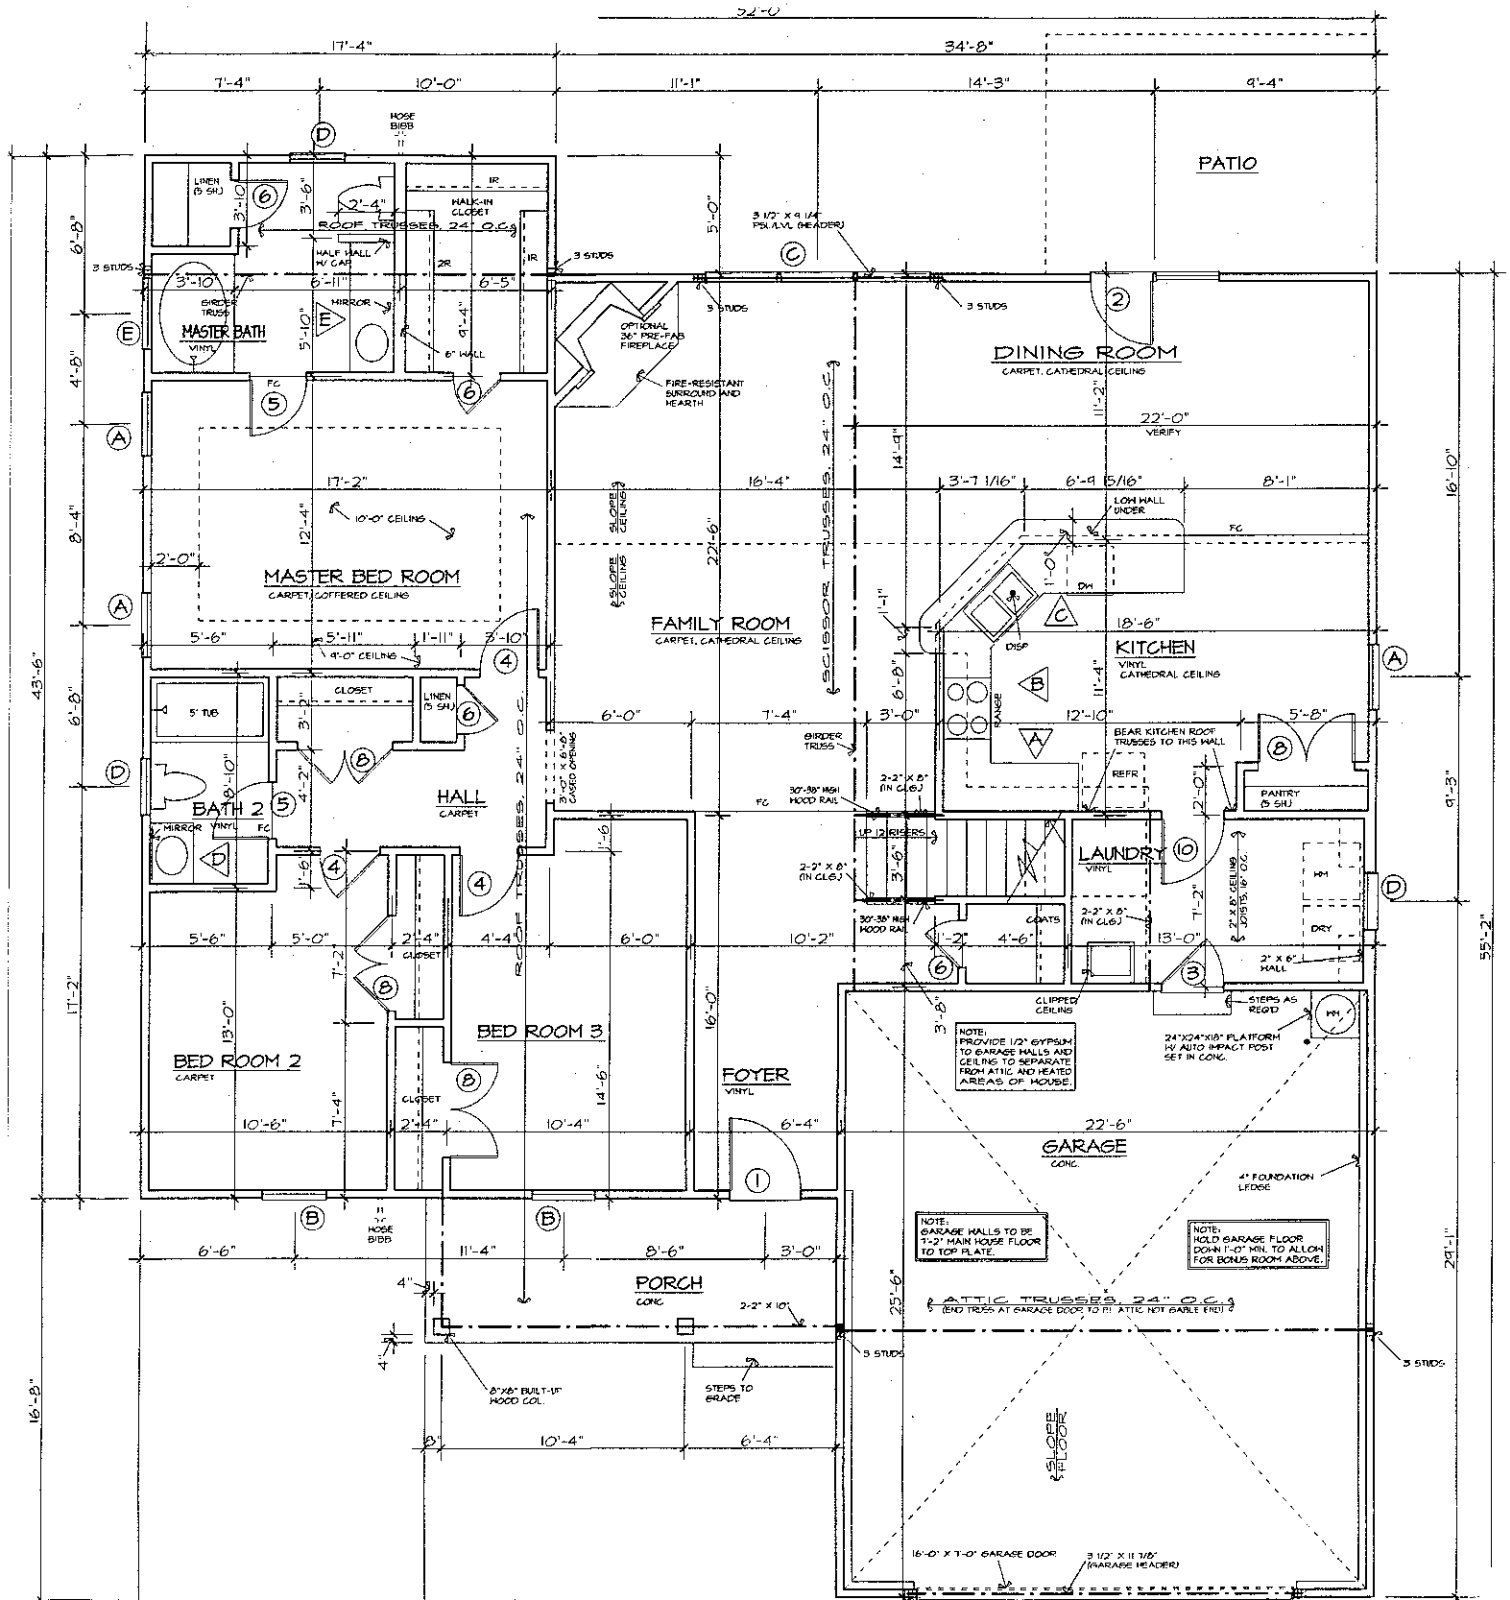


Acknowledgement Of Plans Submittal ONLY!

STEVE HEDRICK Date 8.4.09

Angie Birrick Date 3-6-09

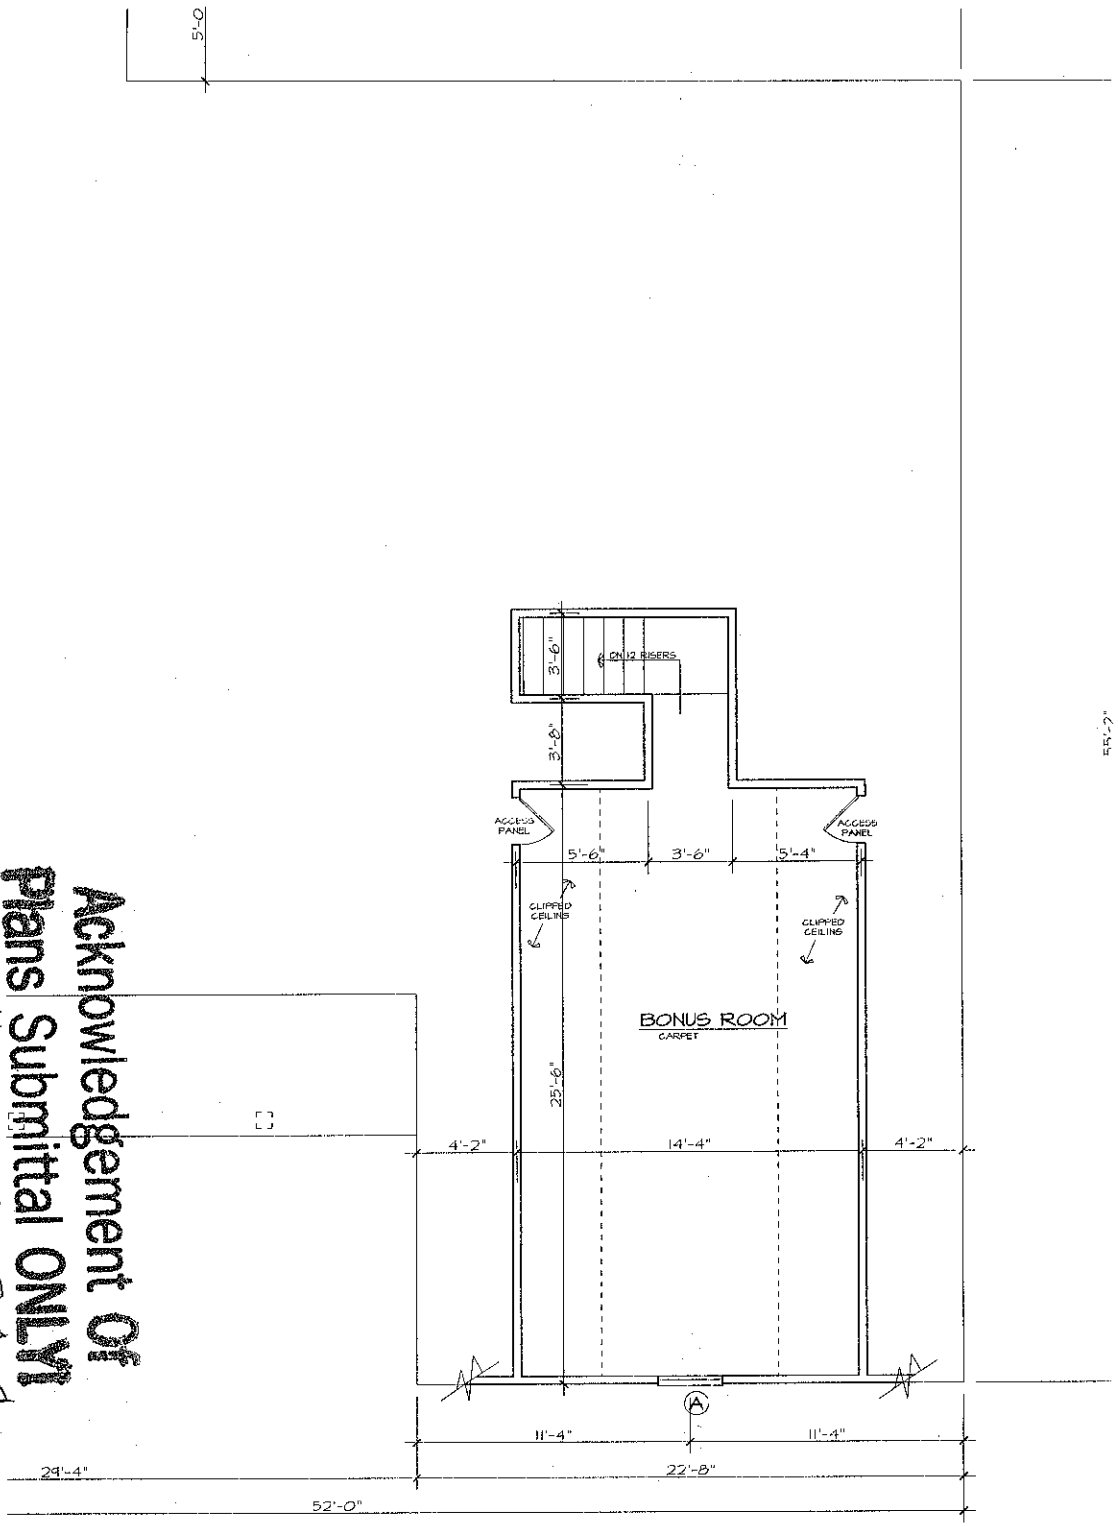

FLOOR PLAN SCALE: 1/4" = 1'-0"

Acknowledgement Of Plans Submittal ONLY!

Steve Hedrick Date 8-4-09

Angie Blum Date 8-4-09