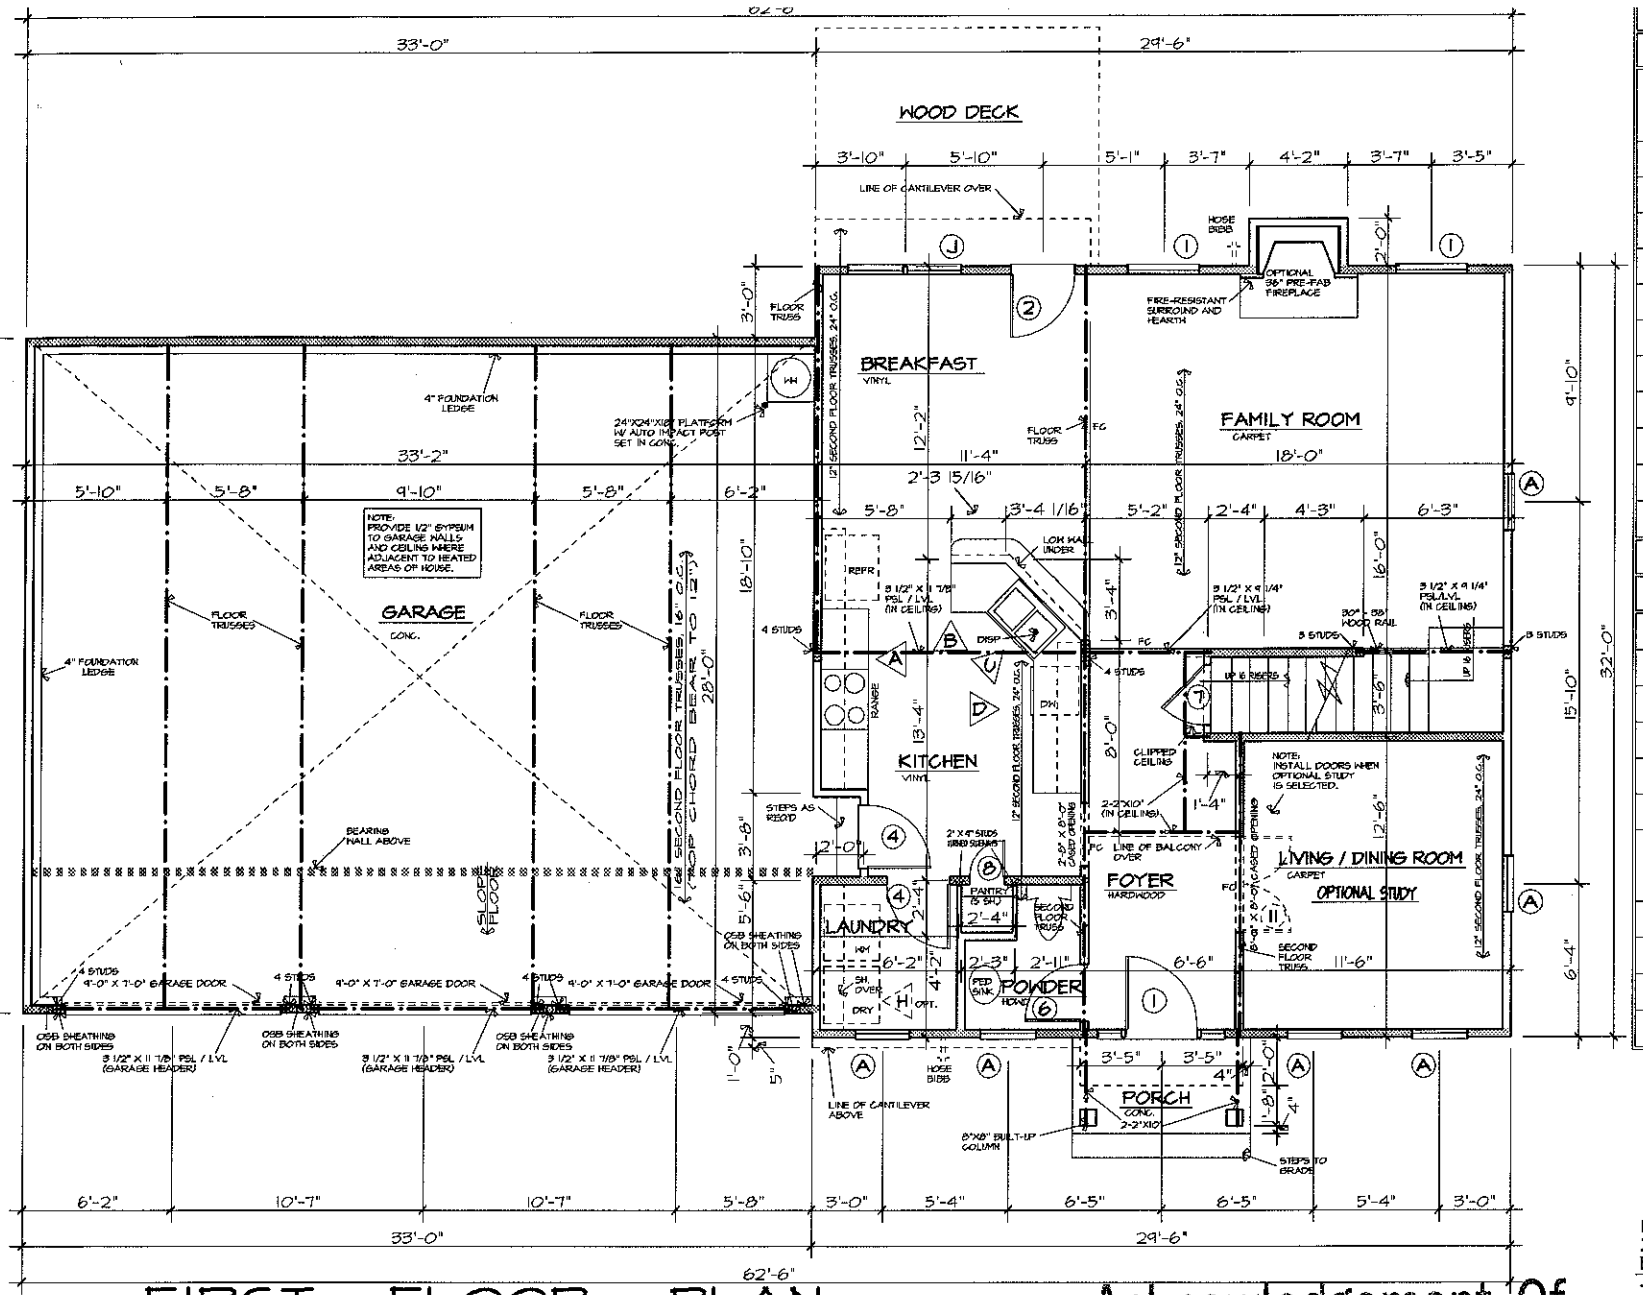


FIRST FLOOR PLAN

SCALE: 1/4" = 1'-0"

DOOR SCHEDULE

NO.	SIZE	DESCRIPTION
①	3'-0" X 6'-8" X 1 3/4" WITH 12" SIDELIGHTS, WITH 12" TRANSOM	SEE FRONT ELEVATION
②	2'-8" X 6'-8" X 1 3/4"	FIFTEEN LIGHT
③	2'-8" X 6'-8" X 1 3/4"	20 MINUTE RATED
④	2'-8" X 6'-8" X 1 3/8"	6 PANEL COLONIAL
⑤	2'-6" X 6'-8" X 1 3/8"	6 PANEL COLONIAL
⑥	2'-4" X 6'-8" X 1 3/8"	6 PANEL COLONIAL
⑦	2'-0" X 6'-8" X 1 3/8"	6 PANEL COLONIAL
⑧	1'-6" X 6'-8" X 1 3/8"	6 PANEL COLONIAL
⑨	2-2'-0" X 6'-8" X 1 3/8"	6 PANEL COLONIAL
⑩	2-1'-6" X 6'-8" X 1 3/8"	6 PANEL COLONIAL
⑪	2-2'-0" X 6'-8" X 1 3/8"	"FRENCH", TEN LIGHT
⑫	2-3'-0" X 6'-8" X 1 3/4"	"FRENCH", FIFTEEN LIGHT

WINDOW SCHEDULE

TYPE	SIZE	DESCRIPTION
Ⓐ	2'-4" X 6'-0"	VINYL S.H., 18 LTS.
Ⓑ	2'-4" X 5'-0"	VINYL S.H., 12 LTS.
Ⓒ	2-2'-8" X 5'-0"	VINYL S.H., 12 LTS.
Ⓓ	4'-0" X 4'-4"	VINYL FIXED, TEMPERED
Ⓔ	3'-0" X 5'-0"	VINYL S.H., 12 LTS.
Ⓕ	3'-0" X 1'-0"	VINYL, FIXED
Ⓖ	2'-4" X 3'-8" W/ 2'-4" BASE HALF ROUND	VINYL S.H., 12 LTS.
Ⓗ	2-2'-4" X 5'-2"	VINYL S.H., 12 LTS.
Ⓘ	3'-0" X 6'-0"	VINYL S.H., 18 LTS.
Ⓙ	2-2'-4" X 6'-0"	VINYL S.H., 18 LTS.
Ⓚ	2'-8" X 5'-0"	VINYL S.H., 18 LTS.

AREA:

1ST. FLOOR HEATED	937
2ND. FLOOR HEATED	1017
BONUS ROOM	671
TOTAL HEATED AREA	2625
UNFINISHED BASEMENT	937
GARAGE AND STORAGE	931
TOTAL AREA	4493

GENERAL NOTES:
1. CONTRACTOR TO VERIFY ALL DIMENSIONS.
2. DO NOT SCALE DIMENSIONS FROM PRINTS. PLANS AND DETAILS ARE NOT ALWAYS DRAWN TO SCALE. USE DIMENSIONS GIVEN OR CONSULT DESIGNER FOR FURTHER CLARIFICATION.
3. ALL JOIST AND BEAM SPANS DETERMINED FOR THE USE OF #2 SOUTHERN YELLOW PINE. ANY OTHER SPECIES MUST BE VERIFIED.
4. FLOOR TRUSS IN SECOND FLOOR UNDER ALL PARALLEL PARTITIONS.
5. FLOOR TO TOP PLATE FIRST FLOOR = 9'-1 1/2"
   FLOOR TO WINDOW HEAD FIRST FLOOR = 7'-0"
6. SECOND FLOOR TRUSS SPANS DETERMINED BY DESIGN LOADS OF 40 psf. LIVE, 10 psf. DEAD LOAD.

BEARING WALLS SYMBOL = ▬▬

HEADER NOTES - FIRST FLOOR:
1. ALL EXTERIOR HEADERS ON FIRST FLOOR SHALL BE 2-2" X 10" NO. 2 SOUTHERN YELLOW PINE OR BETTER UNLESS OTHERWISE NOTED.
2. ALL INTERIOR LOAD-BEARING HEADERS ON FIRST FLOOR SHALL BE 2-2" X 10" NO. 2 SOUTHERN YELLOW PINE OR BETTER UNLESS OTHERWISE NOTED.
3. ALL INTERIOR NON LOAD-BEARING HEADERS ON FIRST FLOOR SHALL BE 2-2" X 4" NO. 2 SOUTHERN YELLOW PINE OR BETTER UNLESS OTHERWISE NOTED.

Acknowledgement Of Plans Submittal ONLY!


STEVE HEDRICK Date 5-22-08

Date 1.9.09

WILLIAM BREWSTER CO.
THE ASPEN - B (3 CAR W/ BONUS)

JOB NO. BREWSTER
DATE: 7/08
DRAWN BY: BT
SHEET NO. 2
REVISIONS:
DIM. OK. CAD

DOUGLAS E. TINO, INC.
RESIDENTIAL DESIGN AND DRAFTING SERVICES
11917 SAM ROPER DRIVE
CHARLOTTE, NORTH CAROLINA 28269
PHONE: 704/948-7230 FAX: 704/948-7235

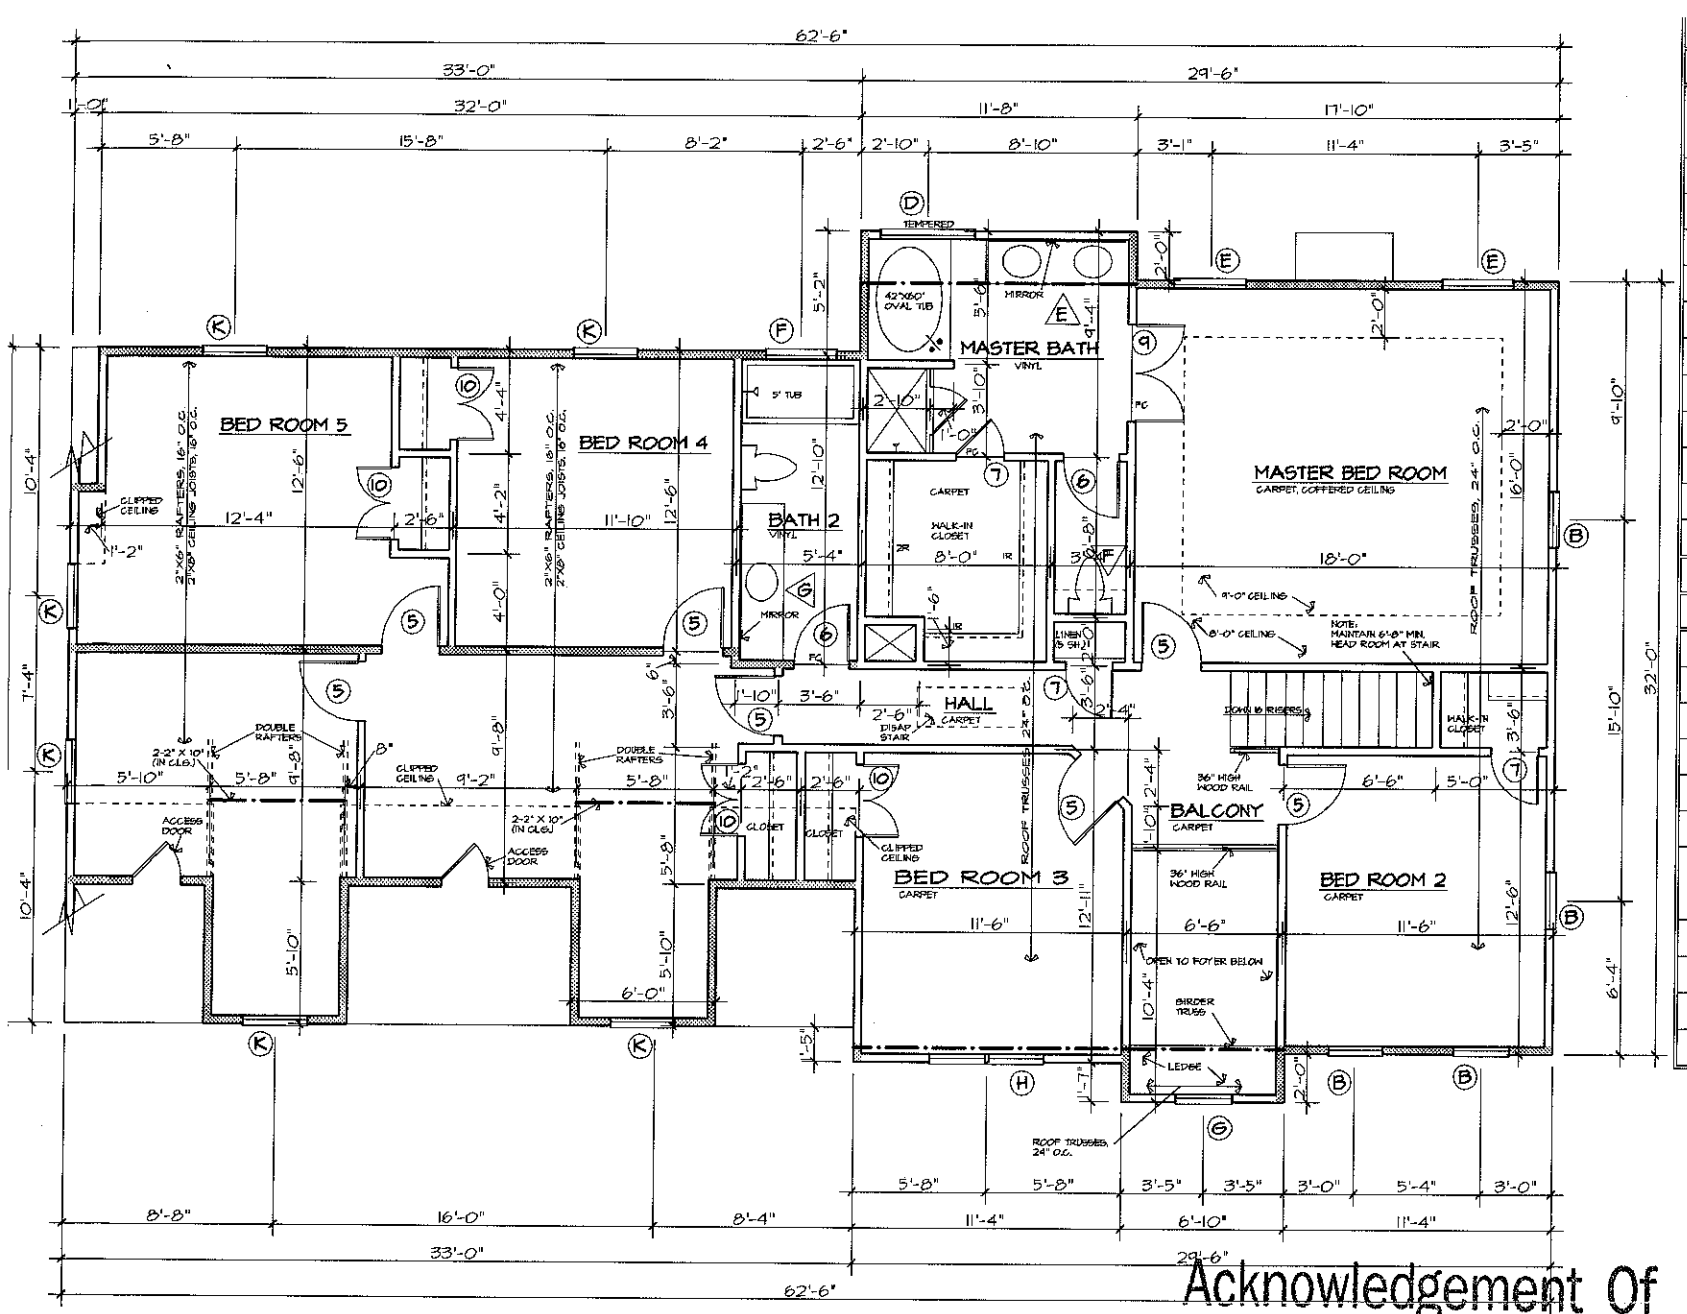

DOOR SCHEDULE

NO.	SIZE	DESCRIPTION
①	3'-0" X 6'-8" X 1 3/4" WITH 12" SIDELIGHTS, WITH 12" TRANSOM	SEE FRONT ELEVATIO
②	2'-8" X 6'-8" X 1 3/4"	FIFTEEN LIGH
③	2'-8" X 6'-8" X 1 3/4"	20 MINUTE RATEI
④	2'-8" X 6'-8" X 1 3/8"	6 PANEL COLONIA
⑤	2'-6" X 6'-8" X 1 3/8"	6 PANEL COLONIA
⑥	2'-4" X 6'-8" X 1 3/8"	6 PANEL COLONIA
⑦	2'-0" X 6'-8" X 1 3/8"	6 PANEL COLONIA
⑧	1'-6" X 6'-8" X 1 3/8"	6 PANEL COLONIA
⑨	2-2'-0" X 6'-8" X 1 3/8"	6 PANEL COLONIAI
⑩	2-1'-6" X 6'-8" X 1 3/8"	6 PANEL COLONIAI
⑪	2-2'-0" X 6'-8" X 1 3/8"	"FRENCH", TEN LIGH
⑫	2-3'-0" X 6'-8" X 1 3/4"	"FRENCH", FIFTEEN LIGH

WINDOW SCHEDULE

TYPE	SIZE	DESCRIPTION
Ⓐ	2'-4" X 6'-0"	VINYL S.H., 18 LTS
Ⓑ	2'-4" X 5'-0"	VINYL S.H., 12 LTS
Ⓒ	2-2'-8" X 5'-0"	VINYL S.H., 12 LTS
Ⓓ	4'-0" X 4'-4"	VINYL FIXED, TEMPERED
Ⓔ	3'-0" X 5'-0"	VINYL S.H., 12 LTS
Ⓕ	3'-0" X 1'-0"	VINYL, FIXED
Ⓖ	2'-4" X 3'-8" W/ 2'-4" BASE HALF ROUND	VINYL S.H., 12 LTS
Ⓗ	2-2'-4" X 5'-2"	VINYL S.H., 12 LTS
Ⓘ	3'-0" X 6'-0"	VINYL S.H., 18 LTS
Ⓙ	2-2'-4" X 6'-0"	VINYL S.H., 18 LTS.
Ⓚ	2'-8" X 5'-0"	VINYL S.H., 18 LTS.

SECOND FLOOR PLAN

SCALE: 1/4" = 1'-0"

Acknowledgement Of Plans Submittal ONLY!

STEVE HEDRICK Date 5-22-04

Date 5-22-04

GENERAL NOTES:
1. CONTRACTOR TO VERIFY ALL DIMENSIONS.
2. DO NOT SCALE DIMENSIONS FROM PRINTS. PLANS AND DETAILS ARE NOT ALWAYS DRAWN TO SCALE. USE DIMENSIONS GIVEN OR CONSULT DESIGNER FOR FURTHER CLARIFICATION.
3. ALL JOIST AND BEAM SPANS DETERMINED FOR THE USE OF #2 SOUTHERN YELLOW PINE. ANY OTHER SPECIES MUST BE VERIFIED.
4. FLOOR TO TOP PLATE SECOND FLOOR = 8'-1 1/2" FLOOR TO WINDOW HEAD SECOND FLOOR = 6'-8"
5. DESIGN LOADS FOR ROOF TRUSSES TO BE: TOP CHORD = 20 psf. LIVE, 15 psf. DEAD LOAD BOTTOM CHORD = 20 psf. LIVE, 10 psf. DEAD LOAD

BEARING WALLS SYMBOL = ▒▒▒

HEADER NOTES - SECOND FLOOR:
1. ALL EXTERIOR LOAD-BEARING HEADERS SHALL BE 2-2" X 8" NO. 2 SOUTHERN YELLOW PINE OR BETTER UNLESS OTHERWISE NOTED.
2. ALL EXTERIOR NON LOAD-BEARING HEADERS SHALL BE 2-2" X 4" NO. 2 SOUTHERN YELLOW PINE OR BETTER UNLESS OTHERWISE NOTED.
3. ALL INTERIOR NON LOAD-BEARING HEADERS SHALL BE 2-2" X 4" NO. 2 SOUTHERN YELLOW PINE OR BETTER UNLESS OTHERWISE NOTED.

LOT 10, MILLER RESIDENCE

WILLIAM BREWSTER CO.
THE ASPEN - B (3 CAR W/ BONUS)

JOB NO. BREWSTER
DATE: 7/03
DRAWN BY: BT
SHEET NO. 3

DOUGLAS E. TINO, INC.
RESIDENTIAL DESIGN AND DRAFTING SERVICES
11917 SAM ROPER DRIVE
CHARLOTTE, NORTH CAROLINA 28269
PHONE: 704/948-7230 FAX: 704/948-7233

REVISIONS

DIM. DR. CAD