
Dec 12 2003 11:15AM DOUGLAS E TINO INC 7049487233 P.3

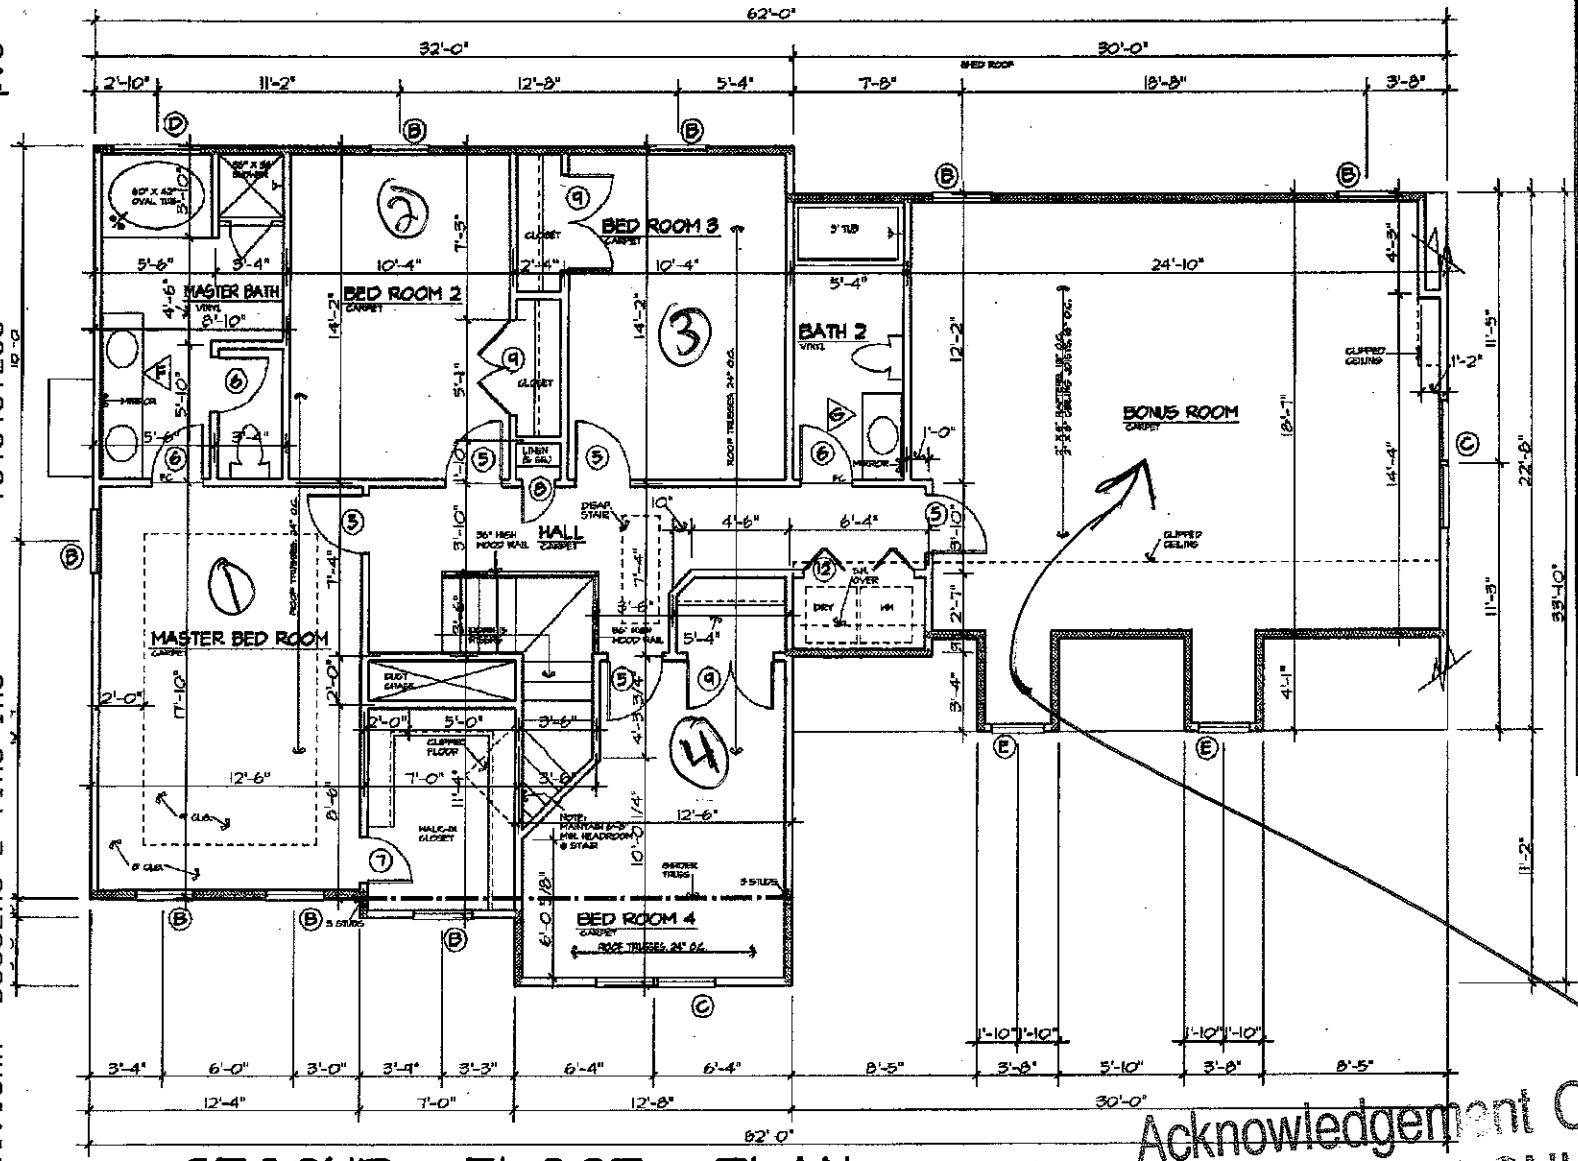

SECOND FLOOR PLAN

SCALE: 1/4" = 1'-0"

	SIZE	DESCRIPTION
1	3'-0" X 6'-8" X 1 3/4" (WITH 12" SIDE LITES)	SEE FRONT ELEVATION
2	2'-8" X 6'-8" X 1 3/4"	FIFTEEN LIGHT
3	2'-8" X 6'-8" X 1 3/4"	20 MINUTE RATED
4	2'-8" X 6'-8" X 1 3/8"	6 PANEL COLONIAL
5	2'-6" X 6'-8" X 1 3/8"	6 PANEL COLONIAL
6	2'-4" X 6'-8" X 1 3/8"	6 PANEL COLONIAL
7	2'-0" X 6'-8" X 1 3/8"	6 PANEL COLONIAL
8	1'-6" X 6'-8" X 1 3/8"	6 PANEL COLONIAL
9	2-2'-0" X 6'-8" X 1 3/8"	6 PANEL COLONIAL
10	2-1'-6" X 6'-8" X 1 3/8"	6 PANEL COLONIAL
11	2-2'-0" X 6'-8" X 1 3/8"	"FRENCH", TEN LIGHT
12	5'-0" X 6'-8" X 1 1/8"	PAIR, BI-FOLD

WINDOW SCHEDULE

TYPE	SIZE	DESCRIPTION
A	2'-8" X 6'-0"	VINYL S.H., 18 LTS.
B	2'-8" X 5'-0"	VINYL S.H., 12 LTS.
C	2-2'-8" X 5'-0"	VINYL S.H., 12 LTS.
D	4'-0" X 4'-4"	VINYL FIXED, TEMPERED
E	2'-4" X 3'-10"	VINYL S.H., 12 LTS.
F	3'-0" X 1'-0"	VINYL, FIXED
G	2-2'-8" X 6'-0"	VINYL S.H., 18 LTS.
H	3-2'-8" X 6'-0"	VINYL S.H., 18 LTS.
I		

NOTES:
1. CONTRACTOR TO VERIFY ALL DIMENSIONS.
3. DO NOT SCALE DIMENSIONS FROM PRINTS. PLANS AND DETAILS ARE NOT ALWAYS DRAWN TO SCALE. USE DIMENSIONS GIVEN OR CONSULT DESIGNER FOR FURTHER CLARIFICATION.
5. ALL JOIST AND BEAM SYMBOLS ARE DETERMINED FOR THE USE OF NO. 2 SOUTHERN YELLOW PINE FRAMING LUMBER. THE USE OF ANY OTHER GRADE OR SPECIES MUST BE VERIFIED.
6. FLOOR TO TOP PLATE SECOND FLOOR = 8'-1 1/2"
7. FLOOR TO HEADER HEAD HEIGHT SECOND FLOOR = 8'-0"
9. DESIGN LOADS FOR ROOF TRUSSES: 20 PSF LIVE, 10 PSF DEAD (TOP CHORD) 0 PSF LIVE, 10 PSF DEAD (BOTTOM CHORD)

BEARING WALLS SYMBOL =

HEADER NOTES - SECOND FLOOR:

1. ALL EXTERIOR LOAD-BEARING HEADERS SHALL BE 2-2" X 8" NO. 2 SOUTHERN YELLOW PINE OR BETTER UNLESS OTHERWISE NOTED.
2. ALL EXTERIOR NON LOAD-BEARING HEADERS SHALL BE 2-2" X 4" NO. 2 SOUTHERN YELLOW PINE OR BETTER UNLESS OTHERWISE NOTED.
3. ALL INTERIOR NON LOAD-BEARING HEADERS SHALL BE 2-2" X 4" NO. 2 SOUTHERN YELLOW PINE OR BETTER UNLESS OTHERWISE NOTED.

LOT 9, MARTHA'S VINEYARD

BONUS ROOM MUST HAVE FIXED WINDOWS

Acknowledgement Of Plans Submittal ONLY!

Date 12/15/03 12/15/03

WILLIAM BREWSTER CO.

THE DOGWOOD - A (3 CAR W/ BONUS)


JOB NO: BREWSTER
DATE: 10/1/03
DRAWN BY: BT
SHEET NO. 3 OF 9

DOUGLAS E. TINO, INC.
RESIDENTIAL DESIGN AND DRAFTING SERVICES
11817 SAM ROPER DRIVE
CHARLOTTE, NORTH CAROLINA 28209
PHONE: 704/948-1280 FAX: 704/948-1288

REVISIONS

DRAWN: CAD

p.2 7049487233 Dec 12 2003 11:15AM DOUGLAS E TINO INC

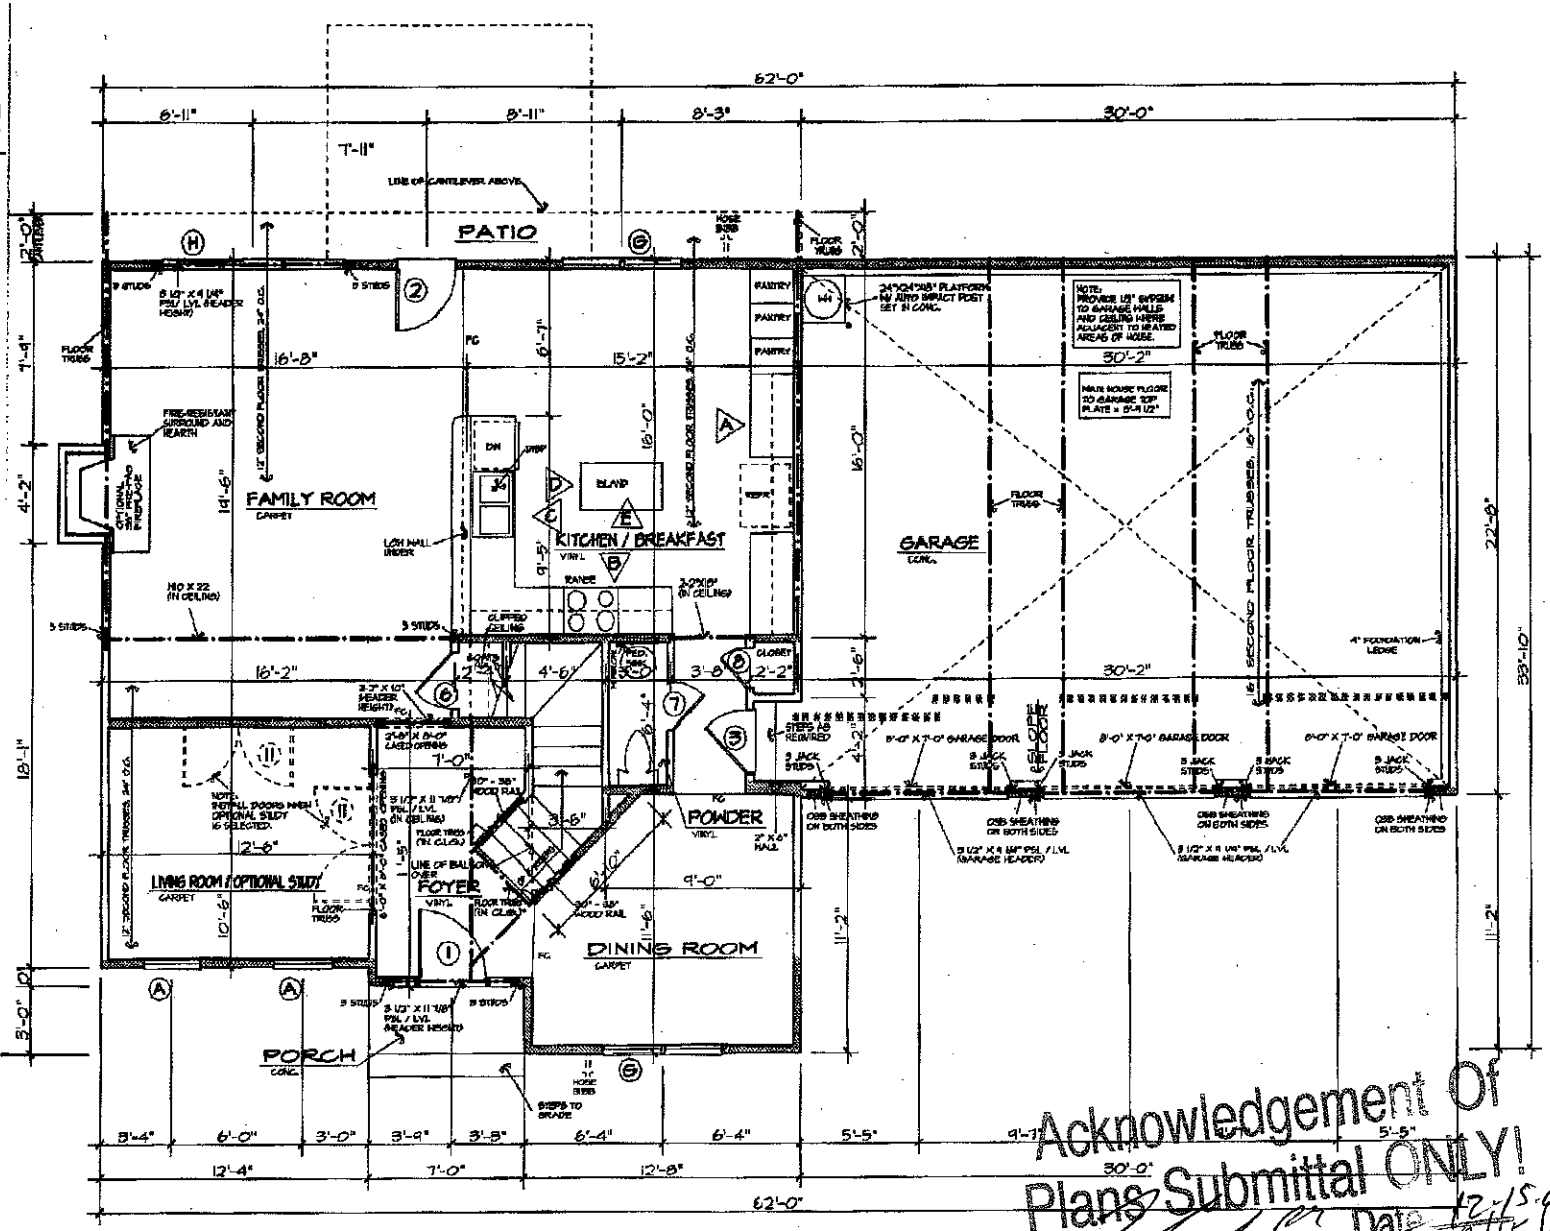

1	3'-0" X 6'-8" X 1 3/4" (WITH 12" SIDE LTS.)	SEE FRONT ELEVATION
2	2'-8" X 6'-8" X 1 3/4"	FIFTEEN LIGHT
3	2'-8" X 6'-8" X 1 3/4"	20 MINUTE RATED
4	2'-8" X 6'-8" X 1 3/8"	6 PANEL COLONIAL
5	2'-6" X 6'-8" X 1 3/8"	6 PANEL COLONIAL
6	2'-4" X 6'-8" X 1 3/8"	6 PANEL COLONIAL
7	2'-0" X 6'-8" X 1 3/8"	6 PANEL COLONIAL
8	1'-6" X 6'-8" X 1 3/8"	6 PANEL COLONIAL
9	2-2'-0" X 6'-8" X 1 3/8"	6 PANEL COLONIAL
10	2-1'-6" X 6'-8" X 1 3/8"	6 PANEL COLONIAL
11	2-2'-0" X 6'-8" X 1 3/8"	"FRENCH", TEN LIGHT
12	5'-0" X 6'-8" X 1 1/8"	PAIR, BI-FOLD

WINDOW SCHEDULE

TYP.	SIZE	DESCRIPTION
A	2'-8" X 6'-0"	VINYL S.H., 18 LTS.
B	2'-8" X 5'-0"	VINYL S.H., 12 LTS.
C	2-2'-8" X 5'-0"	VINYL S.H., 12 LTS.
D	4'-0" X 4'-4"	VINYL FIXED, TEMPERED
E	2'-4" X 3'-10"	VINYL S.H., 12 LTS.
F	3'-0" X 1'-0"	VINYL, FIXED
G	2-2'-8" X 6'-0"	VINYL S.H., 18 LTS.
H	3-2'-8" X 6'-0"	VINYL S.H., 18 LTS.
I		

Acknowledgement Of Plans Submittal ONLY!

Date 12-15-03

Date 12/15/03

FIRST FLOOR PLAN

SCALE: 1/4" = 1'-0"

GENERAL NOTES:
1. CONTRACTOR TO VERIFY ALL DIMENSIONS.
2. DO NOT SCALE DIMENSIONS FROM PRINTS. PLANS AND DETAILS ARE NOT ALWAYS DRAWN TO SCALE. USE DIMENSIONS GIVEN OR CONSULT DESIGNER FOR FURTHER CLARIFICATION.
3. ALL JOIST AND BEAM SPANS DETERMINED FOR THE USE OF #2 SOUTHERN YELLOW PINE. ANY OTHER SPECIES MUST BE VERIFIED.
4. FLOOR TRUSS IN SECOND FLOOR UNDER ALL PARALLEL PARTITIONS.
5. FLOOR TO TOP PLATE FIRST FLOOR = 9'-1 1/2"
   FLOOR TO WINDOW HEAD FIRST FLOOR = 7'-0"
6. SECOND FLOOR TRUSS SPANS DETERMINED BY DESIGN LOADS OF 40 psf. LIVE, 10 psf. DEAD LOAD.

HEADER NOTES - FIRST FLOOR:
1. ALL EXTERIOR HEADERS ON FIRST FLOOR SHALL BE 2-2" X 10" NO. 2 SOUTHERN YELLOW PINE OR BETTER UNLESS OTHERWISE NOTED.
2. ALL INTERIOR LOAD-BEARING HEADERS ON FIRST FLOOR SHALL BE 2-2" X 10" NO. 2 SOUTHERN YELLOW PINE OR BETTER UNLESS OTHERWISE NOTED.
3. ALL INTERIOR NON LOAD-BEARING HEADERS ON FIRST FLOOR SHALL BE 2-2" X 4" NO. 2 SOUTHERN YELLOW PINE OR BETTER UNLESS OTHERWISE NOTED.

BEARING WALLS SYMBOL =

1ST. FLOOR HEATED	1007 ft
2ND. FLOOR HEATED	1668 ft
TOTAL HEATED	2675 ft
GARAGE AND STORAGE	687 ft
TOTAL AREA	3362 ft

LOT 9, MARTHA'S VINEYARD

WILLIAM BREWSTER CO.
THE DOGWOOD - A (3 CAR W/ BONUS)

DOUGLAS E. TINO, INC.
RESIDENTIAL DESIGN AND DRAFTING SERVICES
1817 SAM COFFEY DRIVE
CHARLOTTE, NORTH CAROLINA 28269
PHONE: 704/948-1280 FAX: 704/948-1285

JOB NO. BREWSTER
DATE: 10/03
DRAWN BY: ST
REVISIONS:
DRAWING: CAD
SHEET NO. 2 OF 9