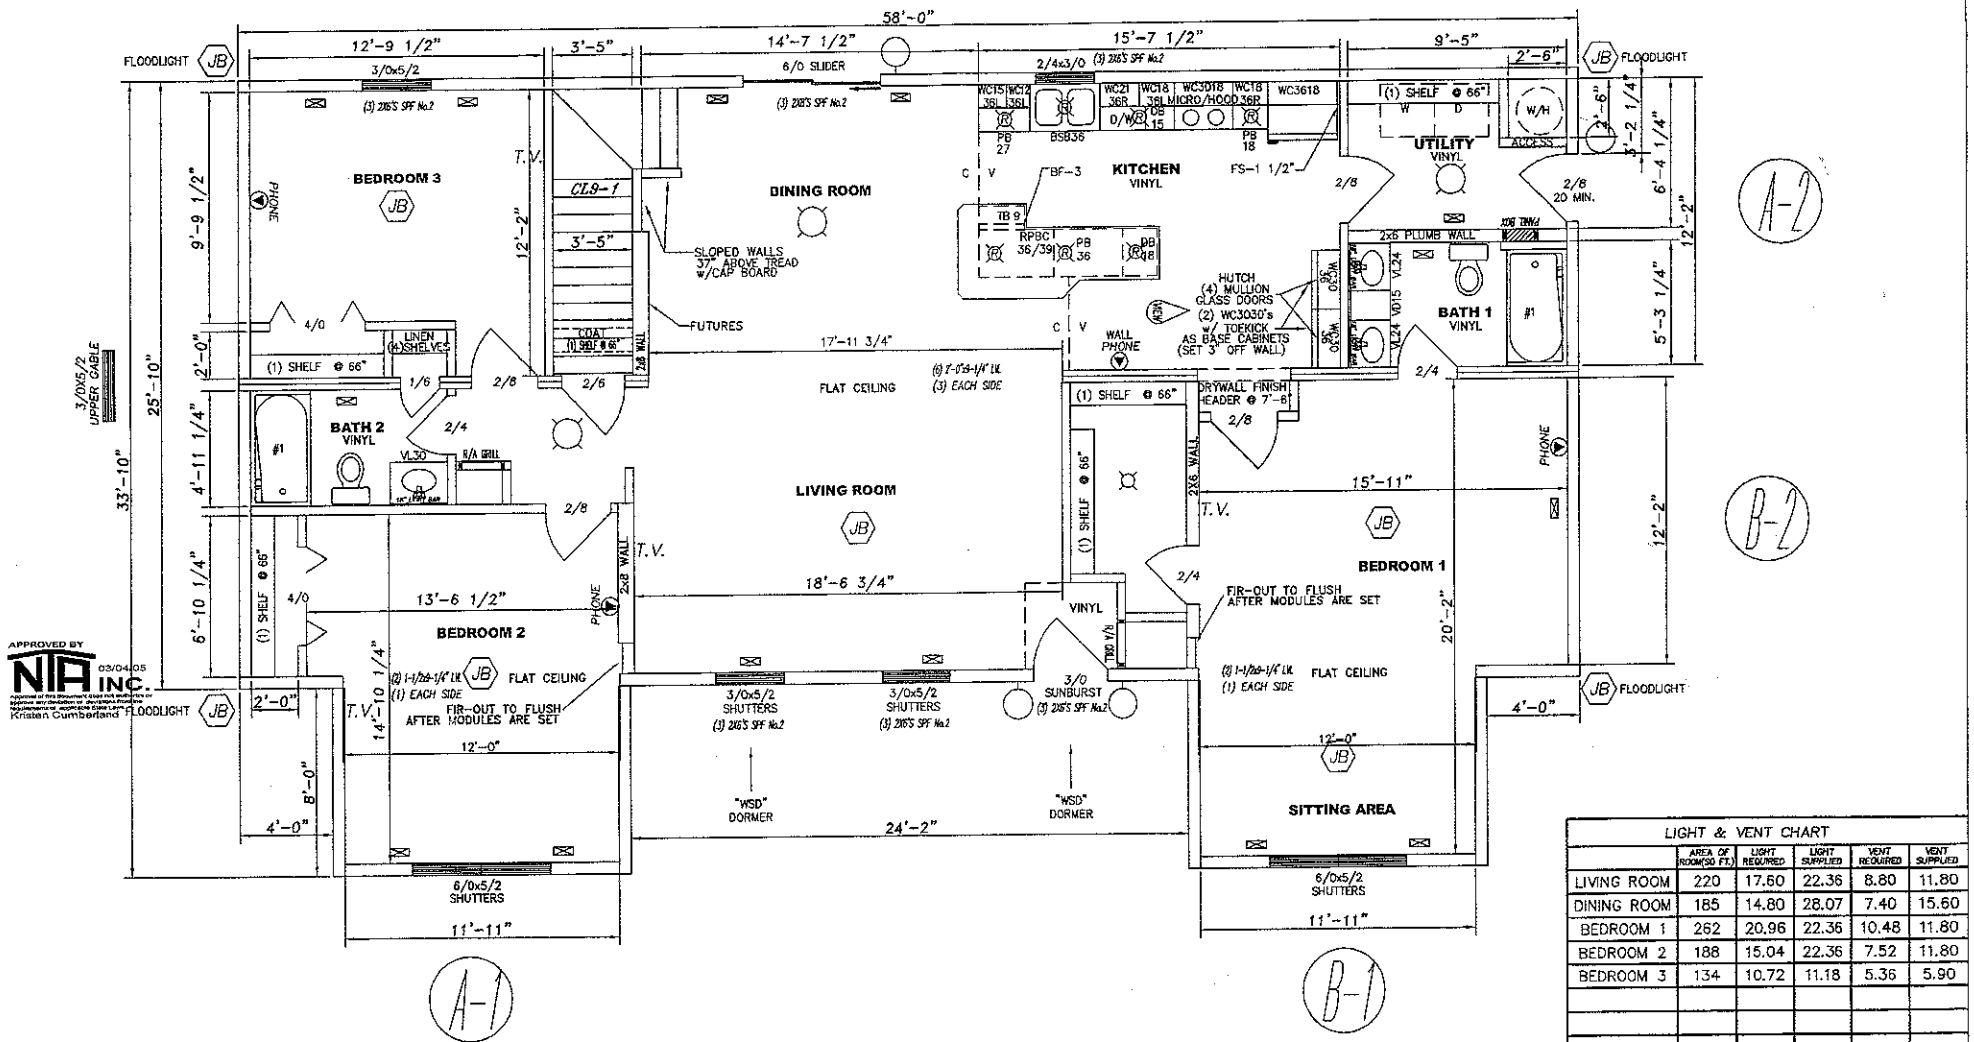


APPROVED BY NTA INC. 03/04/05
Approval of this document does not authorize or approve any deviation or omission from the requirements of applicable Code Law.
Kristen Cumberland

LIGHT & VENT CHART					
	AREA OF ROOM(SQ FT.)	LIGHT REQUIRED	LIGHT SUPPLIED	VENT REQUIRED	VENT SUPPLIED
LIVING ROOM	220	17.60	22.36	8.80	11.80
DINING ROOM	185	14.80	28.07	7.40	15.60
BEDROOM 1	262	20.96	22.36	10.48	11.80
BEDROOM 2	188	15.04	22.36	7.52	11.80
BEDROOM 3	134	10.72	11.18	5.36	5.90

carolina building solutions
INNOVATIVE HOME-BUILDING SYSTEMS
www.cbsmods.com

MARRIAGE & SIDEWALLS	SERIAL NO. 2443	PLAN SPECS:	
VE-GC1718	PROP NO. 3558	ROOF PITCH	10/12
BUILDER: FLEETWOOD RETAIL CORP.	WIND ZONE 100 (MPH)	ROOF CENTERS	24 o.c.
RETAIL: SPEC	DEL.ST. NC / CODE: IRC	SIDE WALL HEIGHT	108
34'-0"x58'-0"		EXTERIOR WALLS	24 o.c.
SCALE: 3/16"=1'-0" / CAPE	DR.BY: C.A. / C.A. DATE: 2/23/05	INTERIOR WALLS	24 o.c.

PLAN NOTES:
1.) SEE JOB ORDER FOR ALL SPECIFICATIONS
2.) SEE PAGE OF QA MANUAL FOR MARRIAGE WALL HEADER CHART
2.) SEE PAGE OF QA MANUAL FOR EXTERIOR WALL HEADER CHART

*** DO NOT BUILD FOUNDATION BY HOUSE DIMENSIONS ***
*** REFER TO FOUNDATION PLAN FOR DIMENSIONS ***

2x3 MATE WALL @ 16" O.C.
3/4" ATTIC DECKING

Acknowledgement of

PAGE NO. 6

Plans Submitted ONLY!
12-27-05
Date