
PAGE 02
WILLIAM BREWSTER
7048950558
07/25/2003 09:35

Lot 47

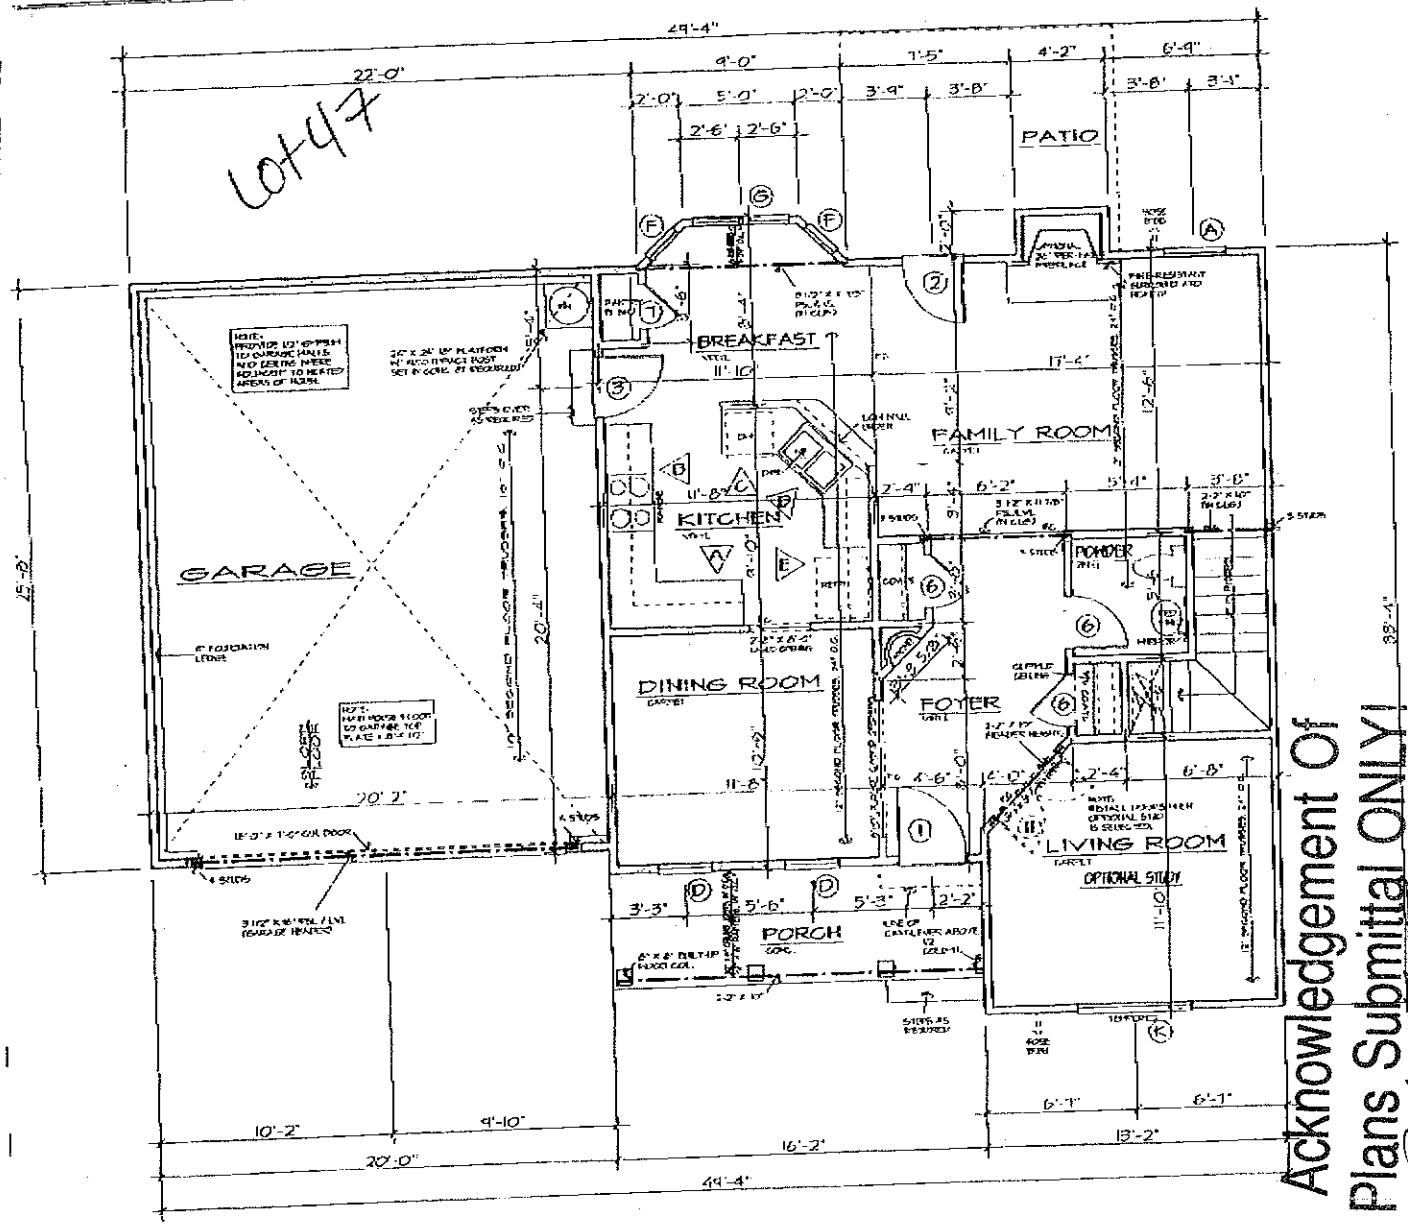

Acknowledgement Of Plans Submittal ONLY!
Date 2-25-03
Date 7/28/03

DOOR SCHEDULE

NO.	SIZE	DESCRIPTION
①	3'-0" X 6'-8" X 1 3/4"	SEE FRONT ELEVA
②	2'-8" X 6'-8" X 1 3/4"	FIFTEEN LIG
③	2'-8" X 6'-8" X 1 3/4"	20 MINUTE RA
④	2'-8" X 6'-8" X 1 3/8"	6 PANEL COLO
⑤	2'-6" X 6'-8" X 1 3/8"	6 PANEL COLO
⑥	2'-4" X 6'-8" X 1 3/8"	6 PANEL COLO
⑦	2'-0" X 6'-8" X 1 3/8"	6 PANEL COLO
⑧	1'-6" X 6'-8" X 1 3/8"	6 PANEL COLO
⑨	2-2'-0" X 6'-8" X 1 3/8"	6 PANEL COLO
⑩	2-1'-6" X 6'-8" X 1 3/8"	6 PANEL COLO
⑪	2-2'-0" X 6'-8" X 1 3/8"	'FRENCH', TEN
⑫	2-2'-6" X 6'-8" X 1 3/8"	6 PANEL COLO
⑬	5'-0" X 6'-6" X 1 1/8"	PAIR, BI-F

WINDOW SCHEDULE

TYPE	SIZE	DESCRIPTION
Ⓐ	2'-8" X 6'-0"	VINYL S.H., IN
Ⓑ	2'-8" X 5'-0"	VINYL S.H., IN
Ⓒ	2-2'-8" X 5-0"	VINYL S.H., IN
Ⓓ	2'-4" X 6'-0"	VINYL S.H., IN
Ⓔ	4'-0" X 4'-4"	VINYL FIXED, TEMP
Ⓕ	1'-8" X 6'-0"	VINYL S.H., IN
Ⓖ	2-2'-0" X 6'-2"	VINYL S.H., IN
Ⓗ	2'-4" X 4-6" (W/ 2'-4" BASE HALF-ROUND)	FIXED RADIUS
Ⓘ	2'-0" X 3'-0"	VINYL S.H., E
Ⓙ		
Ⓚ	5'-0" X 6'-0"	VINYL FIXED, TEMP
Ⓛ	3'-0" X 1'-0"	VINYL FIX

AREAS

1ST FLOOR HEATED	882 ±
2ND FLOOR HEATED	911 ±
BONUS ROOM	376 ±
TOTAL HEATED AREA	2169 ±
GARAGE & STORAGE	513 ±
TOTAL AREA	2682 ±

FIRST FLOOR PLAN


SCALE: 1/4" = 1'-0"

GENERAL NOTES:
1. CONTRACTOR TO VERIFY ALL DIMENSIONS.
2. DO NOT SCALE DIMENSIONS FROM PRINTS. PLANS AND DETAILS ARE NOT ALWAYS DRAWN TO SCALE. USE DIMENSIONS GIVEN OR CONSULT DESIGNER FOR FURTHER CLARIFICATION.
3. ALL JOIST AND BEAM SPANS DETERMINED FOR THE USE OF #2 SOUTHERN YELLOW PINE. ANY OTHER SPECIES MUST BE VERIFIED.
4. F. FLOOR TRUSS IN SECOND FLOOR UNDER ALL PARALLEL PARTITIONS

HEADER NOTES - FIRST FLOOR:
1. ALL EXTERIOR HEADERS ON FIRST FLOOR SHALL BE 2-2" X 10" NO. 2 SOUTHERN YELLOW PINE OR BETTER UNLESS OTHERWISE NOTED.
2. ALL INTERIOR LOAD-BEARING HEADERS ON FIRST FLOOR SHALL BE: 2-2" X 10" NO. 2 SOUTHERN YELLOW PINE OR BETTER UNLESS OTHERWISE NOTED.
3. ALL INTERIOR NON LOAD-BEARING HEADERS ON FIRST FLOOR SHALL BE

WILLIAM BREWSTER CO.
THE LAUREL - A (2 CAR W/ BONUS)
DOUGLAS E. TINO, INC.

PAGE 03 WILLIAM BREWSTER 7048950558 09:35 - 07/25/2003

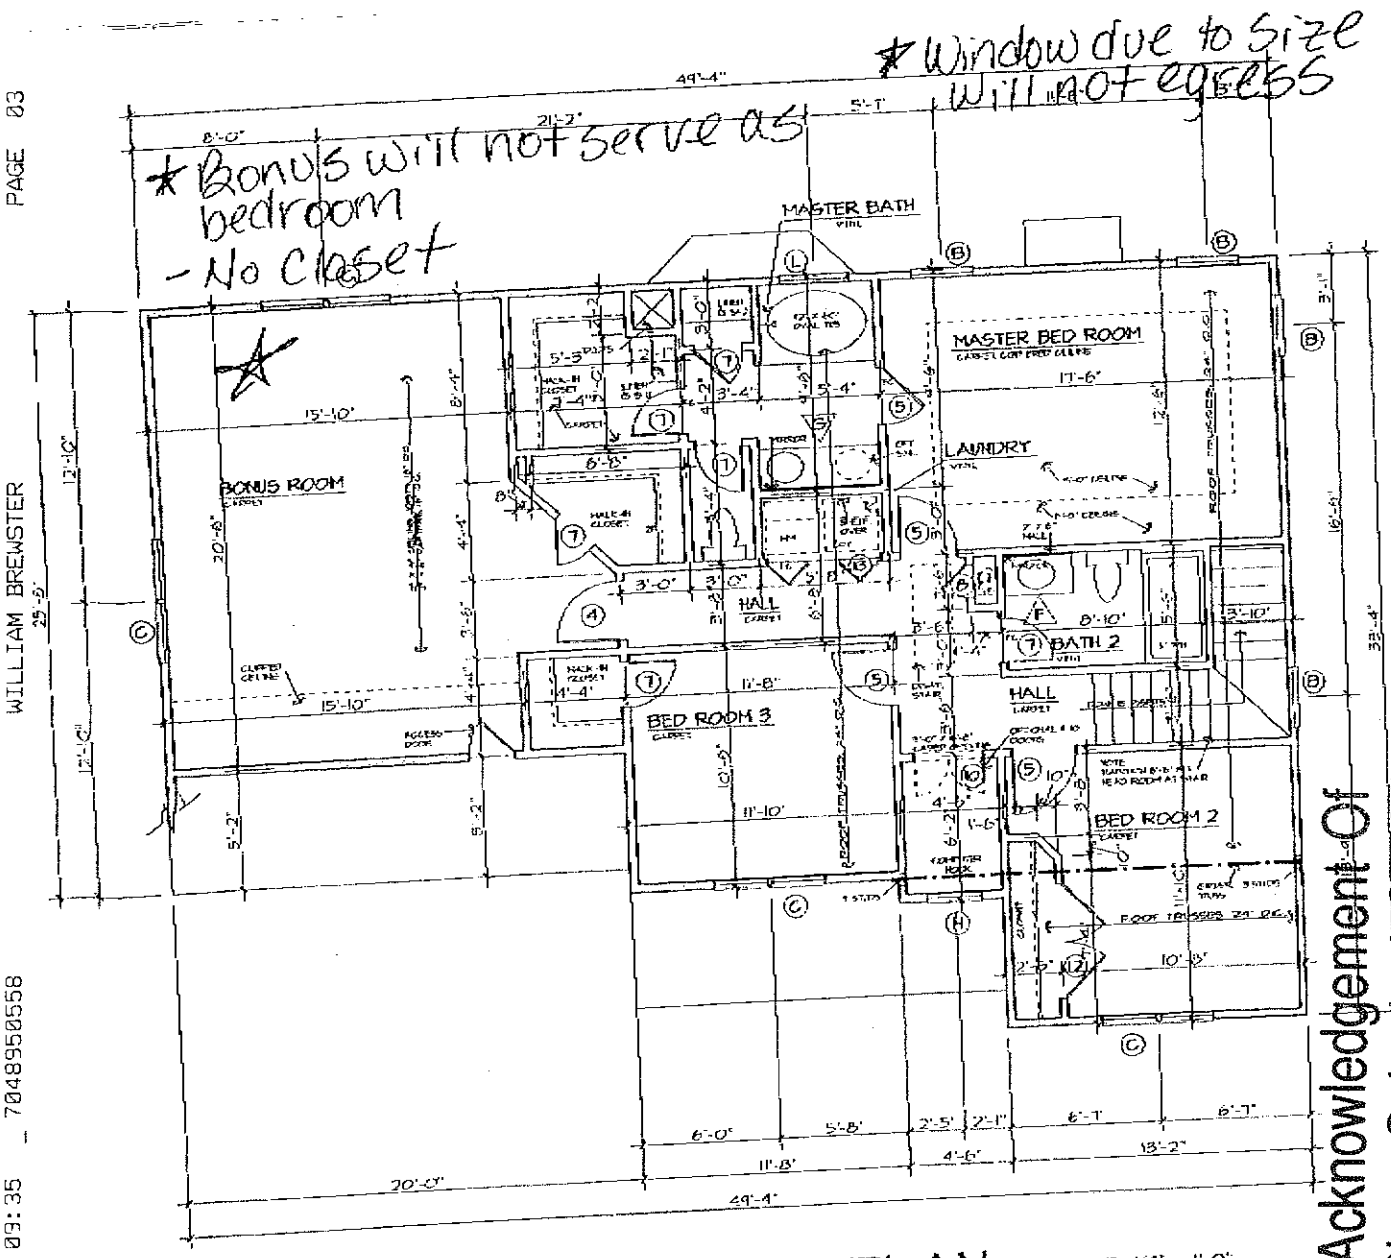

SECOND FLOOR PLAN


SCALE: 1/4" = 1'-0"

NO.	SIZE	DESCRIPTION
①	3'-0" X 6'-8" X 1 3/4"	SEE FRONT ELEV
②	2'-8" X 6'-8" X 1 3/4"	FIFTEEN LIG
③	2'-8" X 6'-8" X 1 3/4"	20 MINUTE RA
④	2'-8" X 6'-8" X 1 3/8"	6 PANEL COLO
⑤	2'-6" X 6'-8" X 1 3/8"	6 PANEL COLO
⑥	2'-4" X 6'-8" X 1 3/8"	6 PANEL COLO
⑦	2'-0" X 6'-8" X 1 3/8"	6 PANEL COLO
⑧	1'-6" X 6'-8" X 1 3/8"	6 PANEL COLO
⑨	2-2'-0" X 6'-8" X 1 3/8"	6 PANEL COLO
⑩	2-1'-6" X 6'-8" X 1 3/8"	6 PANEL COLO
⑪	2-2'-0" X 6'-8" X 1 3/8"	"FRENCH", TEN L
⑫	2-2'-6" X 6'-8" X 1 3/8"	6 PANEL COLO
⑬	5'-0" X 6'-8" X 1 1/8"	PAIR, BI-FO

WINDOW SCHEDULE

TYPE	SIZE	DESCRIPTION
Ⓐ	2'-8" X 6'-0"	VINYL S.H., IN
Ⓑ	2'-8" X 5'-0"	VINYL S.H., I
Ⓒ	2-2'-8" X 5-0"	VINYL S.H., 12
Ⓓ	2'-4" X 6'-0"	VINYL S.H., IN
Ⓔ	4'-0" X 4'-4"	VINYL FIXED, TEM
Ⓕ	1'-8" X 6'-0"	VINYL S.H., 12
Ⓖ	2-2'-0" X 6'-2"	VINYL S.H., 12
Ⓗ	2'-4" X 4'-6" (W/ 2'-4" BASE HALF-RD. TOP)	FIXED RADIUS
Ⓘ	2'-0" X 3'-0"	VINYL S.H., 6
Ⓙ		
Ⓚ	5'-0" X 6'-0"	VINYL FIXED, TEM
Ⓛ	3'-0" X 1'-0"	VINYL FIX

Acknowledgement Of Plans Submittal ONLY!
Date 2-25-03
Date 7/8/03

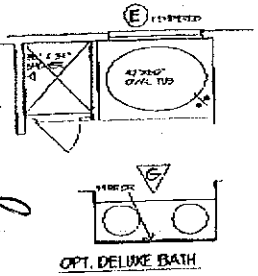

OPT. DELUXE BATH

GENERAL NOTES:
1. CONTRACTOR TO VERIFY ALL DIMENSIONS.
2. DO NOT SCALE DIMENSIONS FROM PRINTS. PLANS AND DETAILS ARE NOT ALWAYS DRAWN TO SCALE. USE DIMENSIONS GIVEN OR CONSULT DESIGNER FOR FURTHER CLARIFICATION.
3. ALL JOIST AND BEAM SPANS DETERMINED FOR THE USE OF #2 SOUTHERN YELLOW PINE. ANY OTHER SPECIES MUST BE VERIFIED.
4. FLOOR TO TOP PLATE SECOND FLOOR = 8'-1 1/2"
   FLOOR TO WINDOW HEAD SECOND FLOOR = 6'-8"
5. DESIGN LOADS FOR ROOF TRUSSES TO BE:
   TOP CHORD = 20 psf. LIVE, 15 psf. DEAD LOAD
   BOTTOM CHORD = 20 psf. LIVE, 10 psf. DEAD LOAD

HEADER NOTES - SECOND FLOOR:
1. ALL EXTERIOR LOAD-BEARING HEADERS SHALL BE 2-2" X 8" NO. 2 SOUTHERN YELLOW PINE OR BETTER UNLESS OTHERWISE NOTED.
2. ALL EXTERIOR NON LOAD-BEARING HEADERS SHALL BE 2-2" X 4" NO. 2 SOUTHERN YELLOW PINE OR BETTER UNLESS OTHERWISE NOTED.
3. ALL INTERIOR NON LOAD-BEARING HEADERS SHALL BE 2-2" X 4" NO. 2 SOUTHERN YELLOW PINE OR BETTER UNLESS OTHERWISE NOTED.

WILLIAM BREWSTER CO.
THE LAUREL - A (2 CAR W/ BONUS)
DOUGLAS E. TINO, INC.