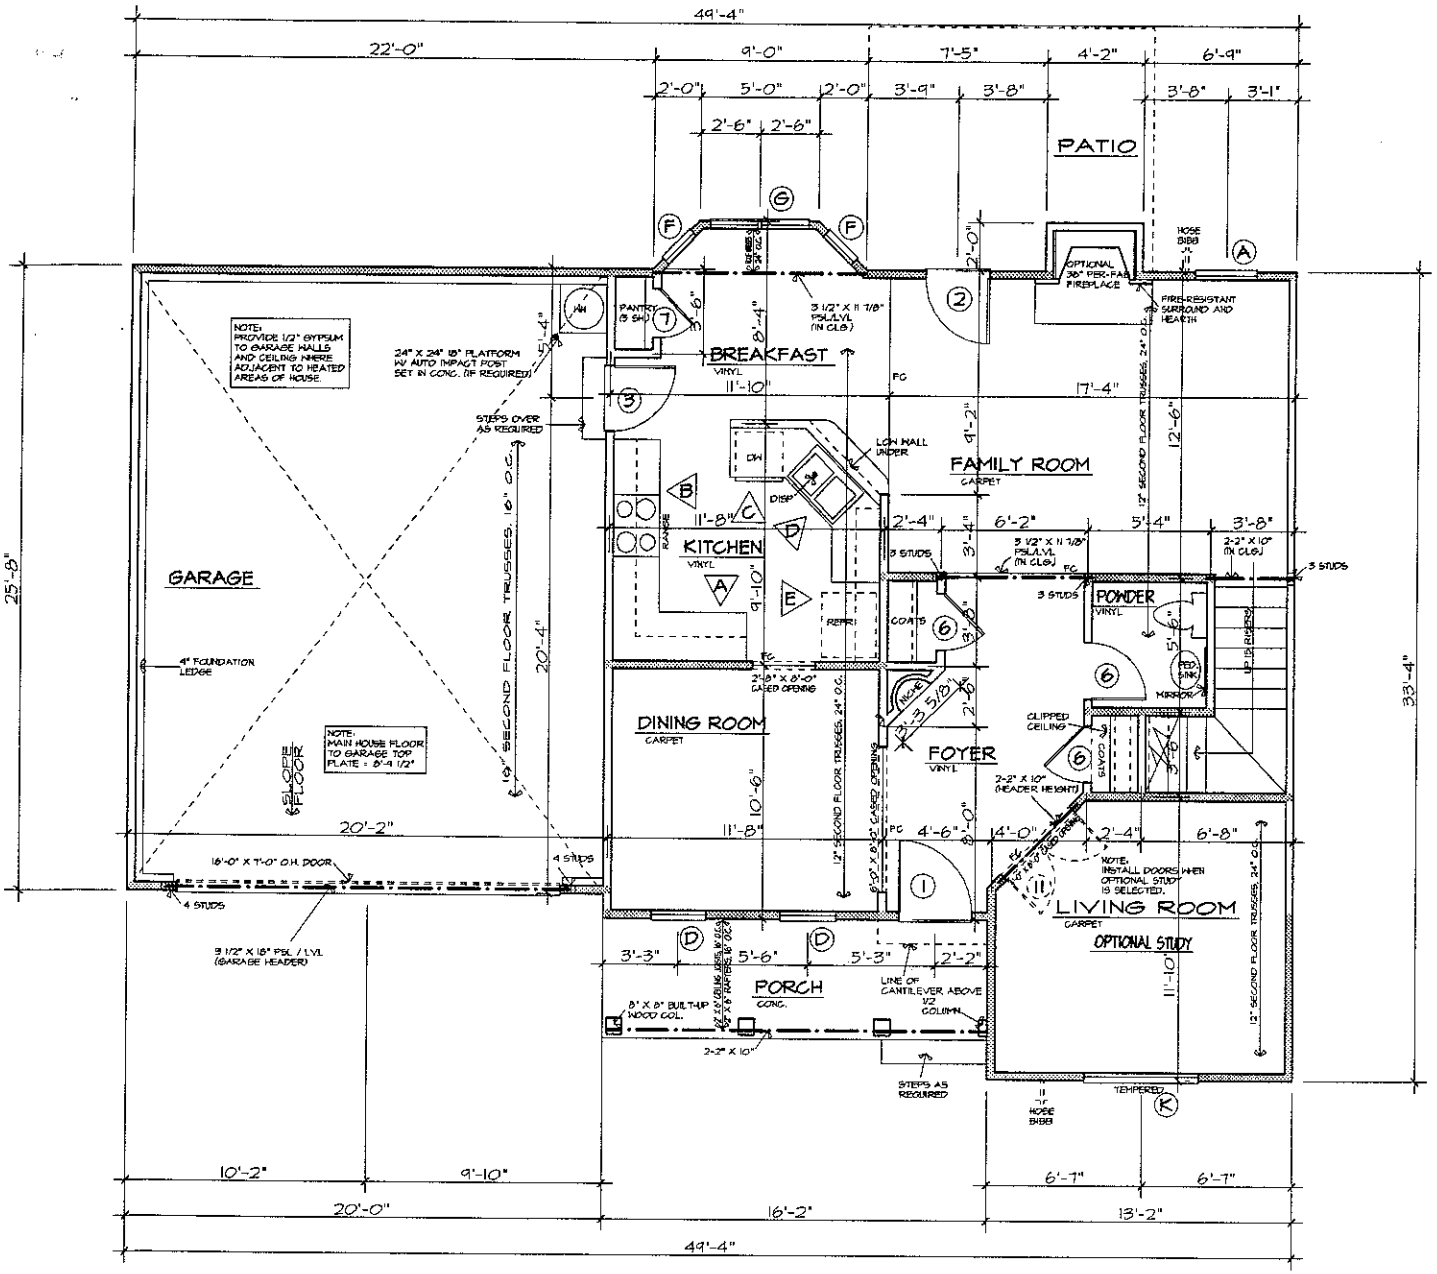


FIRST FLOOR PLAN

SCALE: 1/4" = 1'-0"

GENERAL NOTES:
1. CONTRACTOR TO VERIFY ALL DIMENSIONS.
2. DO NOT SCALE DIMENSIONS FROM PRINTS. PLANS AND DETAILS ARE NOT ALWAYS DRAWN TO SCALE. USE DIMENSIONS GIVEN OR CONSULT DESIGNER FOR FURTHER CLARIFICATION.
3. ALL JOIST AND BEAM SPANS DETERMINED FOR THE USE OF #2 SOUTHERN YELLOW PINE. ANY OTHER SPECIES MUST BE VERIFIED.
4. FLOOR TRUSS IN SECOND FLOOR UNDER ALL PARALLEL PARTITIONS.
5. FLOOR TO TOP PLATE FIRST FLOOR = 9'-1 1/2" FLOOR TO WINDOW HEAD FIRST FLOOR = 7'-0"
6. SECOND FLOOR TRUSS SPANS DETERMINED BY DESIGN LOADS OF 40 psf. LIVE, 10 psf. DEAD LOAD.

HEADER NOTES - FIRST FLOOR:

1. ALL EXTERIOR HEADERS ON FIRST FLOOR SHALL BE 2-2" X 10" NO. 2 SOUTHERN YELLOW PINE OR BETTER UNLESS OTHERWISE NOTED.
2. ALL INTERIOR LOAD-BEARING HEADERS ON FIRST FLOOR SHALL BE 2-2" X 10" NO. 2 SOUTHERN YELLOW PINE OR BETTER UNLESS OTHERWISE NOTED.
3. ALL INTERIOR NON LOAD-BEARING HEADERS ON FIRST FLOOR SHALL BE 2-2" X 4" NO. 2 SOUTHERN YELLOW PINE OR BETTER UNLESS OTHERWISE NOTED.

DOOR SCHEDULE

NO.	SIZE	DESCRIPTION
①	3'-0" X 6'-8" X 1 3/4"	SEE FRONT ELEVATION
②	2'-8" X 6'-8" X 1 3/4"	FIFTEEN LIGHT
③	2'-8" X 6'-8" X 1 3/4"	20 MINUTE RATED
④	2'-8" X 6'-8" X 1 3/8"	6 PANEL COLONIAL
⑤	2'-6" X 6'-8" X 1 3/8"	6 PANEL COLONIAL
⑥	2'-4" X 6'-8" X 1 3/8"	6 PANEL COLONIAL
⑦	2'-0" X 6'-8" X 1 3/8"	6 PANEL COLONIAL
⑧	1'-6" X 6'-8" X 1 3/8"	6 PANEL COLONIAL
⑨	2-2'-0" X 6'-8" X 1 3/8"	6 PANEL COLONIAL
⑩	2-1'-6" X 6'-8" X 1 3/8"	6 PANEL COLONIAL
⑪	2-2'-0" X 6'-8" X 1 3/8"	"FRENCH", TEN LIGHT
⑫	2-2'-6" X 6'-8" X 1 3/8"	6 PANEL COLONIAL
⑬	5'-0" X 6'-8" X 1 1/8"	PAIR, BI-FOLD

WINDOW SCHEDULE

TYPE	SIZE	DESCRIPTION
Ⓐ	2'-8" X 6'-0"	VINYL S.H., 18 LTS.
Ⓑ	2'-8" X 5'-0"	VINYL S.H., 12 LTS.
Ⓒ	2-2'-8" X 5-0"	VINYL S.H., 12 LTS.
Ⓓ	2'-4" X 6'-0"	VINYL S.H., 18 LTS.
Ⓔ	4'-0" X 4'-4"	VINYL FIXED, TEMPERED
Ⓕ	1'-8" X 6'-0"	VINYL S.H., 12 LTS.
Ⓖ	2-2'-0" X 6'-2"	VINYL S.H., 12 LTS.
Ⓗ	2'-4" X 4'-6" (W/ 2'-4" BASE HALF-ROUND)	FIXED RADIUS TOP
Ⓘ	2'-0" X 3'-0"	VINYL S.H., 8 LTS.
Ⓙ		
Ⓚ	5'-0" X 6'-0"	VINYL FIXED, TEMPERED
Ⓛ	3'-0" X 1'-0"	VINYL FIXED

AREA:

1ST FLOOR HEATED	882 ♯
2ND FLOOR HEATED	911 ♯
BONUS ROOM	376 ♯
TOTAL HEATED AREA	2169 ♯
GARAGE & STORAGE	513 ♯
TOTAL AREA	2682 ♯

WILLIAM BREWSTER CO.


THE LAUREL - A (2 CAR W/ BONUS)

JOB NO. BREWSTER
DATE: 10/99
DRAWN BY: tbs
SHEET NO. 2 OF

DOUGLAS E. TINO, INC.
RESIDENTIAL DESIGN AND DRAFTING SERVICES
11917 SAM ROPER DRIVE
CHARLOTTE, NORTH CAROLINA 28269
PHONE: 704/948-7230 FAX: 704/948-7293

REVISIONS: 1/15/08
DRAWING: CAD

I:\BREWS-GTEPLAN\LAUREL-A\LAUREL-A.dwg
Plot: 1/4"=1'-0" Friday, August 31, 2001 8:51 am

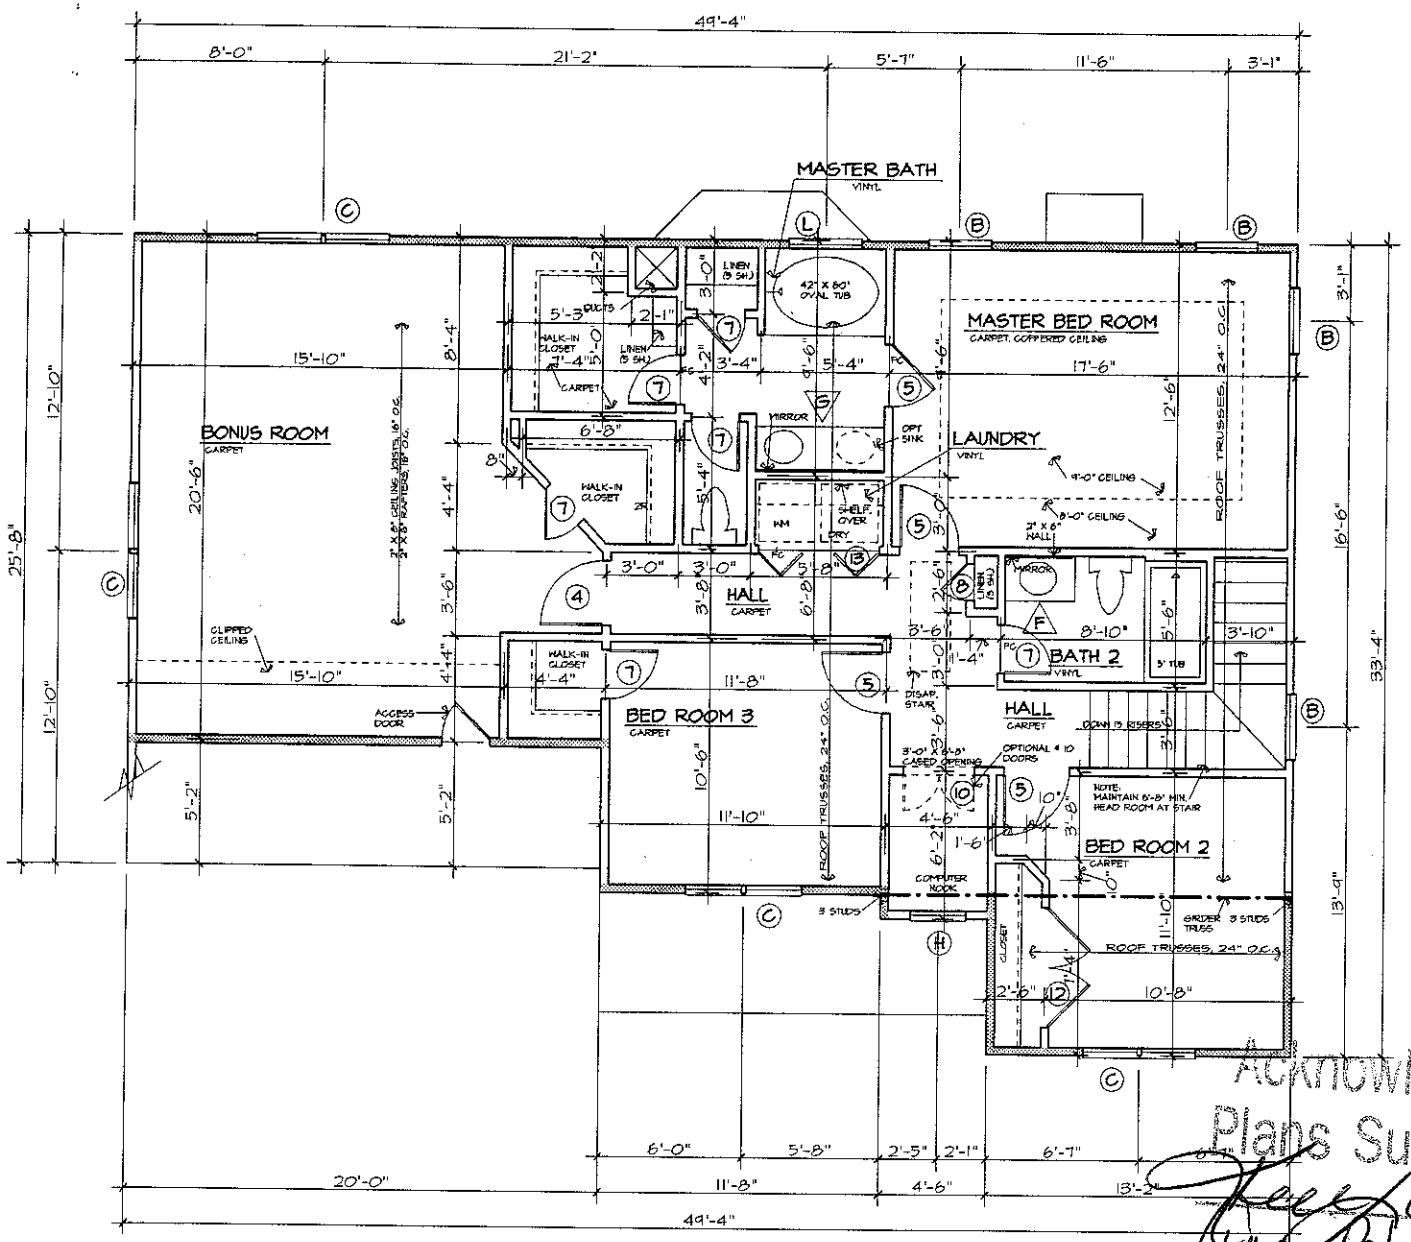


DOOR SCHEDULE

NO.	SIZE	DESCRIPTION
①	3'-0" X 6'-8" X 1 3/4"	SEE FRONT ELEVATIO
②	2'-8" X 6'-8" X 1 3/4"	FIFTEEN LIGHT
③	2'-8" X 6'-8" X 1 3/4"	20 MINUTE RATED
④	2'-8" X 6'-8" X 1 3/8"	6 PANEL COLONIAL
⑤	2'-6" X 6'-8" X 1 3/8"	6 PANEL COLONIAL
⑥	2'-4" X 6'-8" X 1 3/8"	6 PANEL COLONIAL
⑦	2'-0" X 6'-8" X 1 3/8"	6 PANEL COLONIAL
⑧	1'-6" X 6'-8" X 1 3/8"	6 PANEL COLONIAL
⑨	2-2'-0" X 6'-8" X 1 3/8"	6 PANEL COLONIAL
⑩	2-1'-6" X 6'-8" X 1 3/8"	6 PANEL COLONIAL
⑪	2-2'-0" X 6'-8" X 1 3/8"	"FRENCH", TEN LIGHT
⑫	2-2'-6" X 6'-8" X 1 3/8"	6 PANEL COLONIAL
⑬	5'-0" X 6'-8" X 1 1/8"	PAIR, BI-FOLD

WINDOW SCHEDULE

TYPE	SIZE	DESCRIPTION
Ⓐ	2'-8" X 6'-0"	VINYL S.H., 18 LTS
Ⓑ	2'-8" X 5'-0"	VINYL S.H., 12 LTS
Ⓒ	2-2'-8" X 5-0"	VINYL S.H., 12 LTS
Ⓓ	2'-4" X 6'-0"	VINYL S.H., 18 LTS
Ⓔ	4'-0" X 4'-4"	VINYL FIXED, TEMPERED
Ⓕ	1'-8" X 6'-0"	VINYL S.H., 12 LTS.
Ⓖ	2-2'-0" X 6'-2"	VINYL S.H., 12 LTS.
Ⓗ	2'-4" X 4-6" (W/ 2'-4" BASE HALF-ROUND)	FIXED RADIUS TOP
Ⓘ	2'-0" X 3'-0"	VINYL S.H., 8 LTS.
Ⓙ		
Ⓚ	5'-0" X 6'-0"	VINYL FIXED, TEMPERED
Ⓛ	3'-0" X 1'-0"	VINYL FIXED

Acknowledgement of Plans Submittal
Date 12-27-06
Date 12-27-06

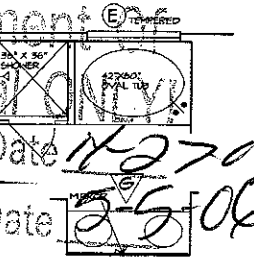

OPT. DELUXE BATH

SECOND FLOOR PLAN

SCALE: 1/4" = 1'-0"

GENERAL NOTES:
1. CONTRACTOR TO VERIFY ALL DIMENSIONS.
2. DO NOT SCALE DIMENSIONS FROM PRINTS. PLANS AND DETAILS ARE NOT ALWAYS DRAWN TO SCALE. USE DIMENSIONS GIVEN OR CONSULT DESIGNER FOR FURTHER CLARIFICATION.
3. ALL JOIST AND BEAM SPANS DETERMINED FOR THE USE OF #2 SOUTHERN YELLOW PINE. ANY OTHER SPECIES MUST BE VERIFIED.
4. FLOOR TO TOP PLATE SECOND FLOOR = 8'-1 1/2"
   FLOOR TO WINDOW HEAD SECOND FLOOR = 6'-8"
5. DESIGN LOADS FOR ROOF TRUSSES TO BE:
   TOP CHORD = 20 psf. LIVE, 10 psf. DEAD LOAD
   BOTTOM CHORD = 0 psf. LIVE, 10 psf. DEAD LOAD

HEADER NOTES - SECOND FLOOR:
1. ALL EXTERIOR LOAD-BEARING HEADERS SHALL BE 2-2" X 8" NO. 2 SOUTHERN YELLOW PINE OR BETTER UNLESS OTHERWISE NOTED.
2. ALL EXTERIOR NON LOAD-BEARING HEADERS SHALL BE 2-2" X 4" NO. 2 SOUTHERN YELLOW PINE OR BETTER UNLESS OTHERWISE NOTED.
3. ALL INTERIOR NON LOAD-BEARING HEADERS SHALL BE 2-2" X 4" NO. 2 SOUTHERN YELLOW PINE OR BETTER UNLESS OTHERWISE NOTED.

WILLIAM BREWSTER CO.
THE LAUREL - A (2 CAR W/ BONUS)

JOB NO. BREWSTER
DATE: 10/99
DRAWN BY: SS
SHEET NO. 3

DOUGLAS E. TINO, INC.
RESIDENTIAL DESIGN AND DRAFTING SERVICES
11917 SAM ROPER DRIVE
CHARLOTTE, NORTH CAROLINA 28269
PHONE: 704/948-7230 FAX: 704/948-7233

REVISIONS: 1/15/03
DIM. CK.
CAD

I:\BREWSTER\LAUREL\A3bonus\LAUREL-A3a.dwg
Friday, August 3, 2001 8:51 am
Plot: 1/4"=1'-0"